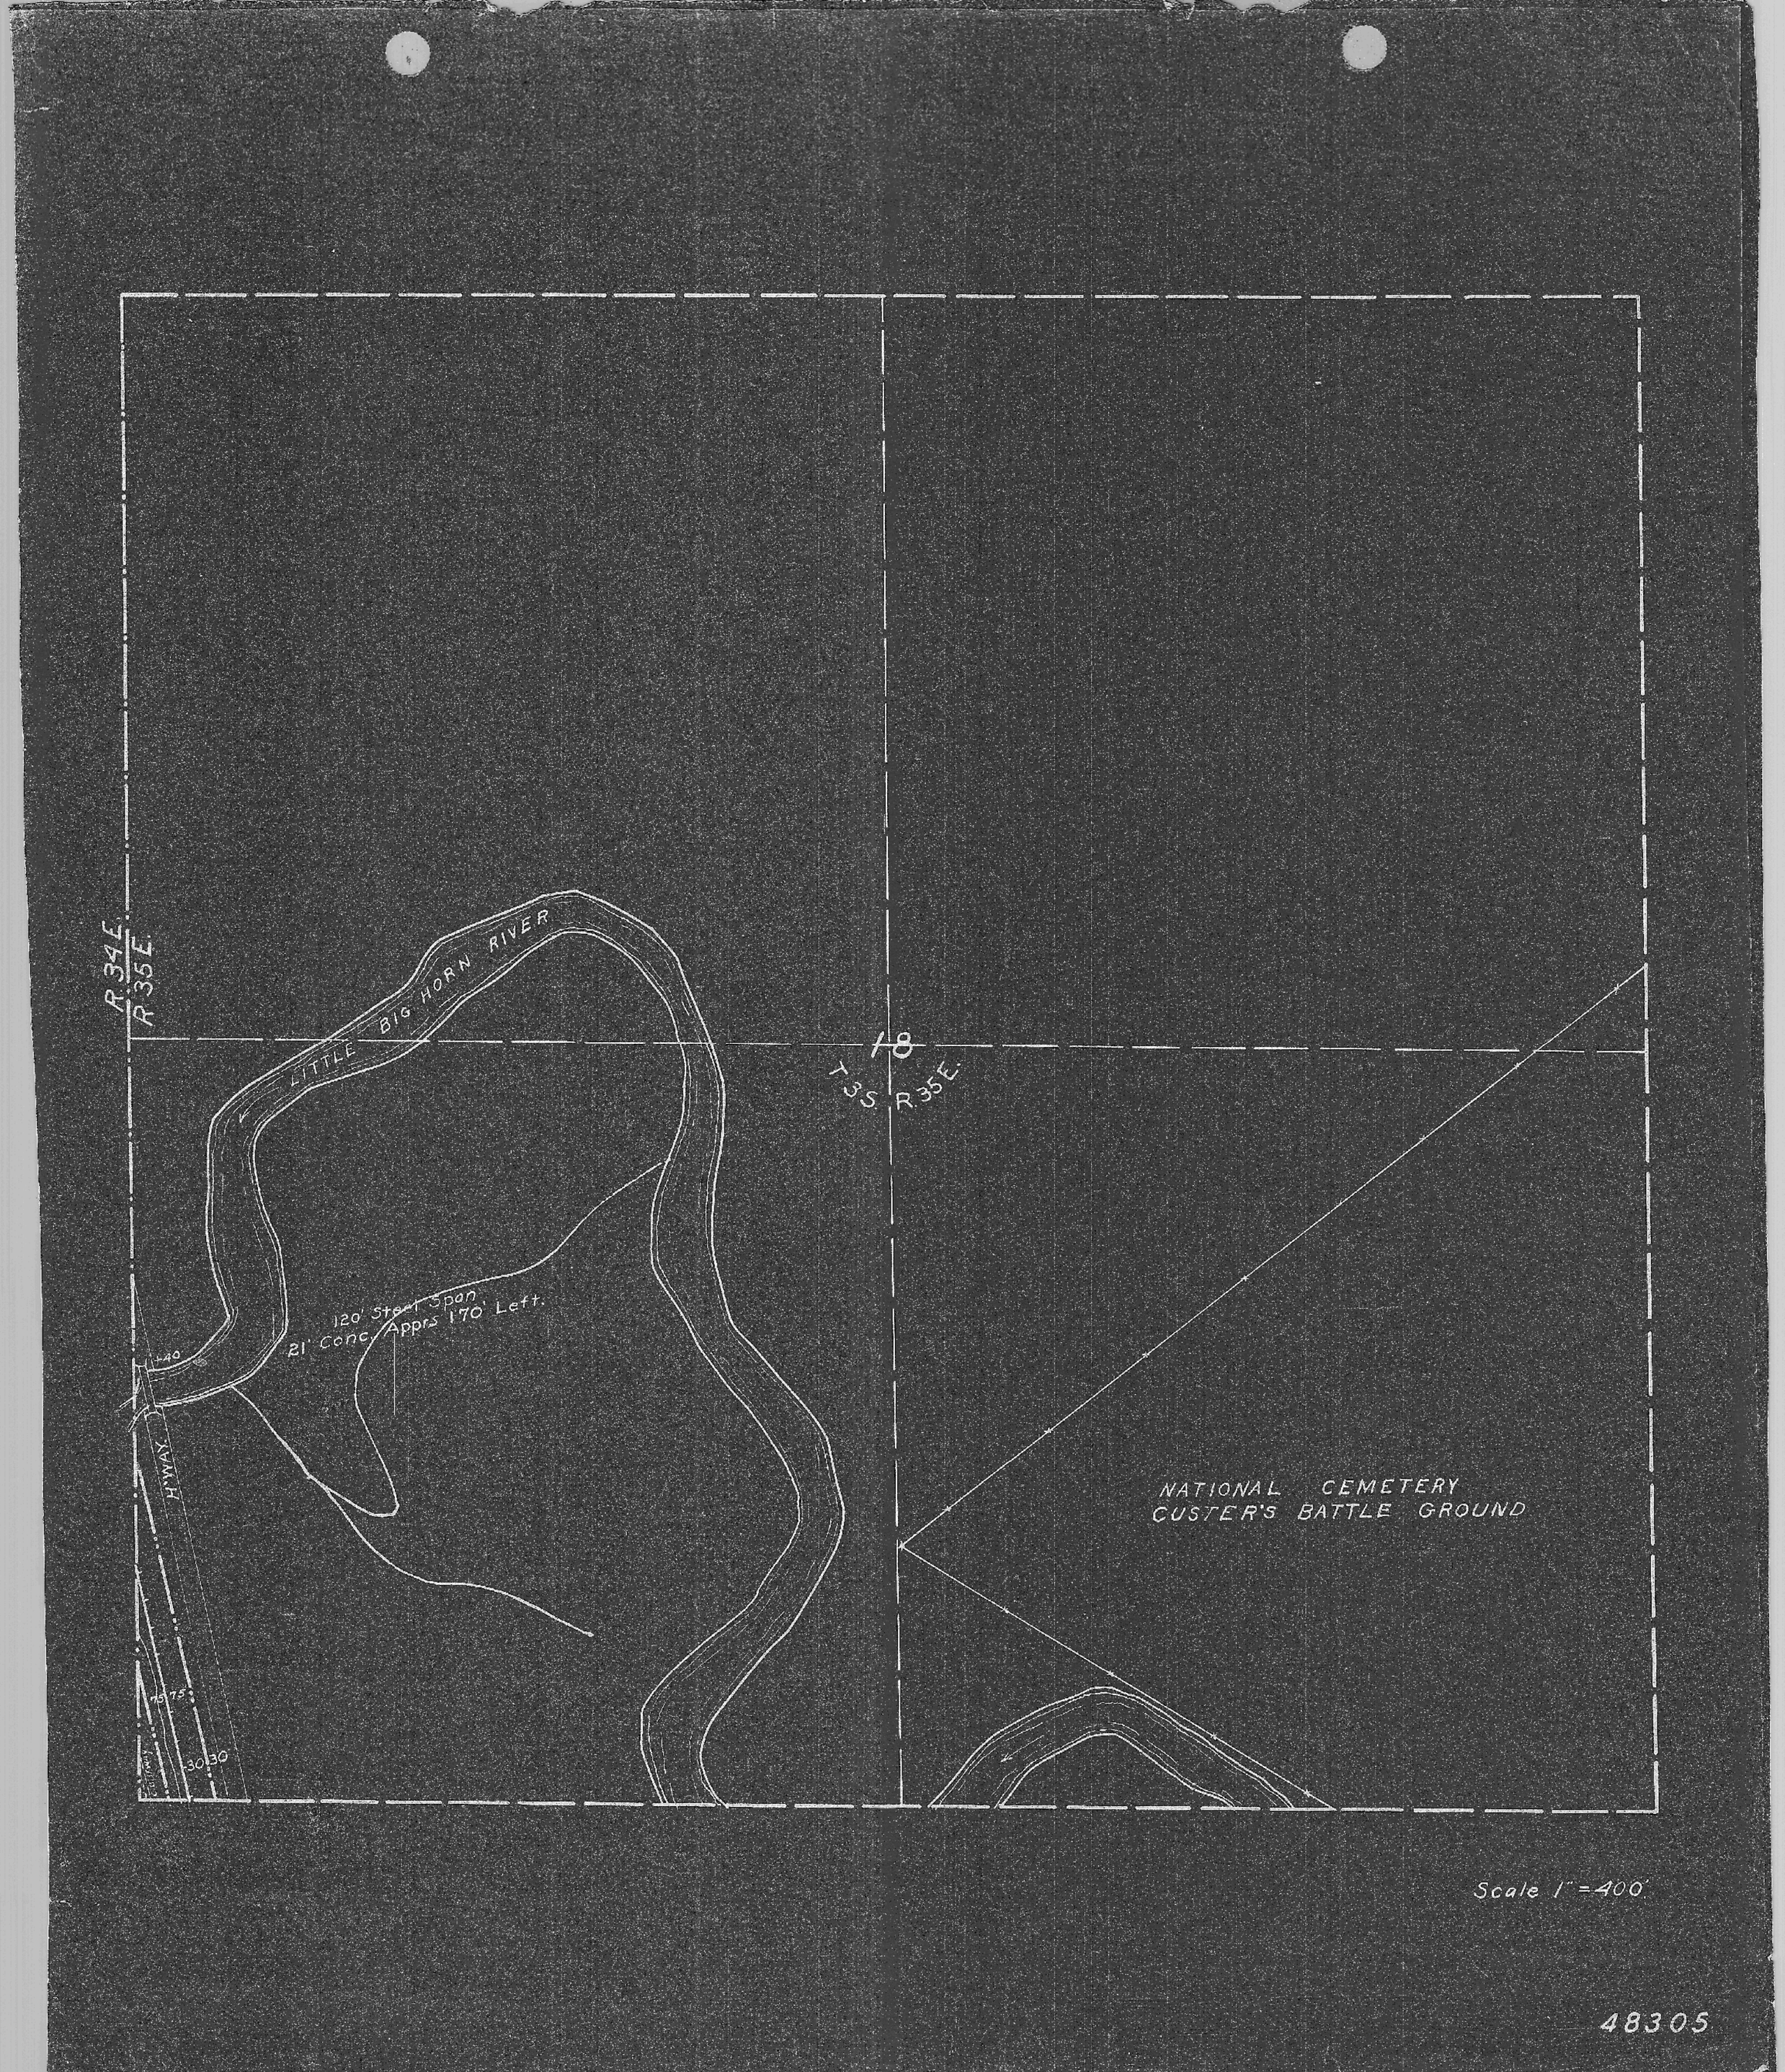
R.34E.
R.35E.
LITTLE BIG HORN RIVER
18
T.3S. R.35E.
120' Steel Span
21' Conc. Apprs 170' Left.
140
H'WAY
75
75
30
30
NATIONAL CEMETERY
CUSTER'S BATTLE GROUND
Scale 1" = 400'
48305

P.C. 3033+42
1°00

NATIONAL CEMETERY
CUSTER'S BATTLE
GROUND

LITTLE BIG HORN RIVER

Private Road Xing +23

768

Δ 20°00
PT 3053+42
3054+00 = 3054+11.83
Short Sta. 54 to 55 = 88.2

R. 34 E.
R. 35 E.

T. 3 S. R. 35 E.

19

RENO

#57 Log Cabin 9'x20'

16' Observation Platform
(Hand Railings)

+90 4'x3' Conc. Culv.

+10 Private Xing

CANAL

410'

3092+80

Scale 1" = 400'

48304

410'

3092+80

Public Road

CREEK

℄ 14 Private Road Xing.

Br (445) 767.16

3109

767

75 75

493

Private Road Xing.

SOUTH FEEDER CANAL

20

600'

30

T 33 S R 35 E.

MEDICINE TAIL CREEK

R 34 E
R 35 E

RENO

CANAL

Scale 1" = 400'

48303

29

T. 3 S. R. 35 E.

Private X'ing

LITTLE BIG HORN RIVER

1100

3155+00

Scale 1" = 400'

48302

1100' 3155+00

GARRYOWEN
STA. 3195+00

+53 766

IRRIGATION DITCH

Irrigation ditch

765.6

SANDY BEAVER

NEW RENO CANAL

2-15" Conc. Pipe 766.3 765.9

Public Xing

150' 100'

GUSTER

+964 80

32

T 3 S. R 35 E

Irrigation ditch

BATTLEFIELD HIGHWAY

90

150

3204

Depot Siding

BLADE COULEE

LITTLE BIG HORN RIVER

765

+33

Dbl. 48" 36" Conc. Pipe 765.12 766.11

T. 3 S.
T. 4 S.

Public Road Xing 128

3217+00 870'

Scale 1" = 400'.

GARRYOWEN
48301

T.3 S.
T.4 S.

764 BE

32+17+00

870'

Public Road Xing 12.0

30.2.0

NEW

RENO

IRRIGATION DITCH

CANAL

5

T4S. R35E.

Scale 1"=400'

48300

T.3S.
T.4S.

Mountain States Telep & Teleg Co
Telep Over Xing
4 Wires

4X3' Conc Culv

+123+79
55° Cur.

+38

175.75

40

CUSTER BATTLE FIELD

32.50

569 Private Xing

T.4S. R.35E.

4

+85.54 6'x6' W.B. 90° Ckwl.

5 Culv 164.04 Dbl. 8'x6'x20' R.T.

4' Conc Culv.

164

RENO IRRIGATION DITCH

60

+13

+21.5

NEW RENO CANAL

4' Conc Culv

706.60

175.75

3278.50

Scale 1" = 400'

48299

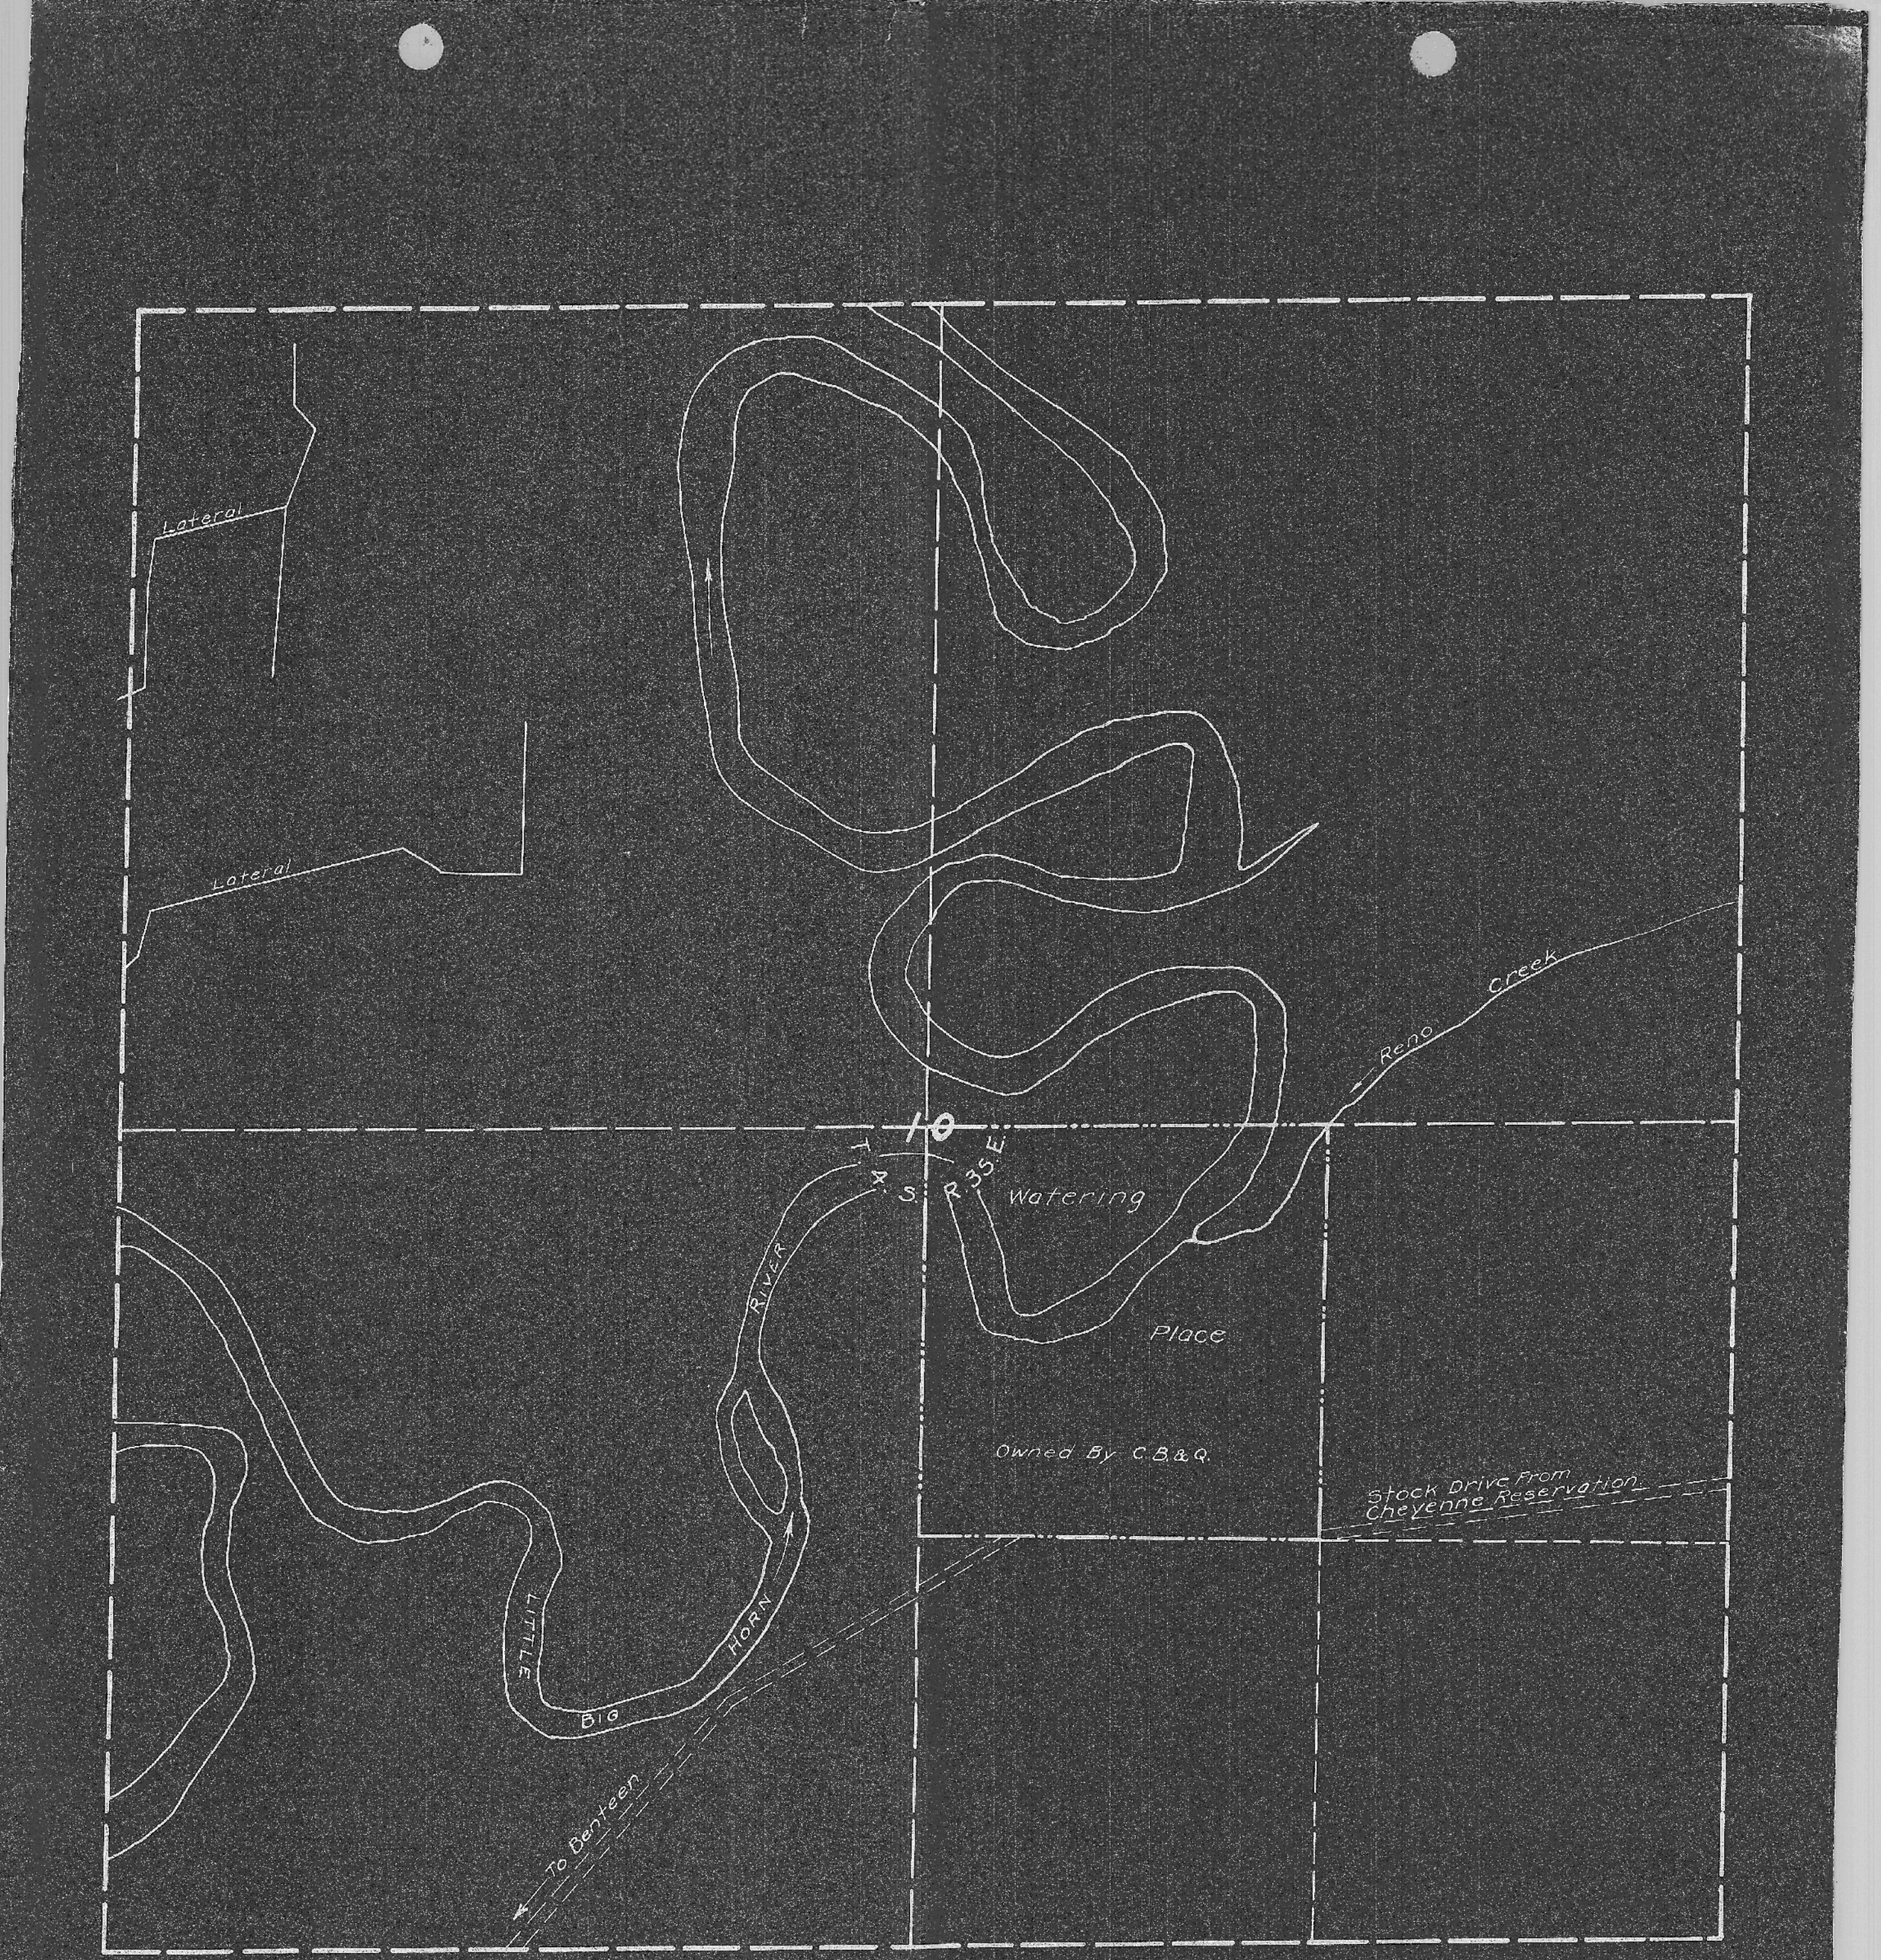
Lateral
Lateral
Reno Creek
T 4 S.
R 35 E.
Watering Place
Owned By C.B.&Q.
Stock Drive From Cheyenne Reservation
RIVER
LITTLE
BIG
HORN
To Benteen
Scale 1":400'

3278+50

PC 3285+30
7°00' C

P.I. 31-31 Base Open Ditch
V=1.0 Drop
32-36" Conc. Pipe 1+56.5 + 38 Wide
14 Gate

1+54.5 30-30' Corr. Gulv.
14' Gate, 1938
1+18 Private Road Xing

Lateral

Lateral

30

90

3300

Lateral

PT 415°00
3300+39

3'x2'x6' Conc. Gulv.
BR 2.8'x6'x20' Conc. Culvert
Irr. Lateral

Lateral

9

T 4 S. R 35 E.

10

763

1+93

Public Road Xing 1+33

NEW REFNO CANAL

BR (440) 76276 1+13

A PE 1530 6-23 1930 (1-7 Unit H.R. Jetty, los R 1+72 100 N. 1+82
1-3

LITTLE BIG HORN RIVER

30

73° 25'

655'

G.M.H. 1-19-20

3336+10.7

Scale 1" = 400'

48298

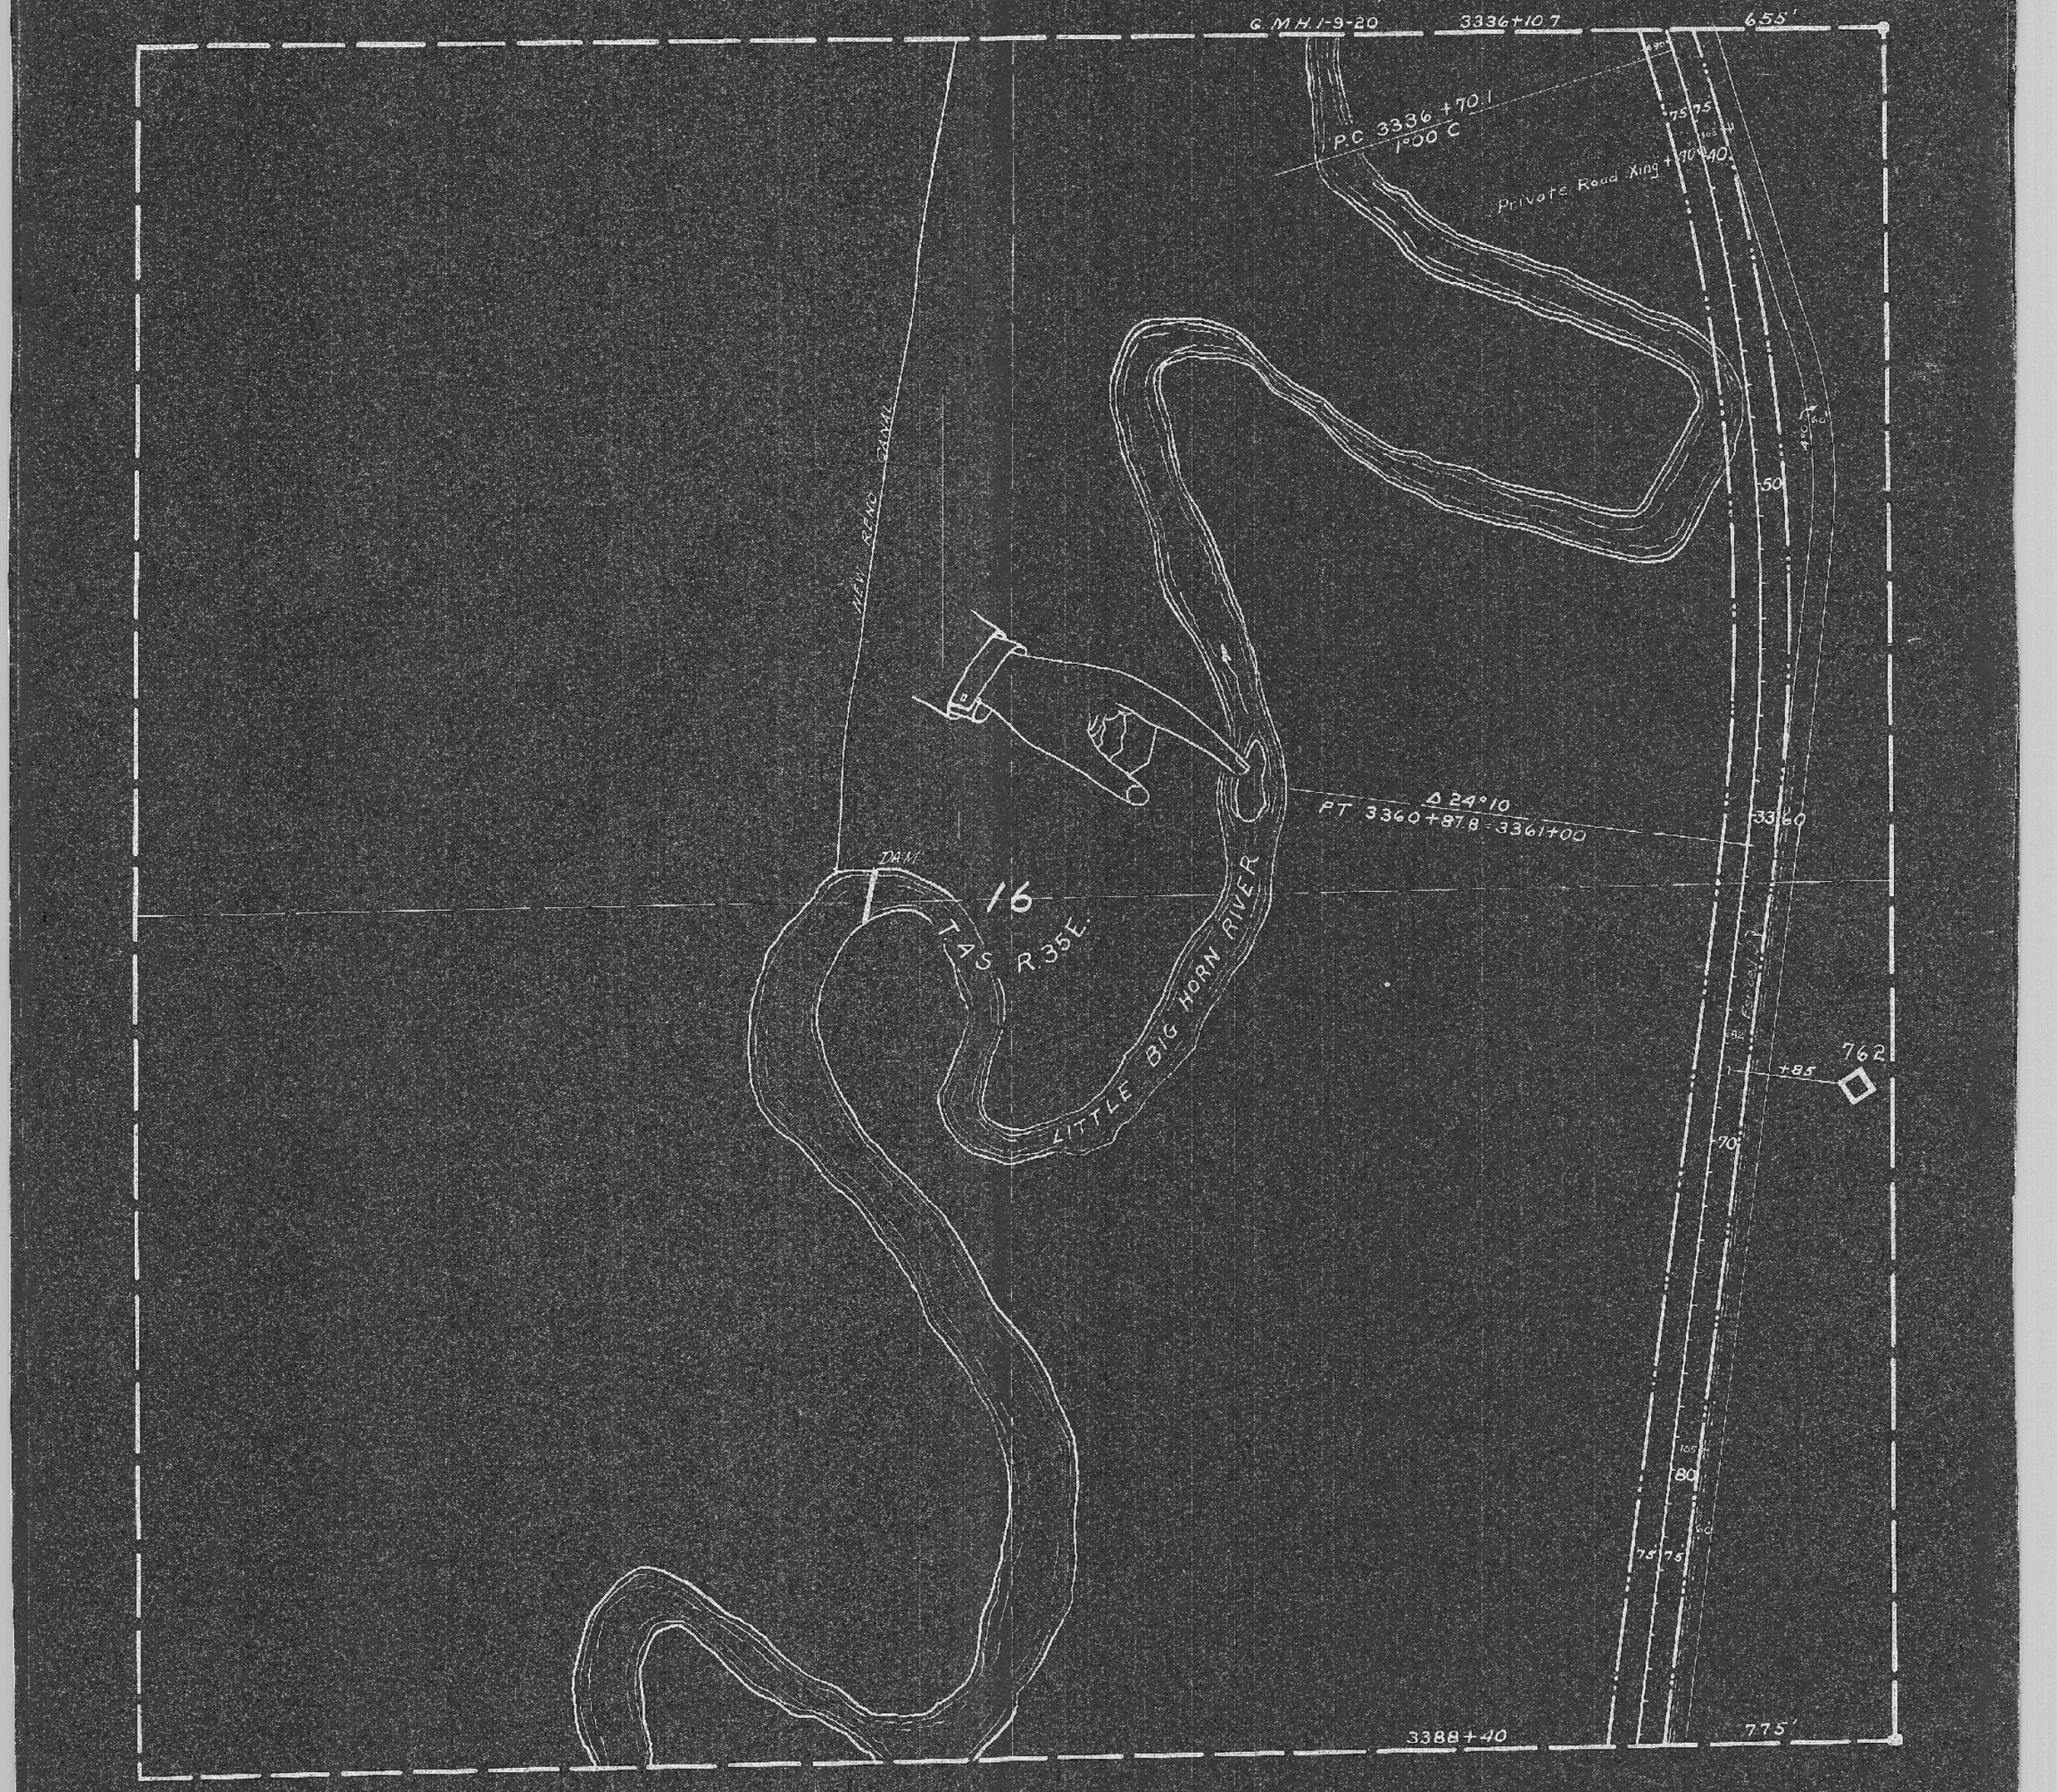
C M H.1-9-20
3336+10.7
655'
P.C 3336+70.1
1°00 C
Private Road Xing +70
40
75
75
105
90
60
50
Δ 24°10
PT 3360+87.8 - 3361+00
3360
DAM
16
T.4S R.35E.
LITTLE BIG HORN RIVER
762
+85
70
80
105
75
75
3388+40
775'
Scale 1" = 400'

48297

3388+40

775'

Private Xing

90

75 75

34.00

LITTLE BIG HORN RIVER

2

T 4 S R 35 E

20

+65

761

867

10

Private Road

CUSTER BATTLEFIELD HIWAY

30

40

75 75

40

3441+40

1405'

Scale 1" = 400'

48296

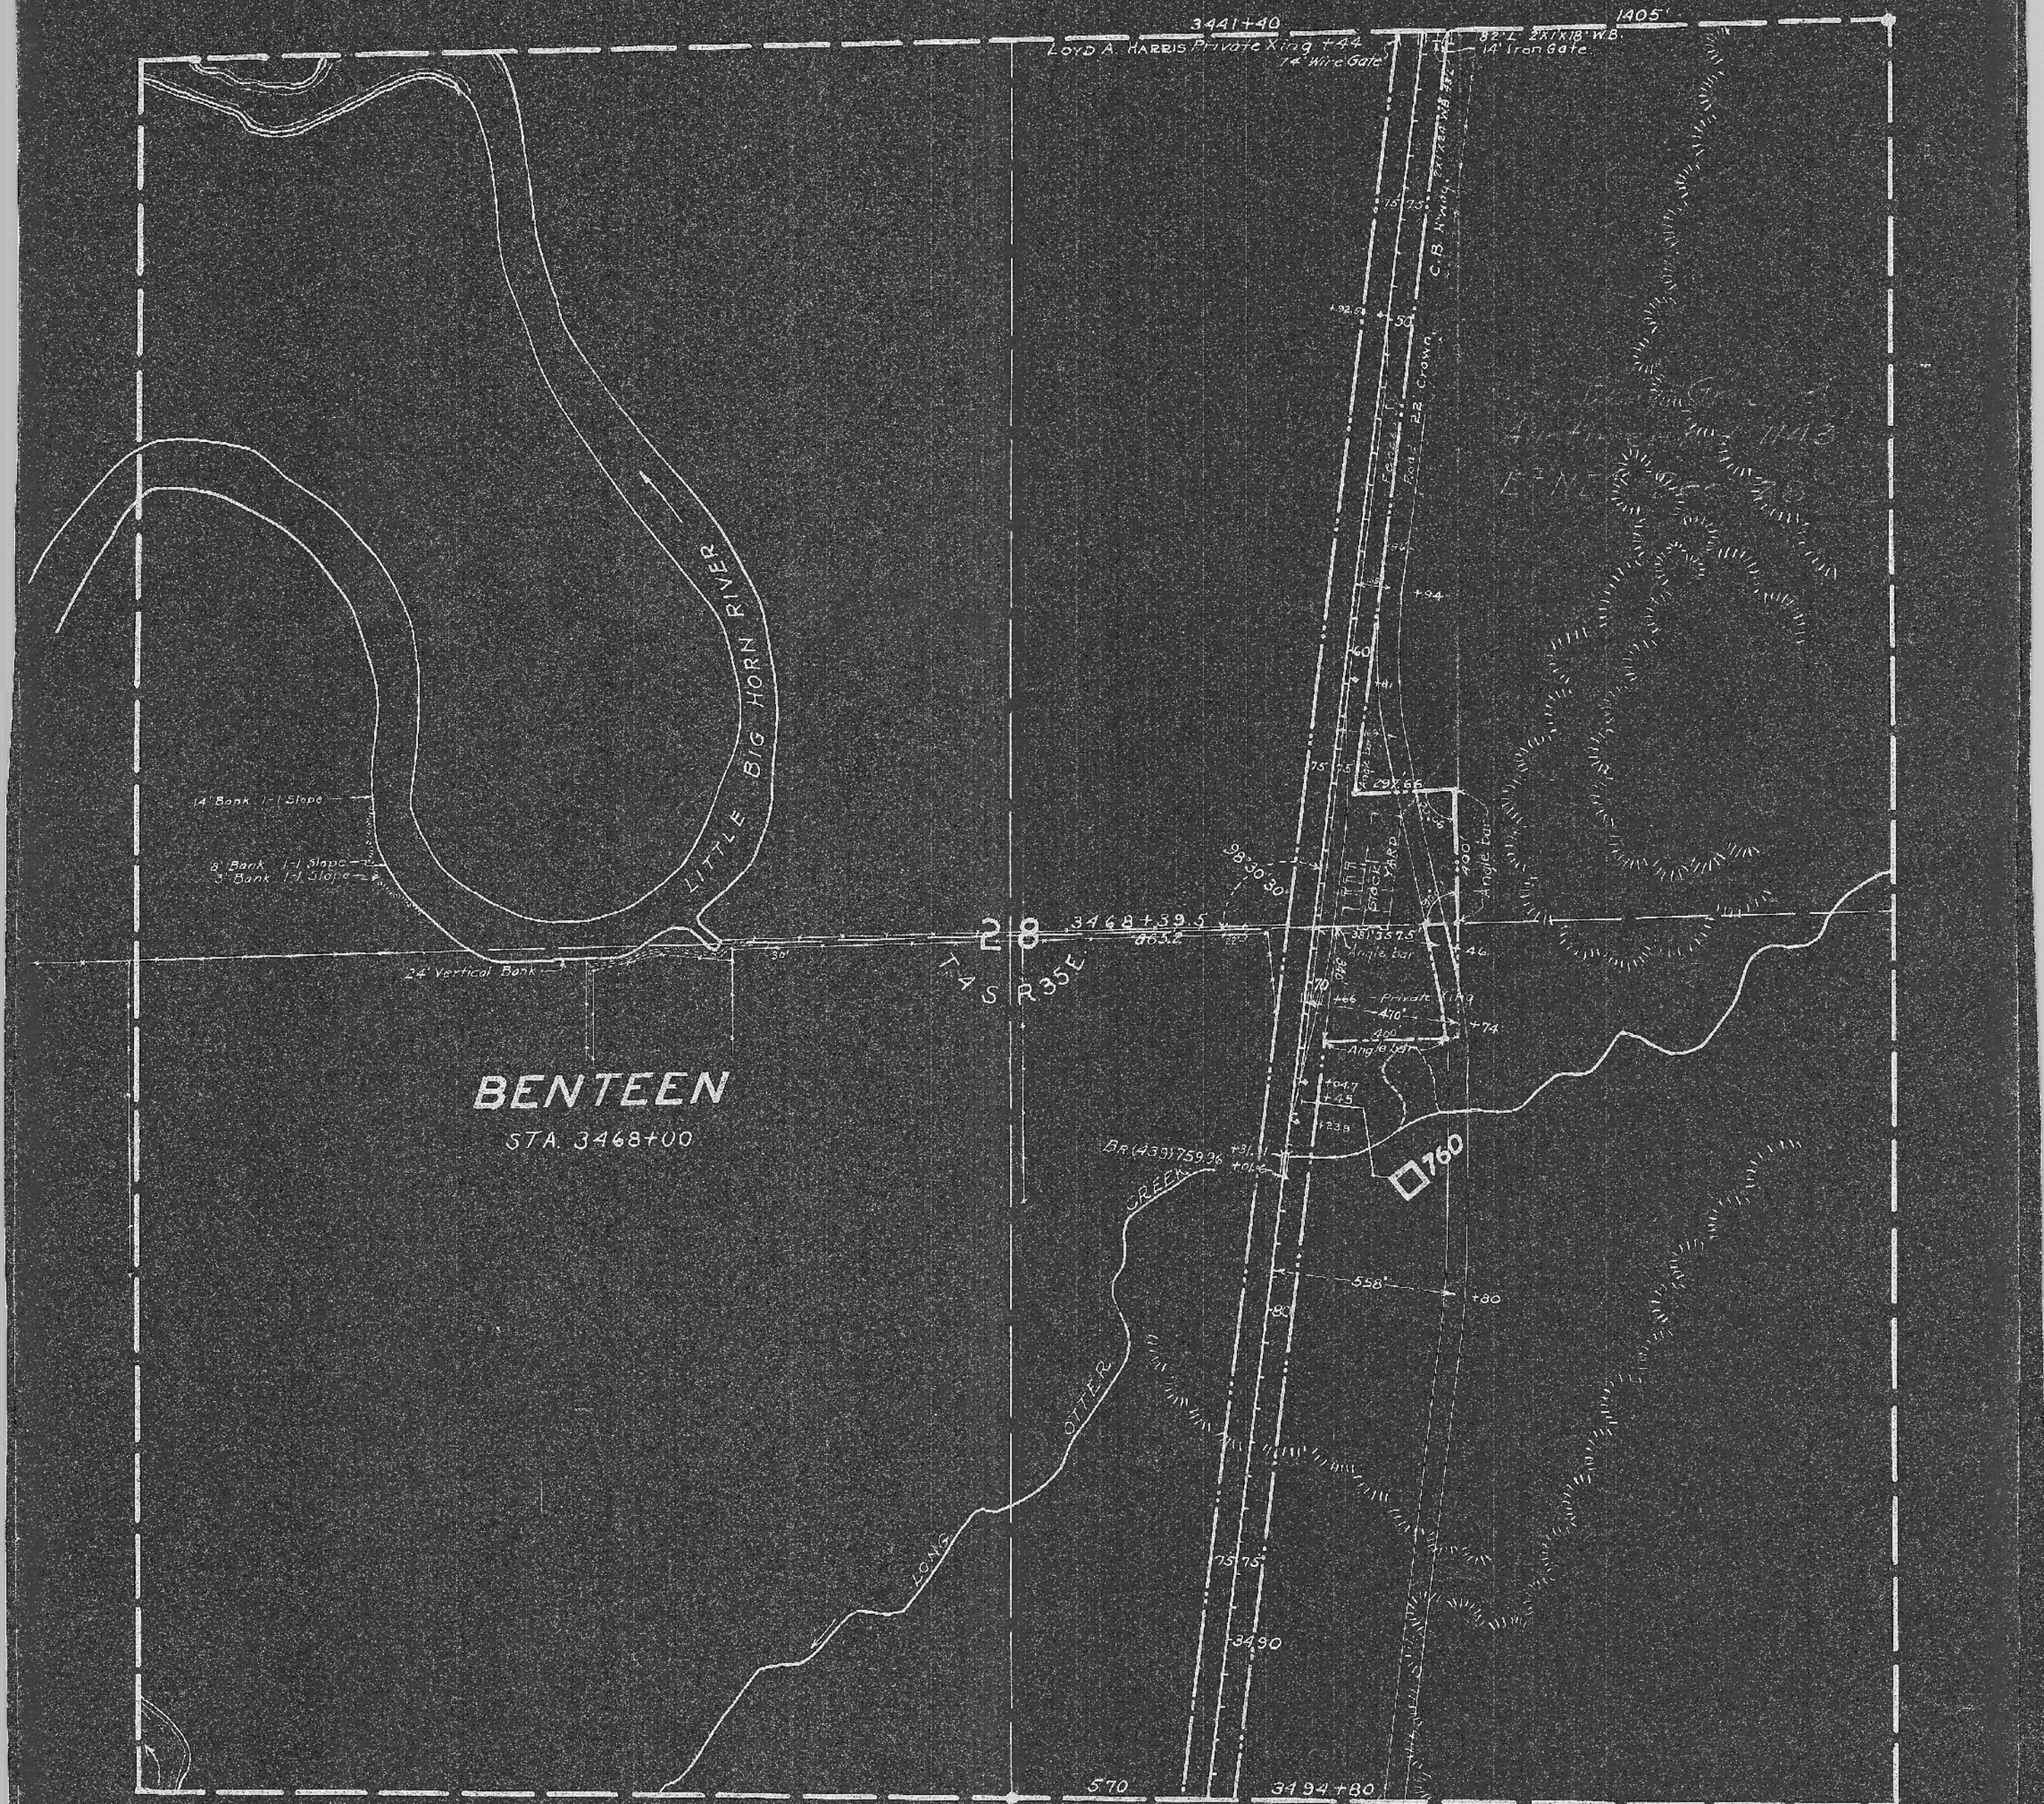
3441+40
LOYD A. HARRIS Private Xing +44
14' Wire Gate
1405'
82' L 24'X18' W.B.
14' Iron Gate
C.B. N'ly 24'X18' W.B.
22' Crown
Gravel Road
LITTLE BIG HORN RIVER
4' Bank 1-1 Slope
8' Bank 1-1 Slope
3' Bank 1-1 Slope
24' Vertical Bank
28
3468+39.5
T 4 S R 35 E
BENTEEN
STA. 3468+00
Private Xing
Angle bar
Angle bar
Gravel Yard
Br (439) 759.96
CREEK
760
558'
LONG OTTER
3490
570
3494+80
Scale 1" = 400'
BENTEEN
48295

570'

3494+80

35+00

51.7

+53

75 75

42.3

BR (438) 759.36

Gale. +76.6

765.6 Wade Xing & Bridge 16'x25' Bridge

10

LITTLE BIG HORN RIVER

20

33

T5S. R35E

PC 3521+02.1

1°00 C

759

C.B. HWY

45.5 Private Road Xing

30

Δ 15°5'

PT 3536+97.1

40

75 75

T4S.

T5S.

3548+50

2180'

Scale 1" = 400'

48294

T.4 S.
T.5 S.

3548+50

2180'

50'

75' 75' +30

75' +80

60'

LITTLE BIG HORN RIVER

Rock Rifled Gun

Rock Rifled Gun

Low Bank

High Bank

Clump of Trees

Rip Rap

C B. & Q. R.R.

70'

C B & Q HIWAY

T.5 S. R.35 E.

758

+05

+80

90'

150' +12

75' 75' +72

100' +36 00

3601+50

1310'

Scale 1" = 400'

48293

Scale 1"=400'

48292

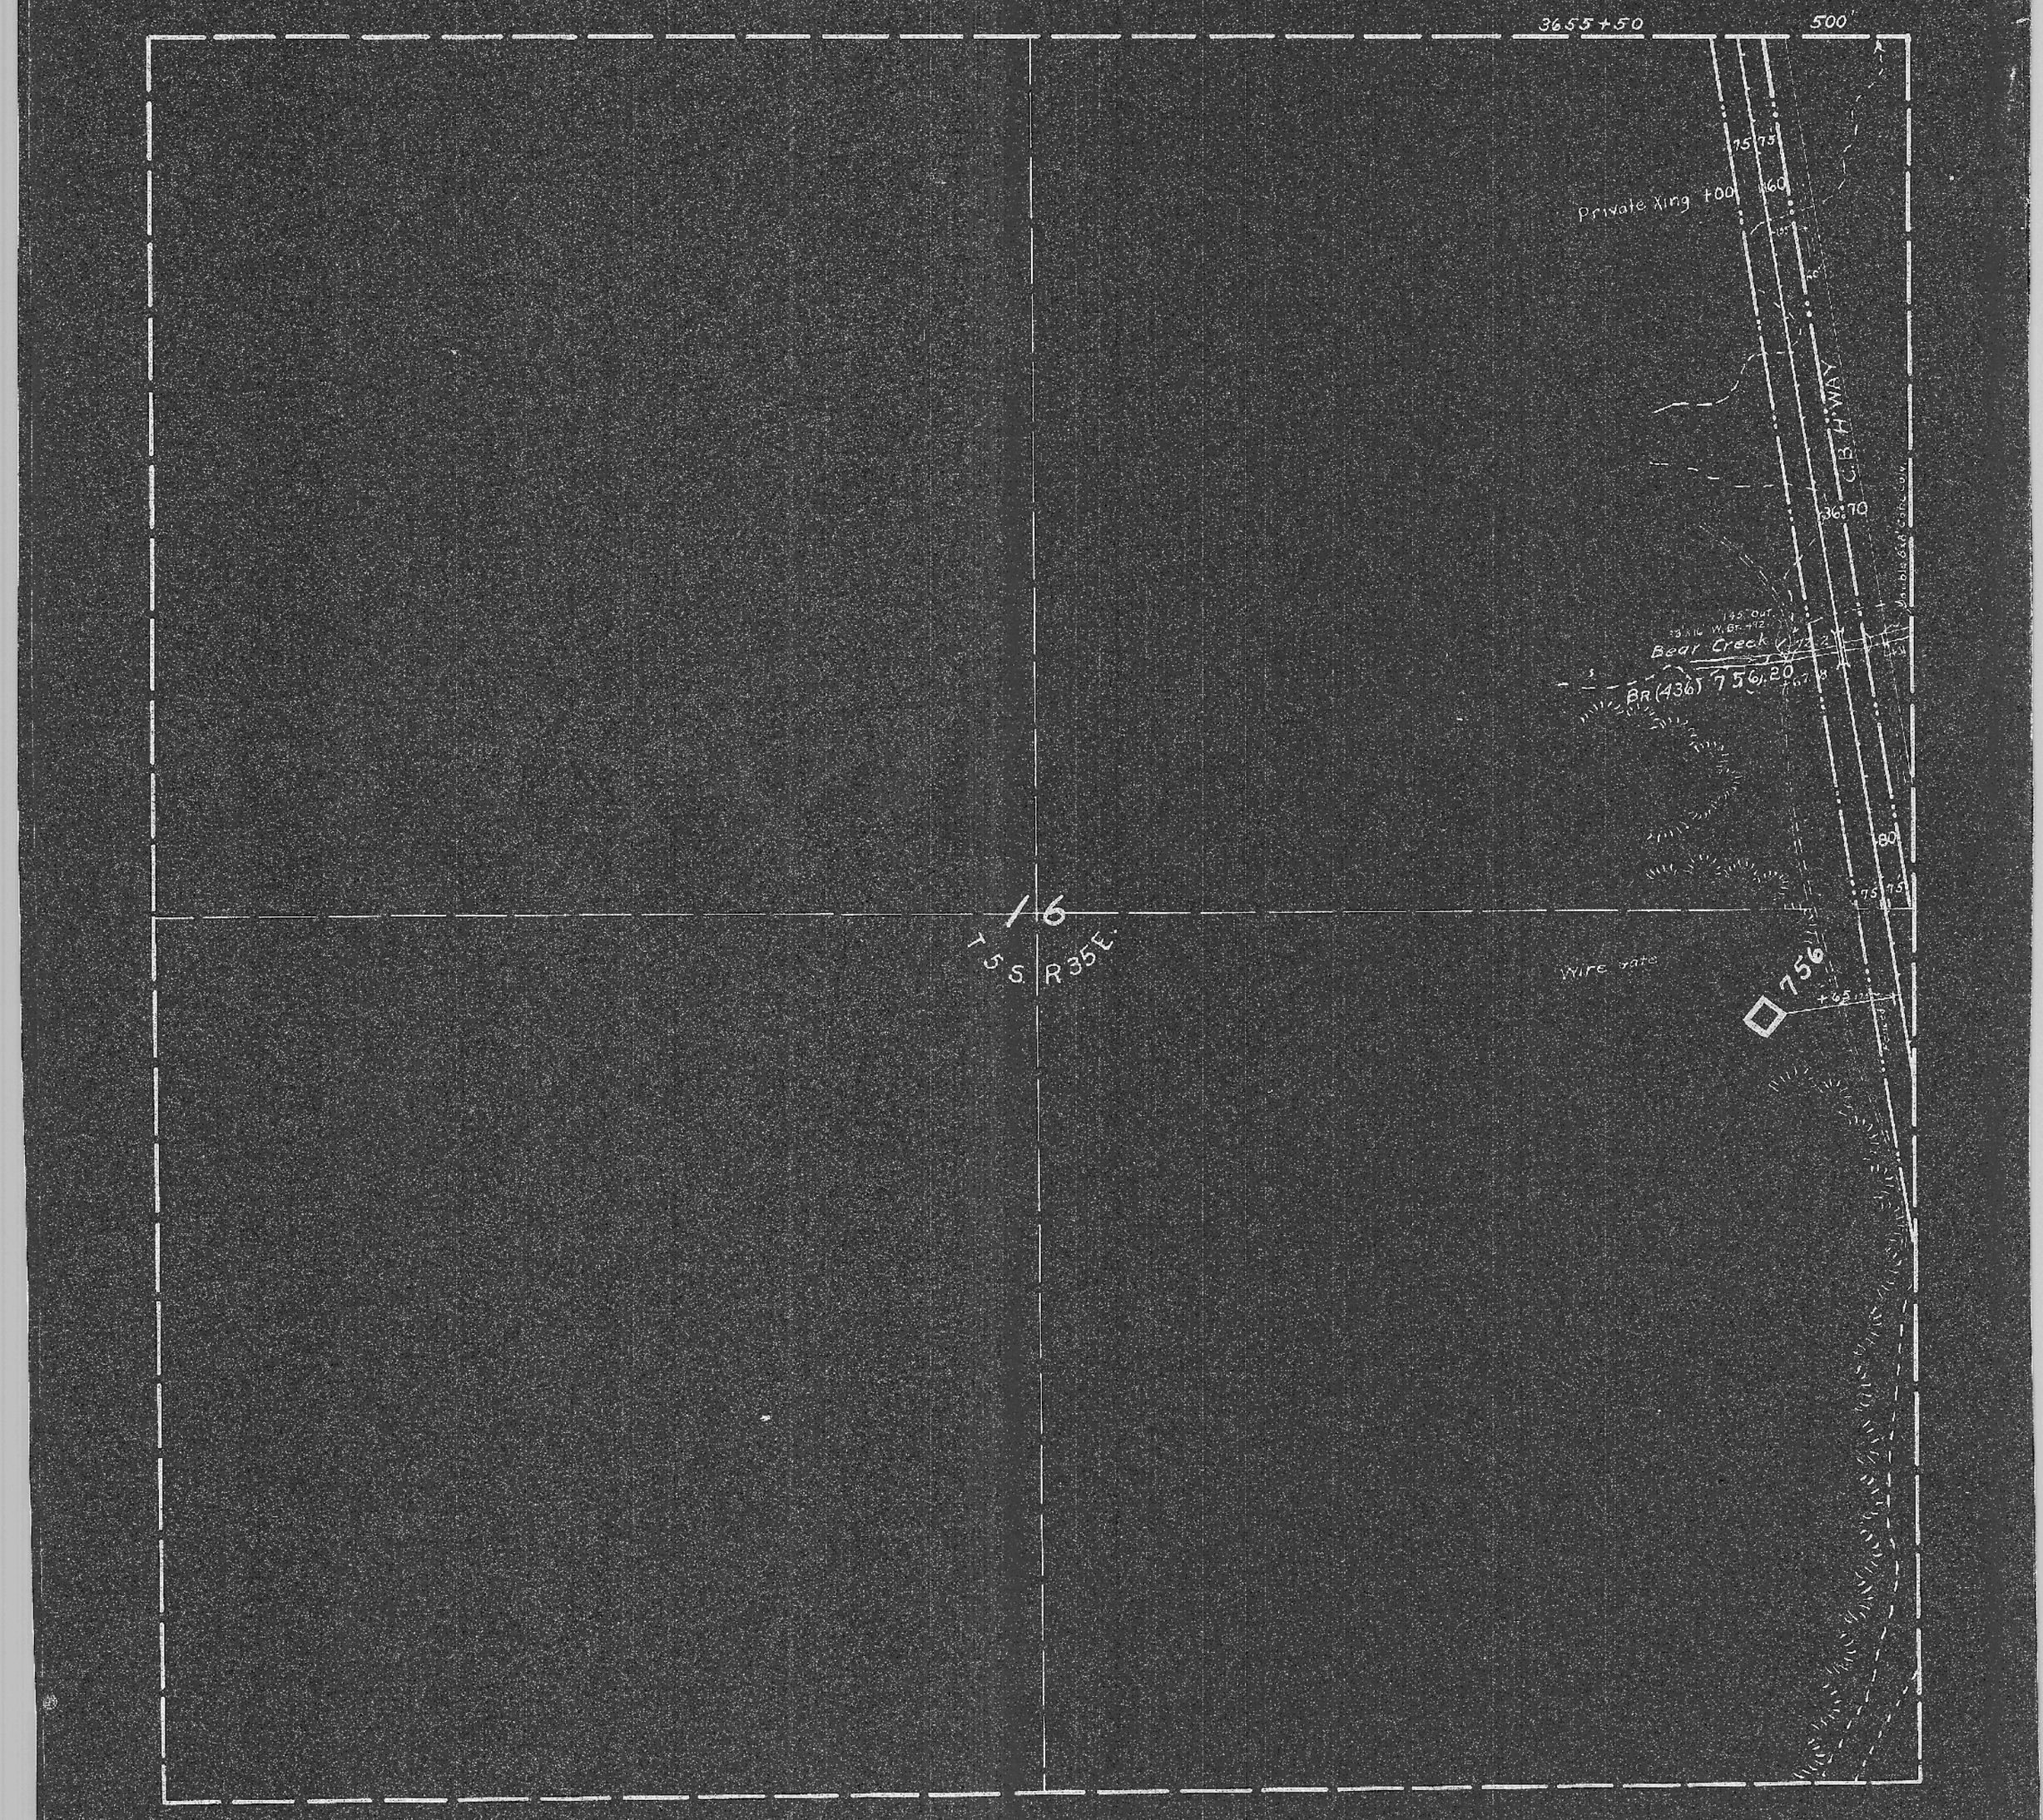

Scale 1" = 400'

48291

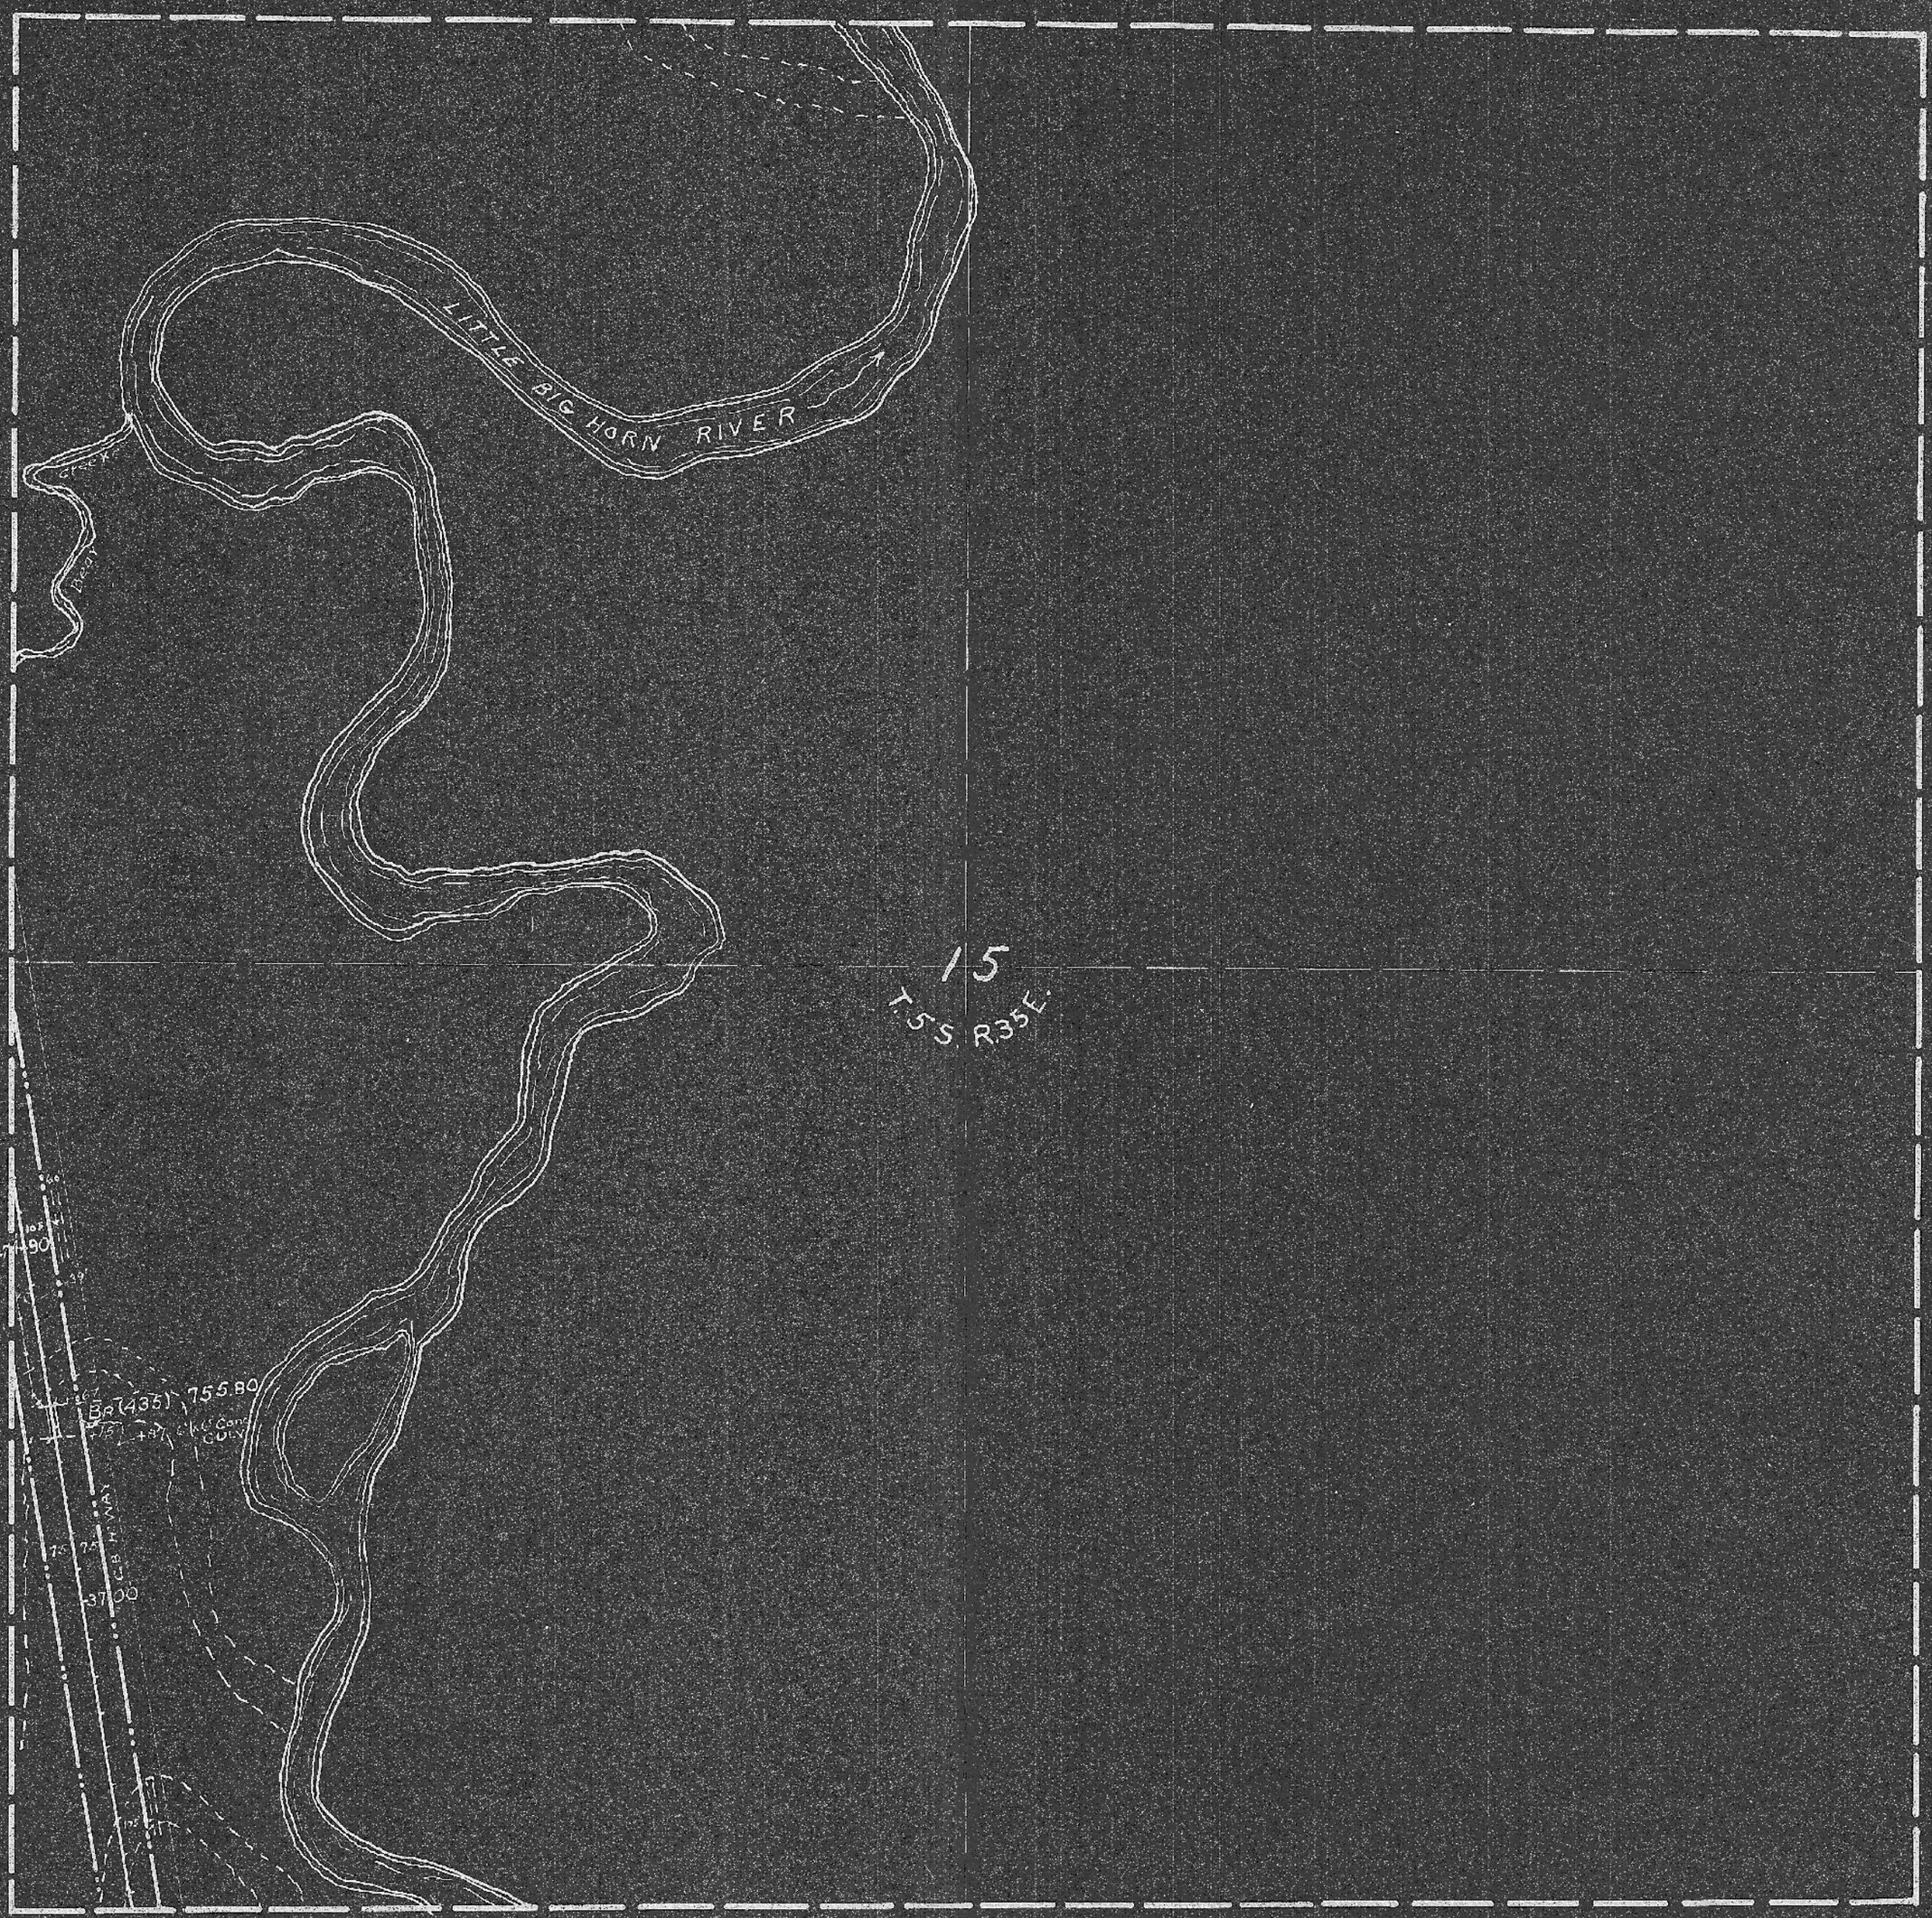

Scale 1" = 400'

48290

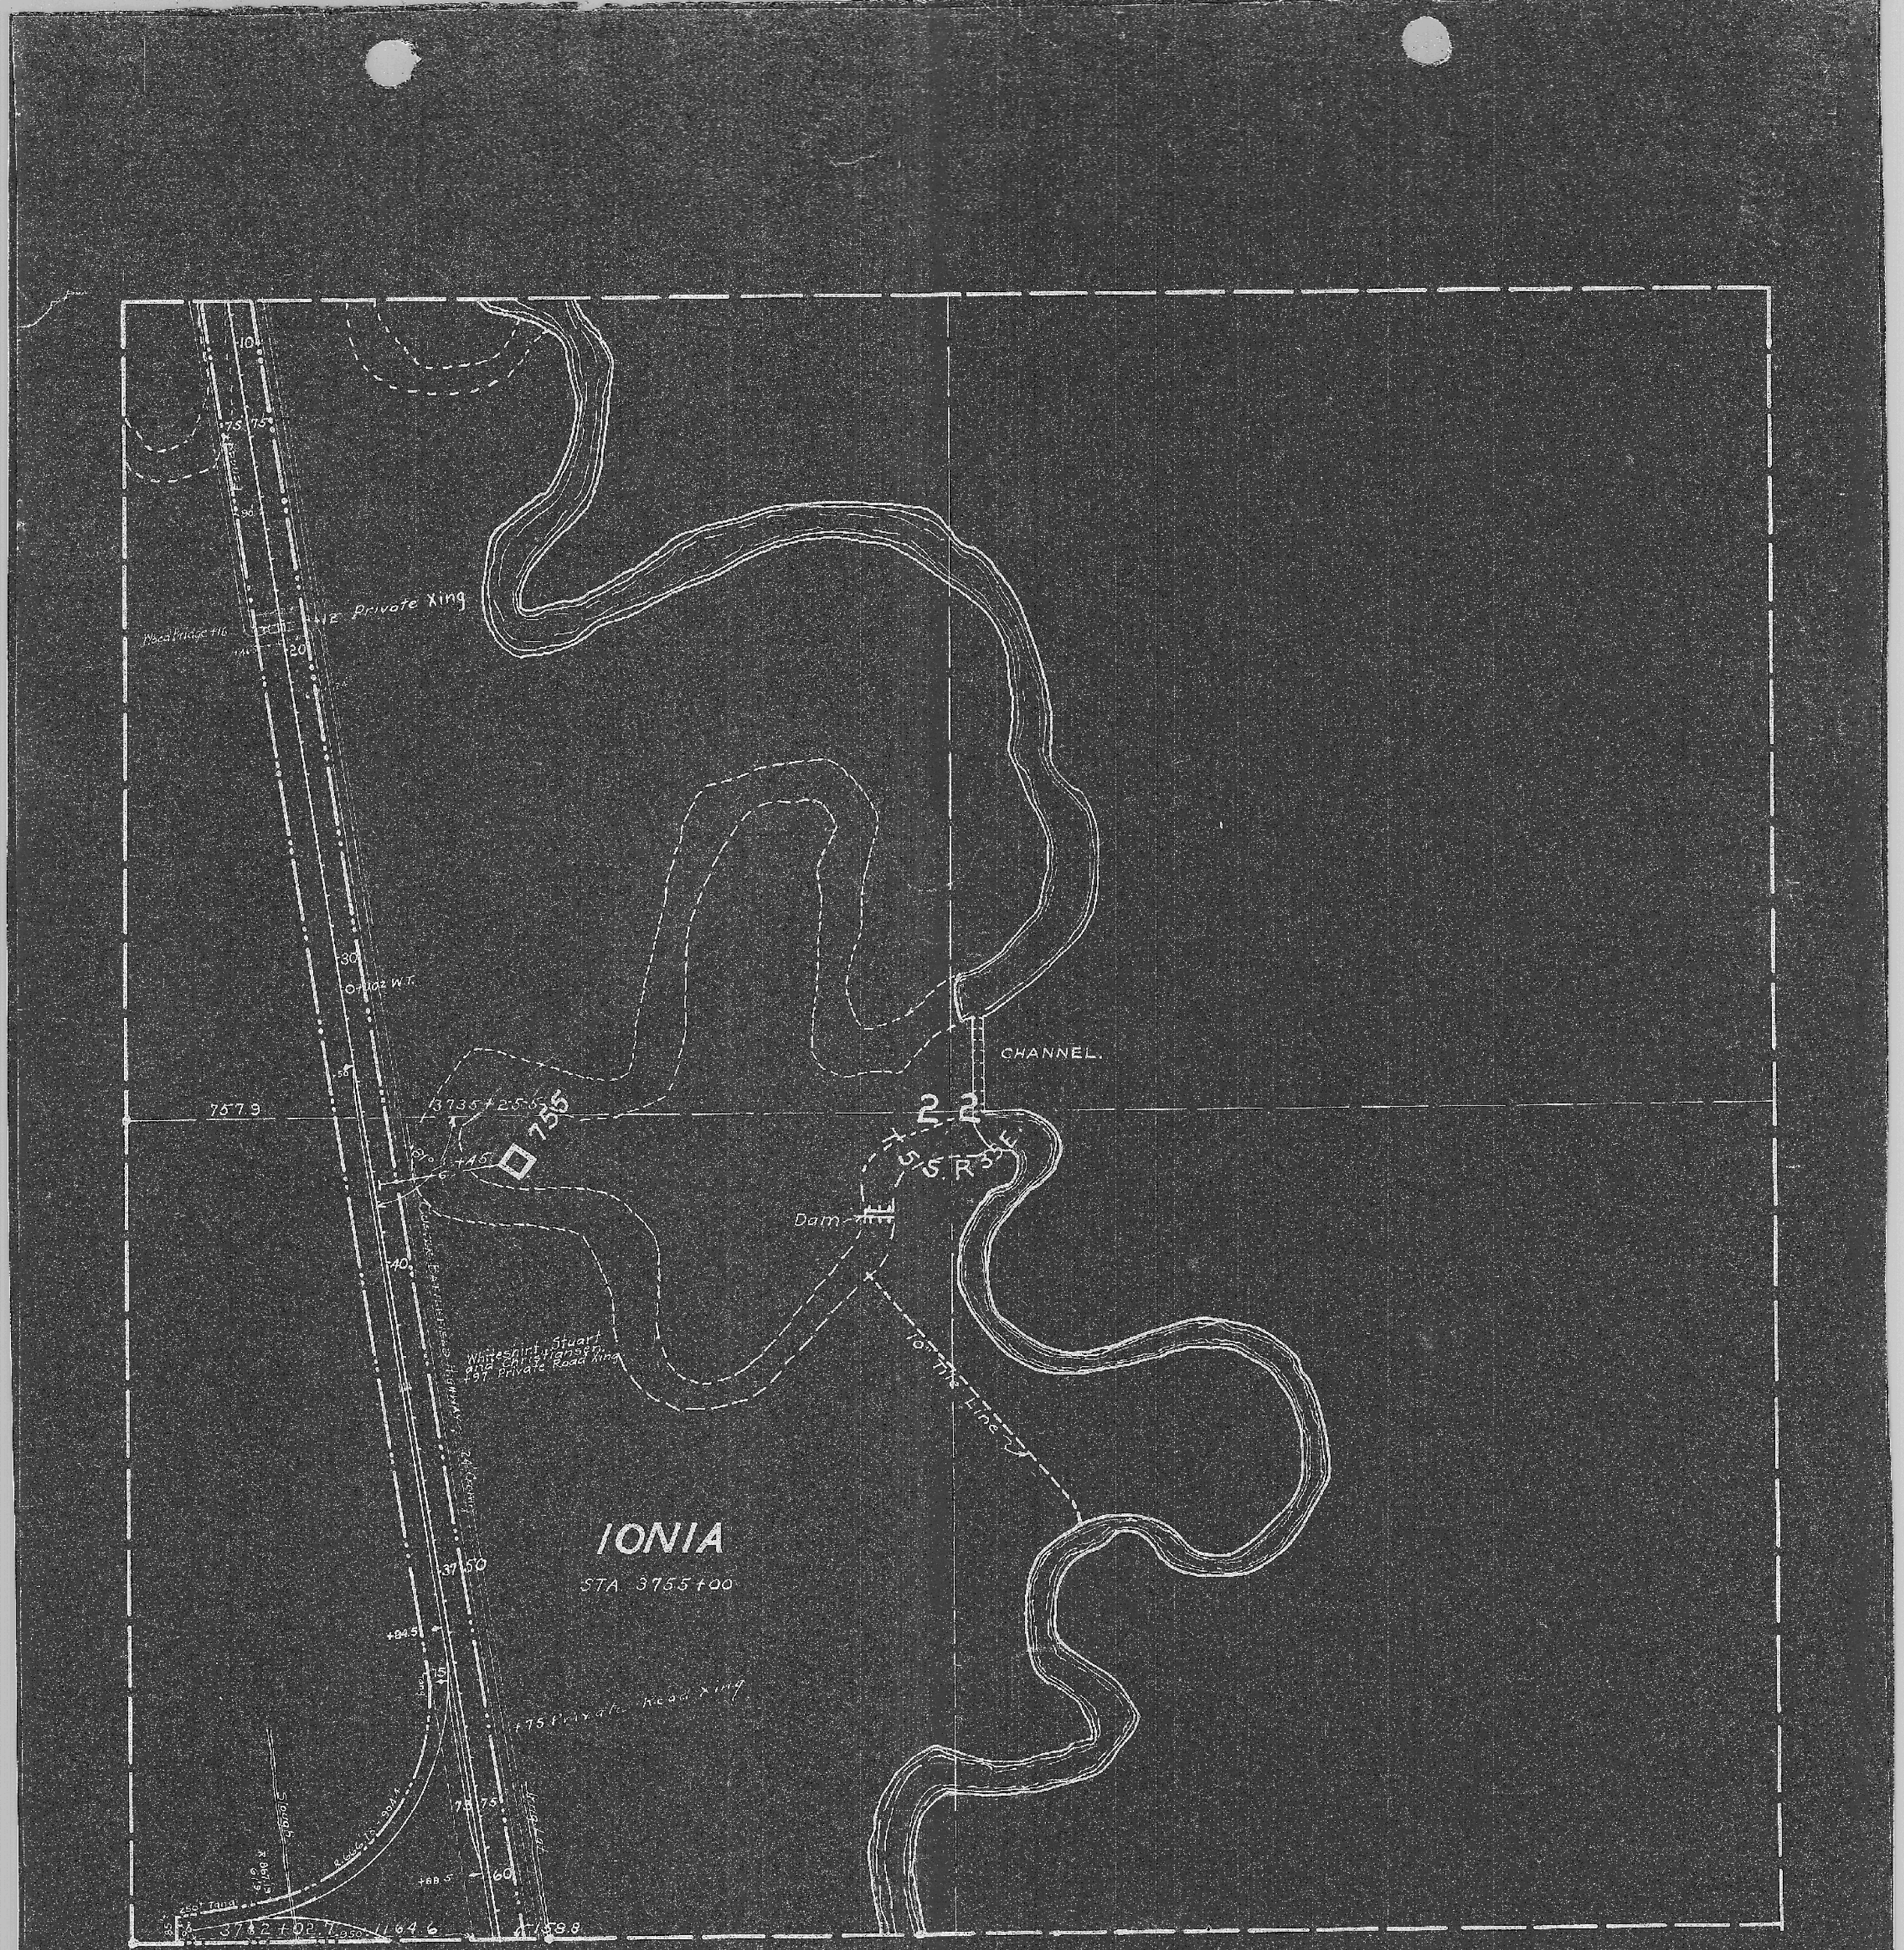
Place Bridge #16
112' Private Xing
CHANNEL.
755
Dam
To M.C. Line
IONIA
STA 3755+00
175' Private Road Xing
Scale 1"=400'

IONIA
48289

3762+027
1164 6
1589
Drag Line Ditch & Base
AFE 11212 -1927
Ditch
Slough
Irrigation Lateral
75
60'
643'
35'
143R
70'
51'R
75
75
+41 Private Xing
IONIA
STA. 3755+00.
80
LITTLE BIG HORN RIVER
90
+25
154
27
T 5 S. R 35 E.
3800
10'
BR (434) 753.58
2015'
3815+40
Scale 1" = 400'
IONIA
48288

2015'

3815+40

+83 A. L. BARRETT Private Road Xing.
Two 10'x14'x32' W.B.
" 14' Gates
Release 6-4-30.

75 75

20'

Fence

30 30

BR(433½) 753.10
16'x4' Br. 90° Skew

+00 Private Xing

91'08

40

3842+01.8

34

753

+05

S. R. 35 E.

PETZOLDT
STA. 3843+05

50

HIGHWAY U.S. 91E.

+04 9'x6' Double Conc. Culv. 24°10'19"
752.73
+51 Gad Concrete

60

Fence

75 75

+79 Private Road Xing.

105

3868+60

T. 5 S.
T. 6. S.

76 200

1ST STANDARD PARALLEL SOUTH.

Scale 1" = 400'

PETZOLDT
48287

T 5 S. 1ST STANDARD PARALLEL SOUTH.
T 6 S.

3868+60

70' 2 00'

70

75 75

P.C. 3875+25
1°00 C

80

Δ 11° 30
PT. 3886+75

CUT FOR BATTLEFIELD

90

752

+85

105' R/W

3900

+93 & 6'x6' Conc. Culvert

Top of flume setting 751.82

BR (432)

Irrigation Ditch

Private Road Xing +08
4'x4'x15' Conc. Culvert +21
Irrigation Ditch

751.84

+58

+46

3910+58.2

10

Public Road

+62 Private Road Xing

75 75

20

105'

3925+10

650

T 6 S R 35 E.

R. 35 E.
R. 36 E.

LITTLE BIG HORN RIVER

Scale 1" = 400'

48286

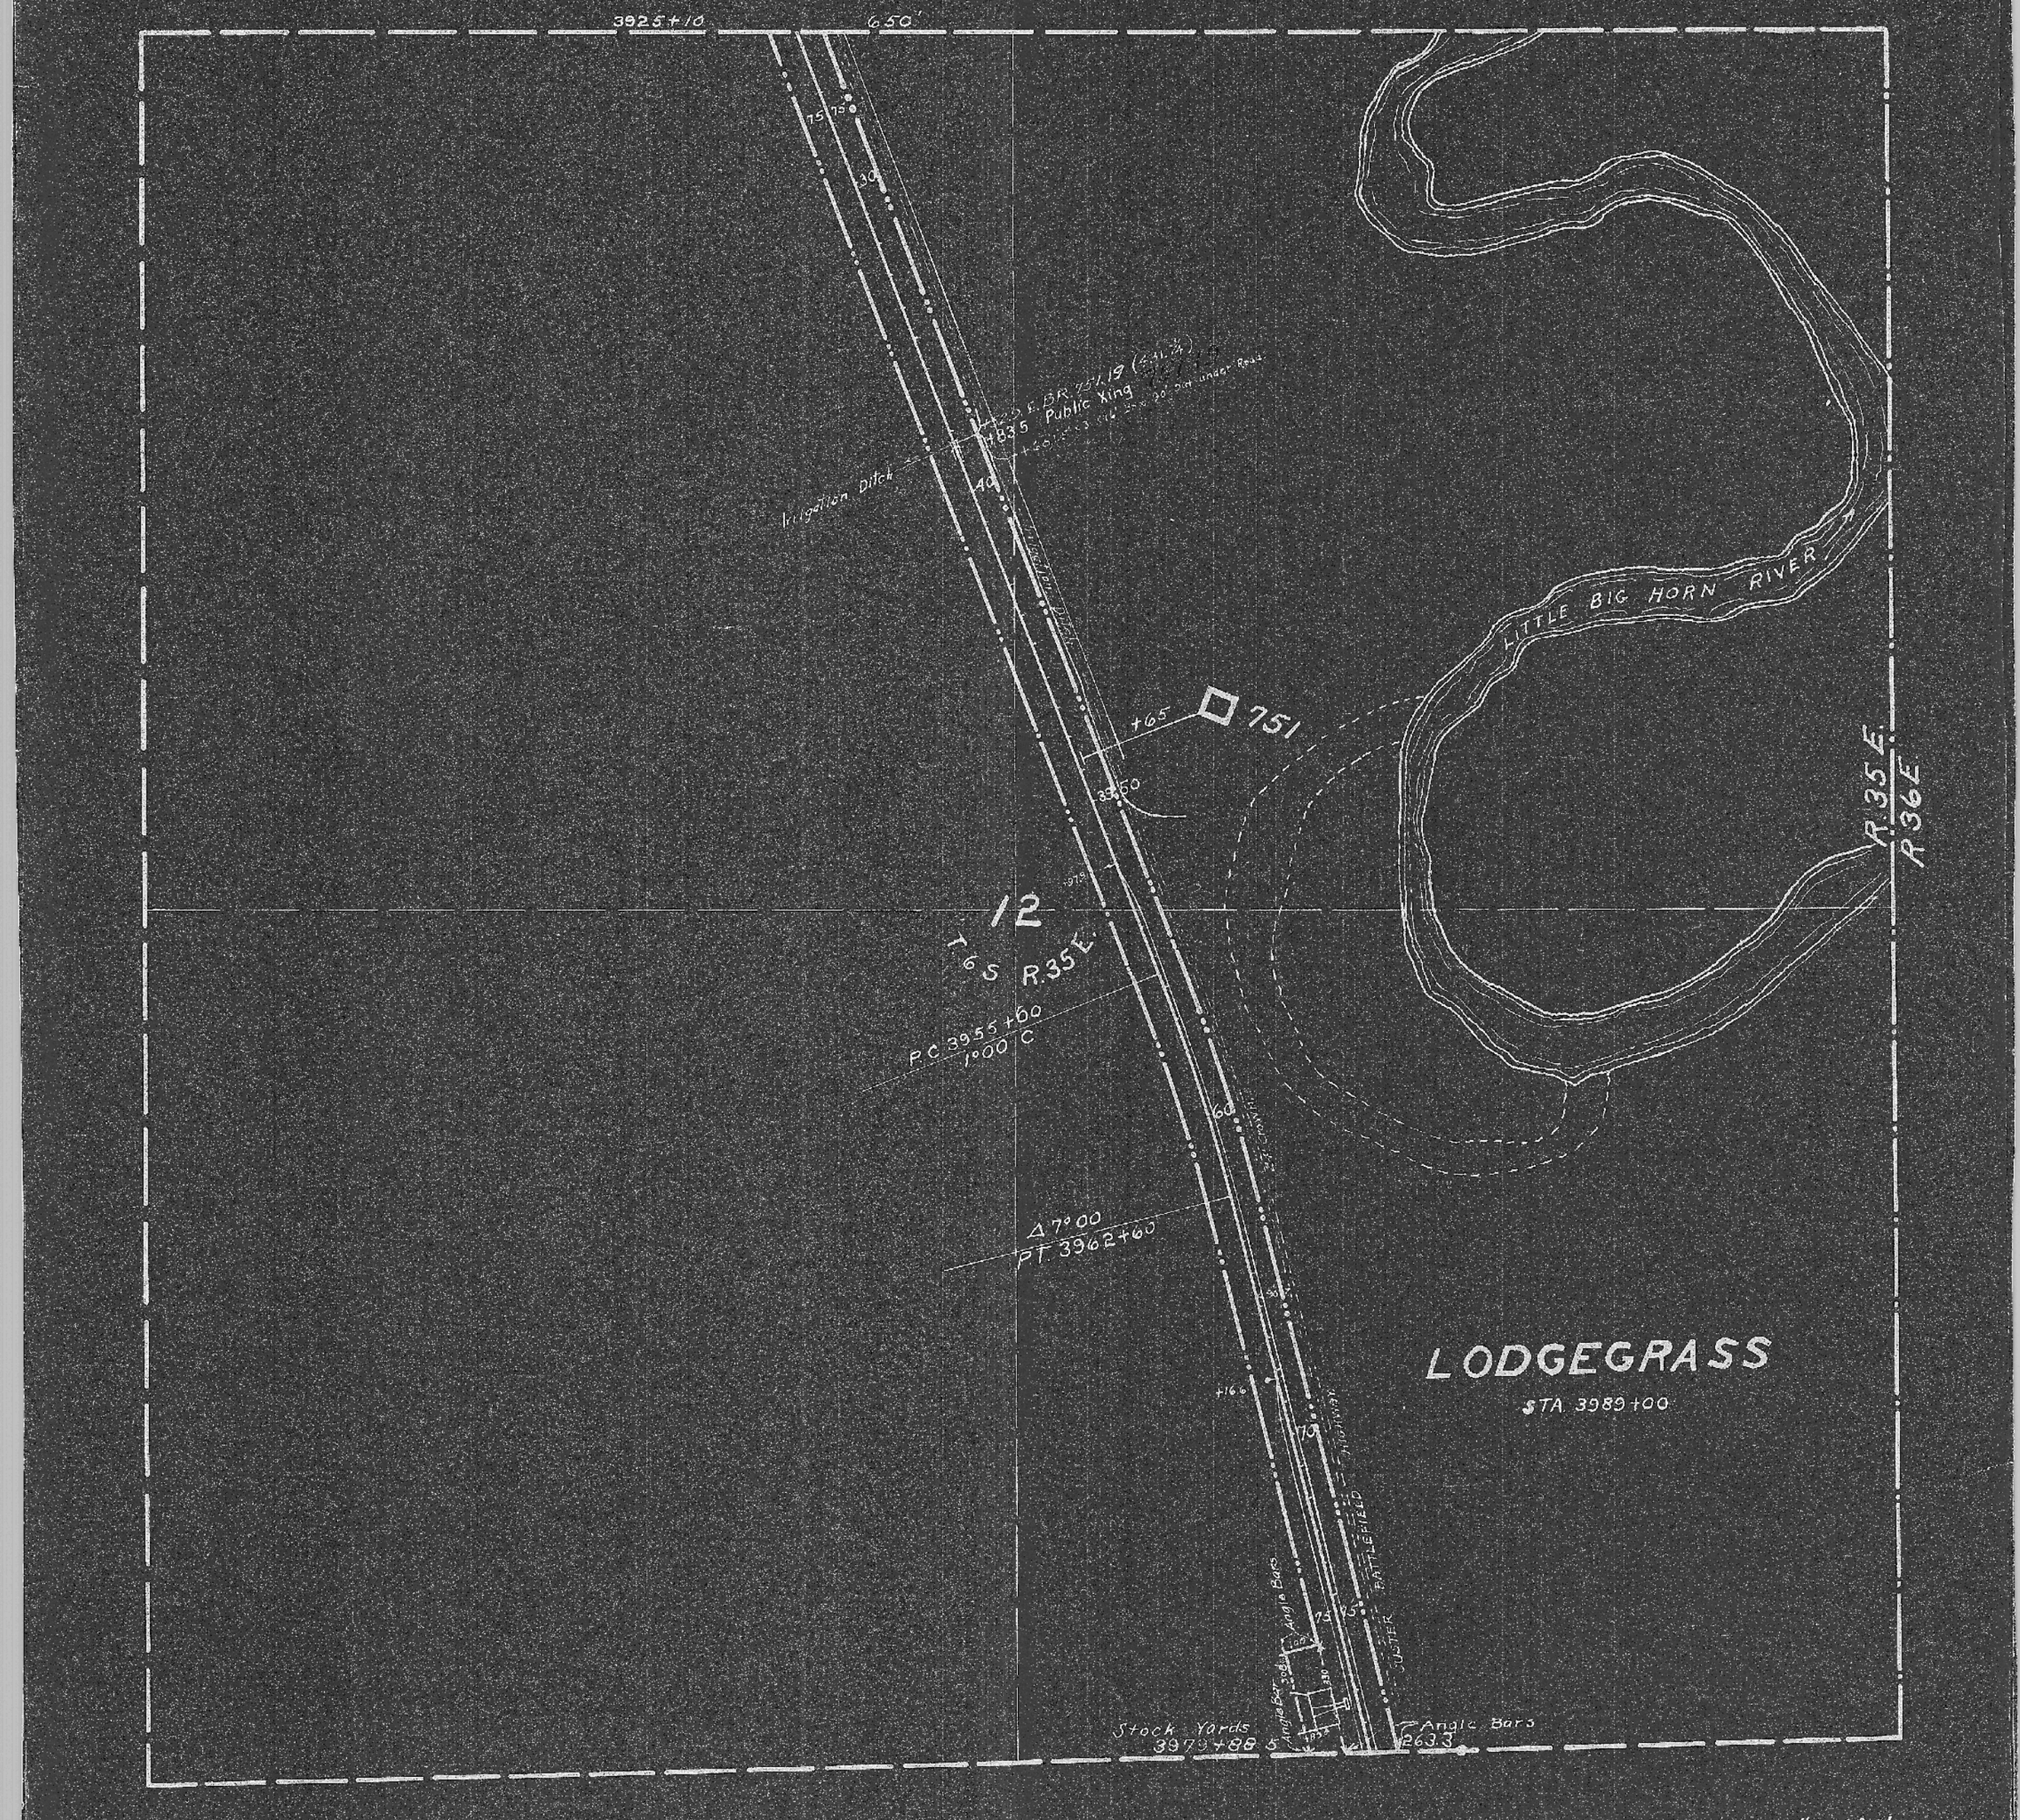

Scale 1" = 400'

LODGEGRASS
48285

3979+88.5
263.3
Property Posts 1'W.
Angle Bars
77°17'30"
THIRD ST
FIFTH ST
SECOND ST
FIRST ST
DEPOT
B.R. 750.32 (46.1%)
Irrigation Ditch
+14.5 Public Road Xing
750.21
Property Post 1'W.
3993+79.1
Angle Bar.
Corporate Limit
1322'
1338'
Property Post 1'W.
Angle Bar
Public Road Xing
LODGEGRASS
STA. 3983+00
1328'
1322'
Stone
1/3
1310'
T 6 S R 35 E
P.I. 4005+37
20° C
373.1
4007+47.3
R.35E.
R.36E.
750
4000
+15
3 Span Conc. Bridge
55' x 22'
120' C-C
Br. (431) 749.82
LODGE GRASS CREEK
LITTLE BIG HORN RIVER
BATTLEFIELD HIGHWAY
CUSTER
+80, 38"-30" Corr. Pipe
135' C-C
749.52
133.6 14' Conc. Culv.
123' C-C.
P.T. 4032+40.8
U.S.A. Telephone Underxing +68
Contract 3-14-36
Public Road Xing. 4035+25
4032+75.4 - 4033+00
1275'
Scale 1" = 400'
LODGEGRASS
48284

4035+25

Public Xing 74936

LITTLE BIG HORN RIVER

3'x2'6" W.B. 155+

+50

749

Public Road

60

22' Crown

24

T 6 S. R.35 E.

R.35 E.

R.36 E.

BATTLEFIELD HIGHWAY 10 S. E.

Public Road

80

Henry Pretty on Top Private Xing +00

A Gate

1093+00

120

Scale 1" = 400'

48283

4093+00

720'

41+00

+50 26"-38° Corr. Pipe

+30

748

10

182

Fence

22' Crown

80' 36"-30° Corr. Pipe

780'

4121+50

LITTLE BIG HORN RIVER

25

T. 6 S. R. 35 E.

R. 35 E.

R. 36 E.

CUSTER BATTLEFIELD HIGHWAY 10S

Fence

30

P.C. 4129+10

1°00' C

Rip Rap 6'x100' 1271

4147+09.2

162

36" Corr. Pipe

43°12'

P.T. 4137+60

Brush Dam

110

140

75

30 L.B.S.F. Highway Br.

88'(429) 747.30

Priv. Road Under Xing

Sec. 26

4148+69.6

50

135

Brush Dam

Scale 1" = 400'

48282