


See map of this project in the office of the Engineer, Dept. of the Interior, Washington, D.C.

Lot 1

Black B

Black B

Yellowstone River

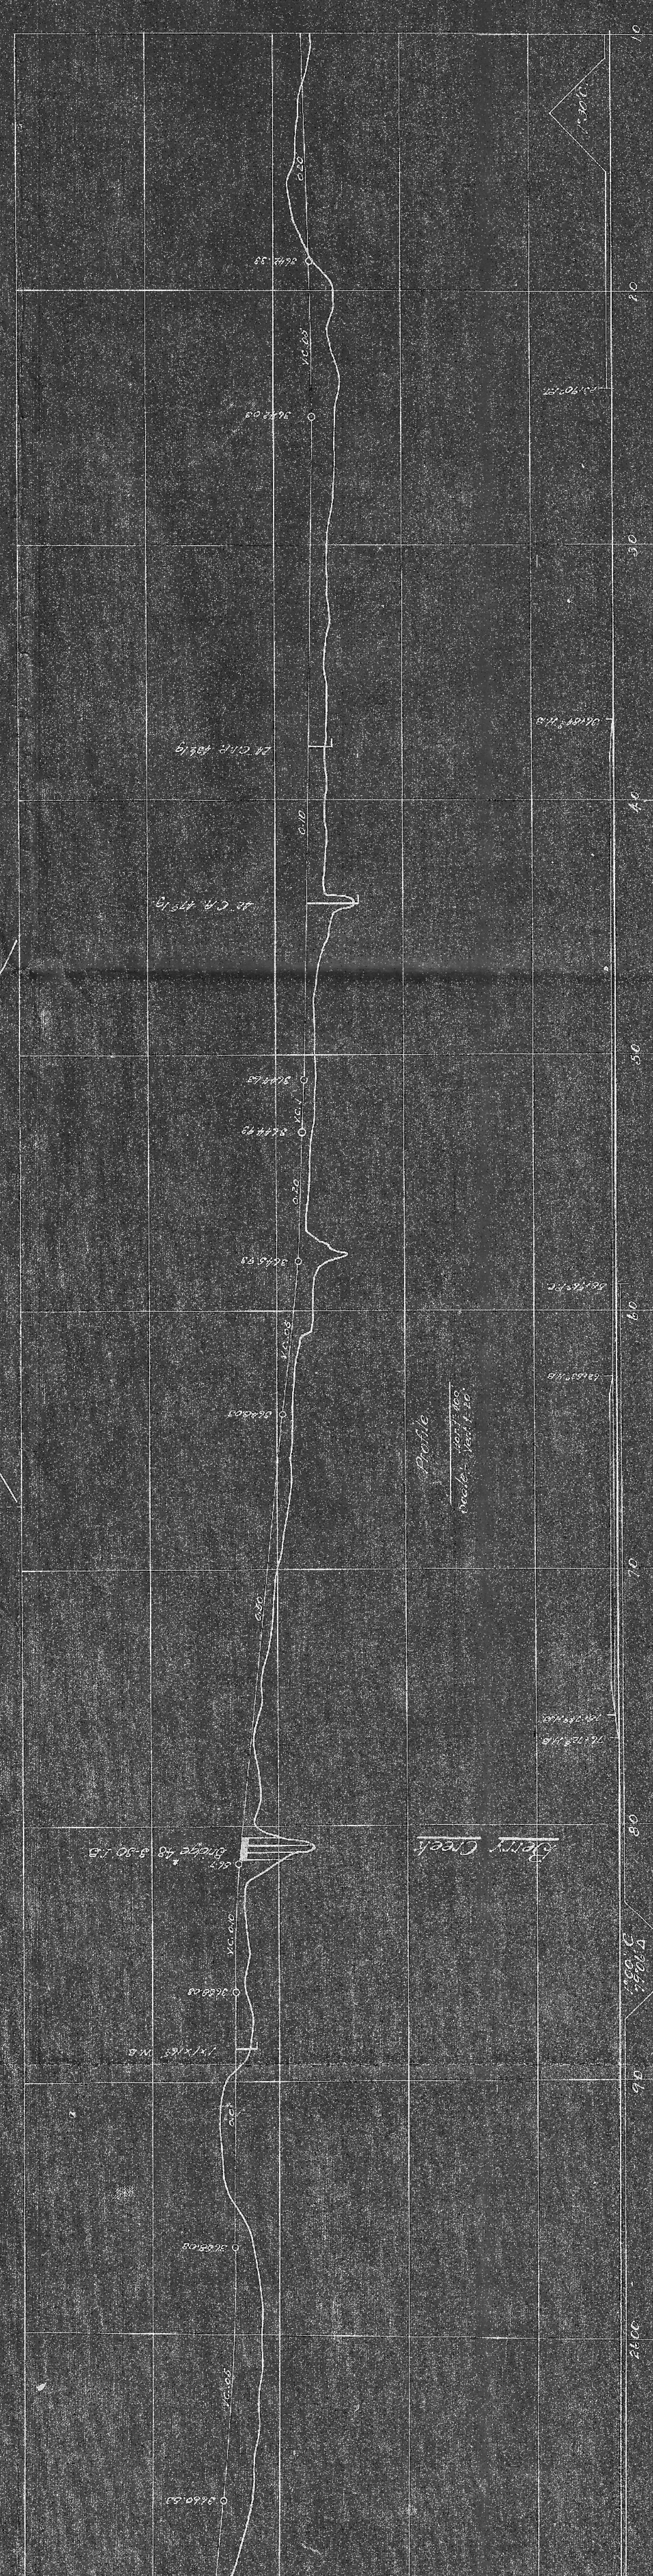

CRAVER

Stilwellwater
MERRILL
GEORGE H. RISEN
C. H. MONT
Office of the Engineer, Dept. of the Interior, Washington, D.C.

Scale 1" = 100'