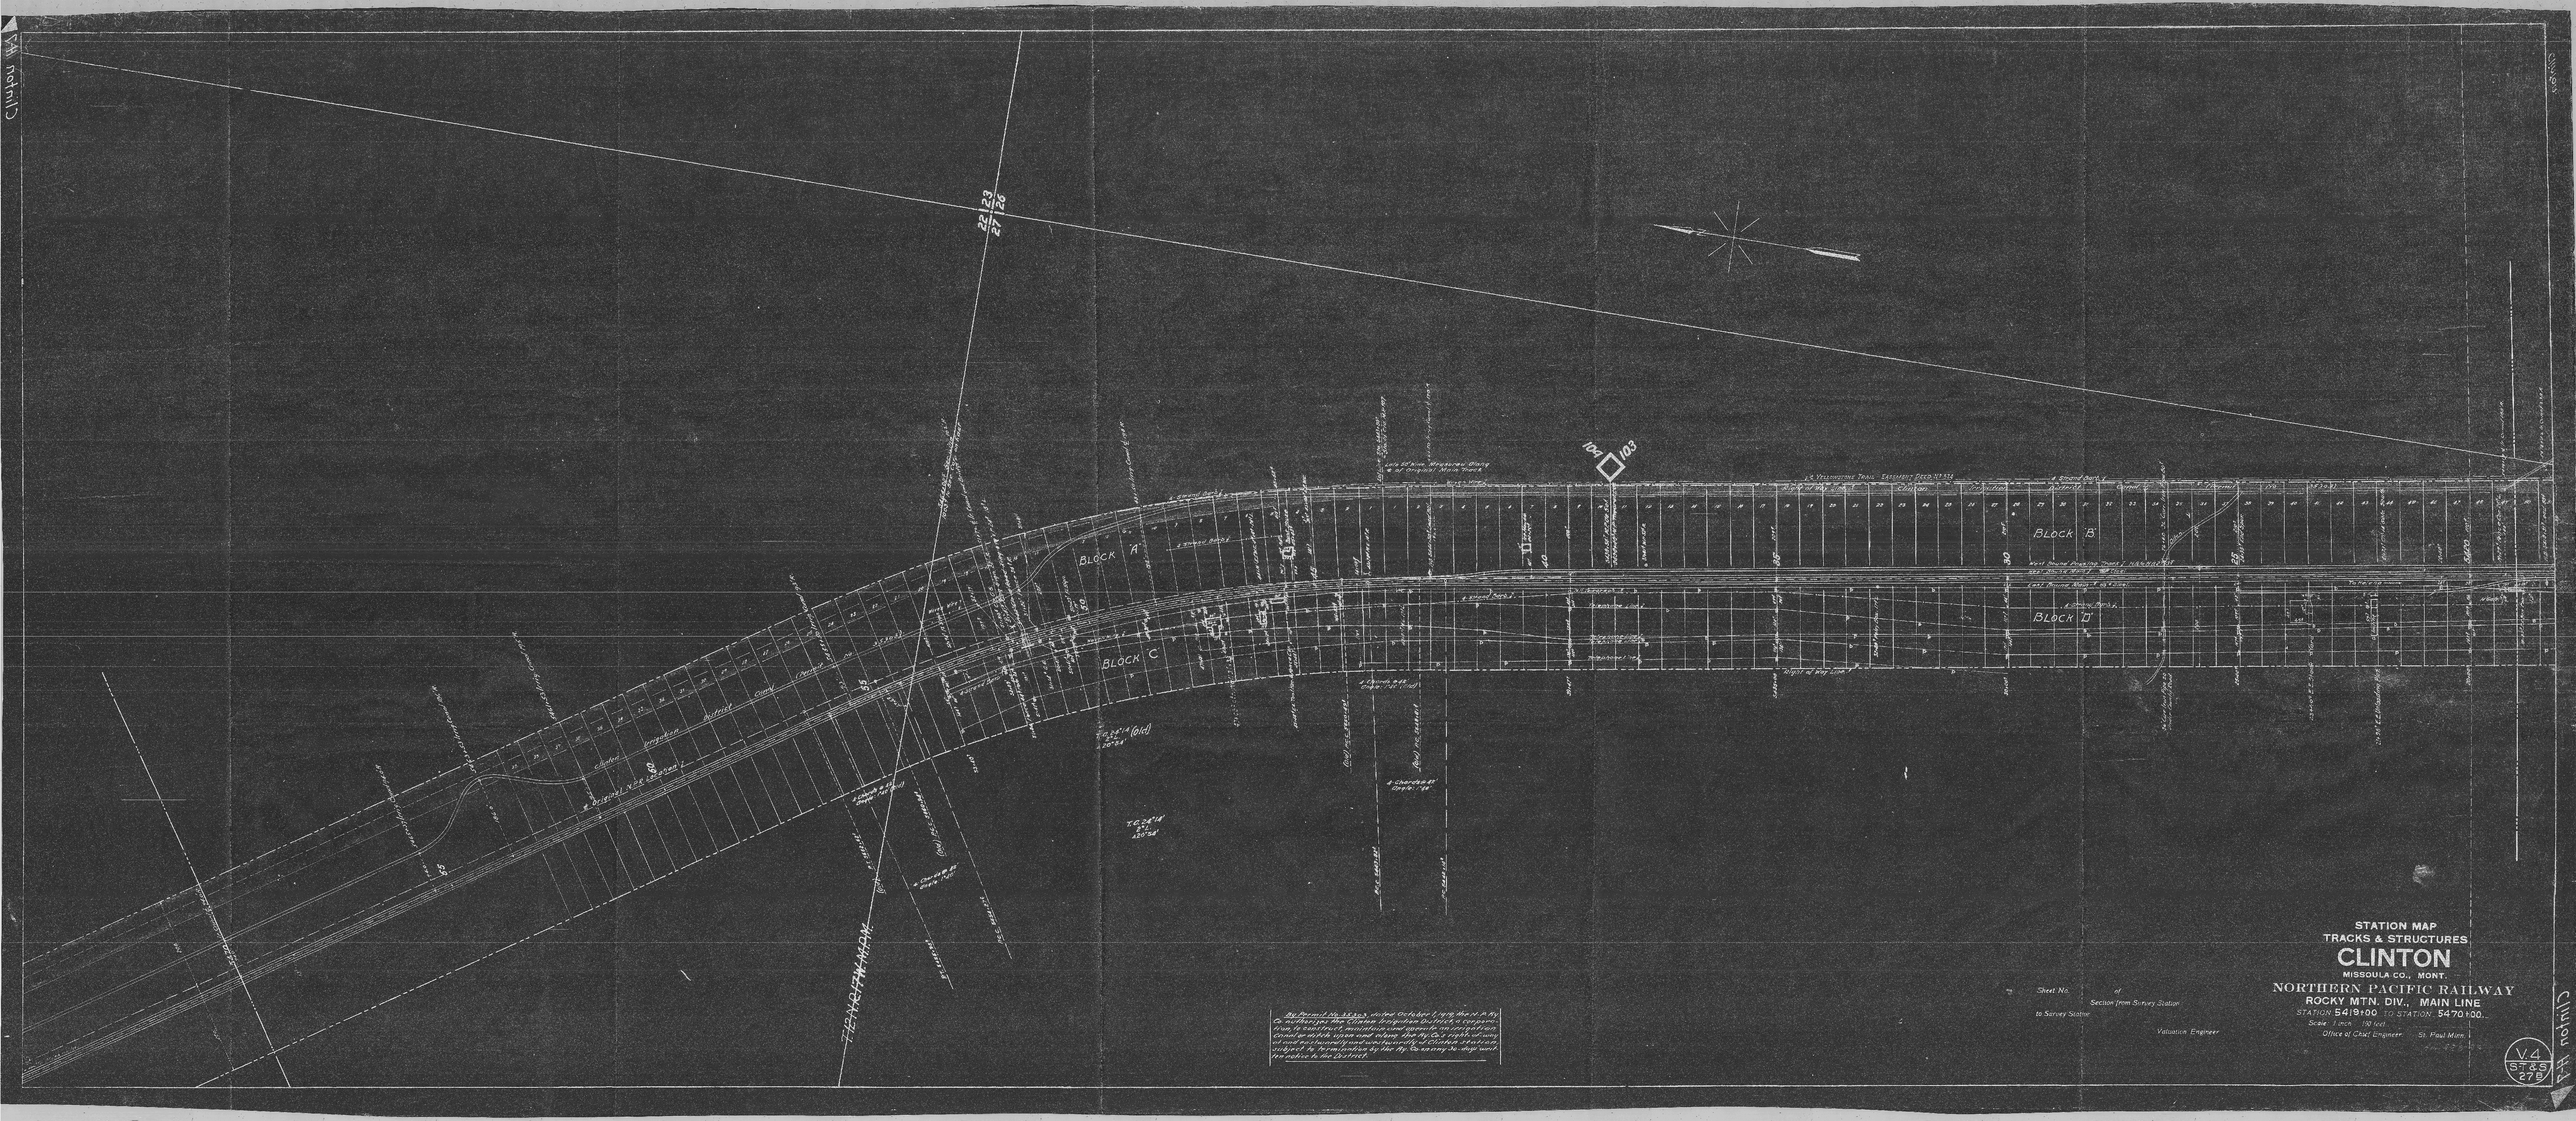

By Permit No. 15203 issued October 1, 1918, the N. P. Ry. Co. authorizes the Clinton Irrigation District, a corporation, to construct, maintain and operate an irrigation canal upon, over and across the Ry. Co.'s right of way at and in the vicinity of Clinton station, subject to termination by the Ry. Co. using the ditch within a day (Dailey)

Sheet No. of

Section from Survey Station

to Survey Station

Valuation Engineer

STATION MAP
TRACKS & STRUCTURES
CLINTON
MISSOULA CO., MONT.
NORTHERN PACIFIC RAILWAY
ROCKY MTN. DIV., MAIN LINE
STATION 5419+00 TO STATION 5470+00
Scale: 1 inch = 100 feet
Office of Chief Engineer St. Paul, Minn.

V.4
5745
278