PLANS
NOT
TO
SCALE

STATE	PROJECT NO.	SHT. NO.
MONTANA	BR 9007(12)	1 OF 1

BRIDGE OVER SUN RIVER

OWNERSHIPS

PARCEL	NAME	ADDRESS	CONST. PERMIT AREA	EASEMENT AREA
1.	JOESPH & CAROL HEPP		0.52 AC.	*0.36 AC.
2.	DEPT. OF STATE LANDS			0.17 AC.

* EASEMENT TO BE ACQUIRED IN THE NAME OF CASCADE COUNTY

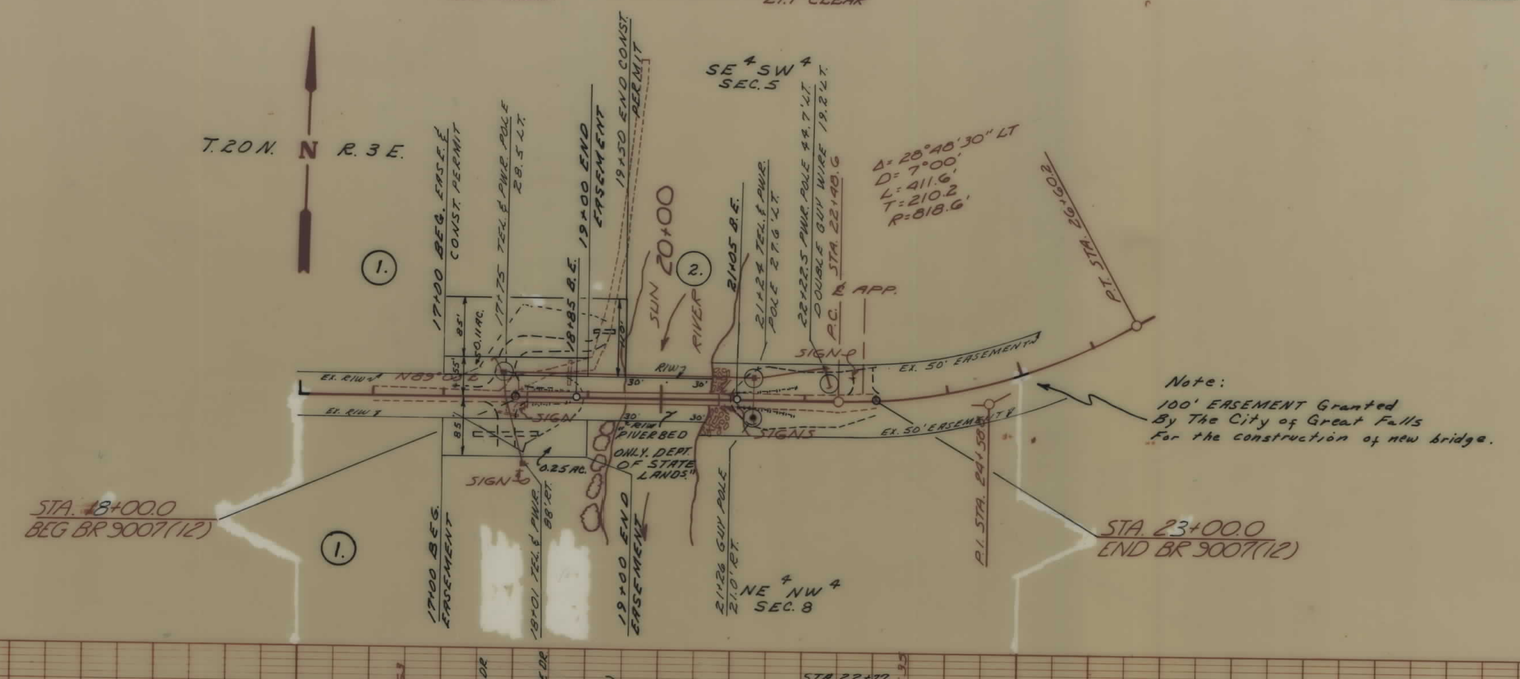

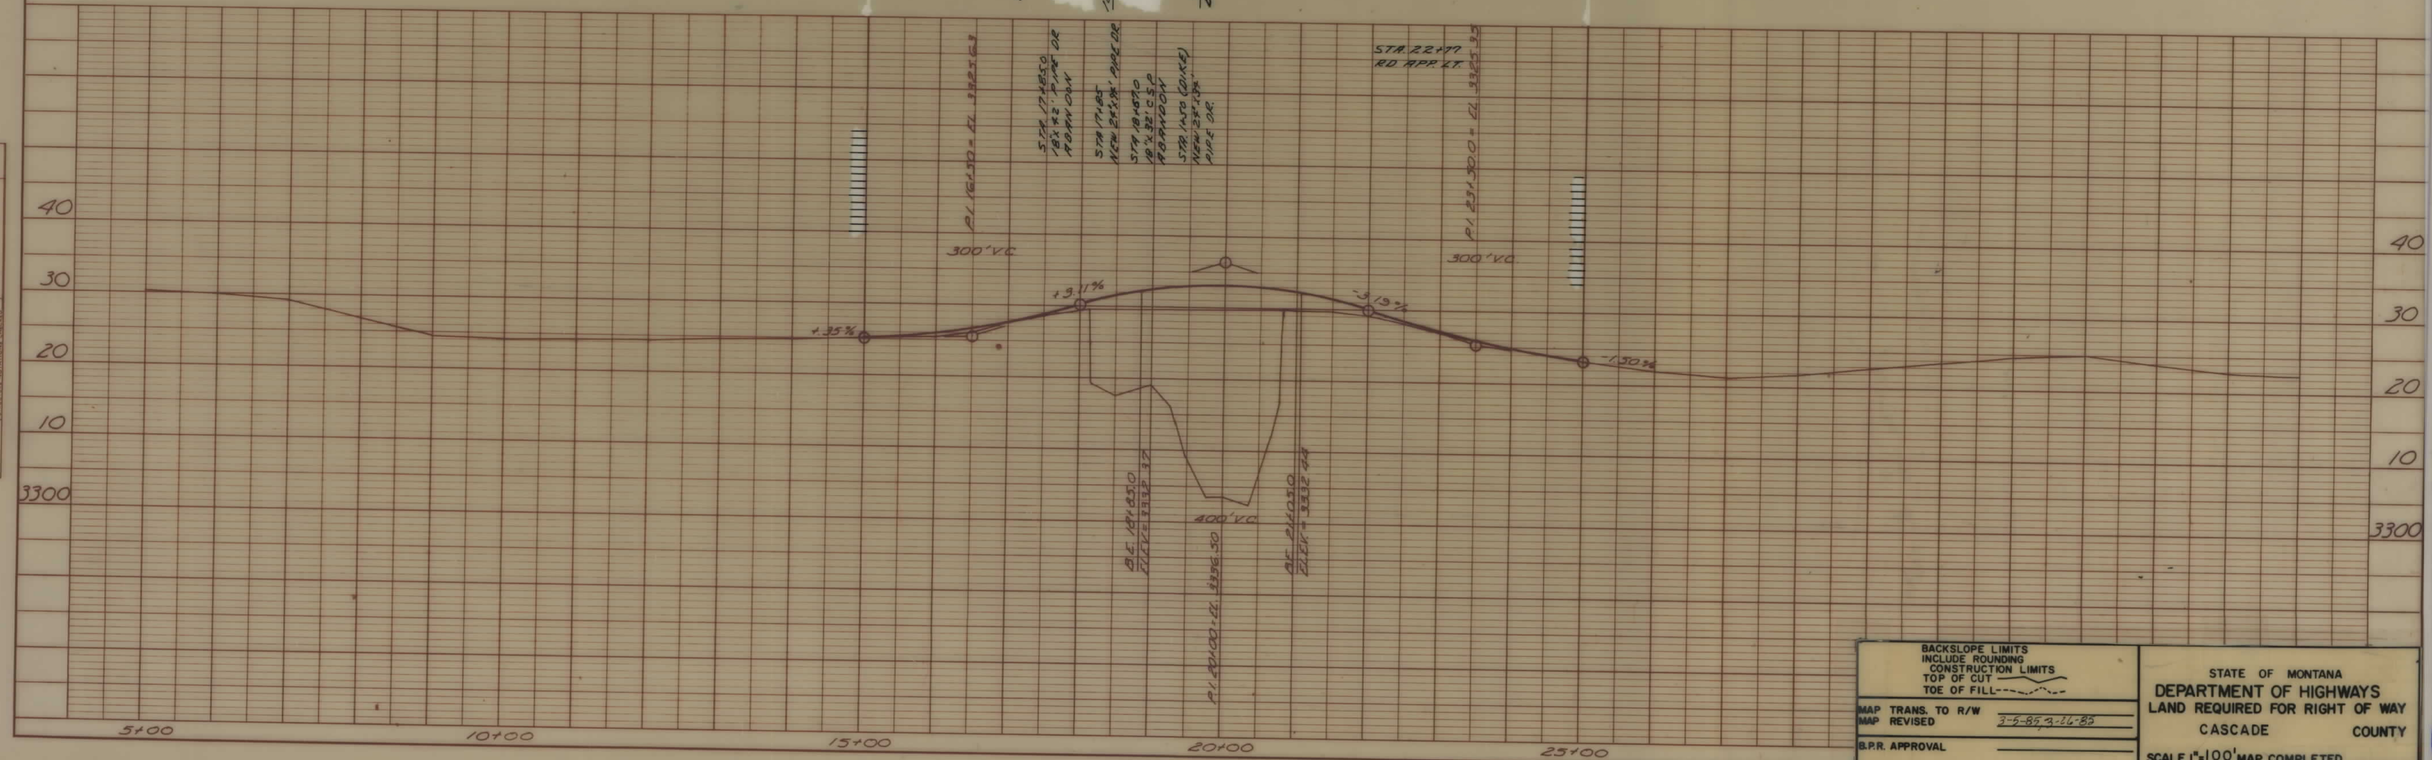

BACKSLOPE LIMITS INCLUDE ROUNDING
CONSTRUCTION LIMITS
TOP OF CUT
TOE OF FILL

MAP TRANS. TO R/W
MAP REVISED 3-5-85, 3-26-85

B.P.R. APPROVAL

STATE OF MONTANA
DEPARTMENT OF HIGHWAYS
LAND REQUIRED FOR RIGHT OF WAY
CASCADE COUNTY

SCALE 1"=100' MAP COMPLETED

PLATE 1. PLAN-PROFILE