PLANS

NOT

TO

SCALE

STATE	RIGHT OF WAY I.D.	SHEET NO.	TOTAL SHEET
MONTANA	NH 5-2 (54)27 F	1	1

PROJECT NO. 1297 – 54

RAVALLI NORTH

(ADVANCED ACQUISITION)

OWNERSHIPS

PARCEL	NAME	ADDRESS	TOTAL AREA	GROSS R/W AREA	P.T.W. AREA	AREA TO BE ACQUIRED	REMAINDER LEFT	REMAINDER RIGHT	CONST. PERMIT AREA	CONST. EASEMENT AREA
34	DENNIS & MELVINA KRANTZ									
35	HEIRS OF CHARLES JOSEPH LEMERY		4.23 AC.	0.39 AC.		0.39 AC.	3.84 AC.			
36	BARBARA JEAN HUGLIN IN ETAL									
37	A. HARVEY & VERNA R. KRATZ									

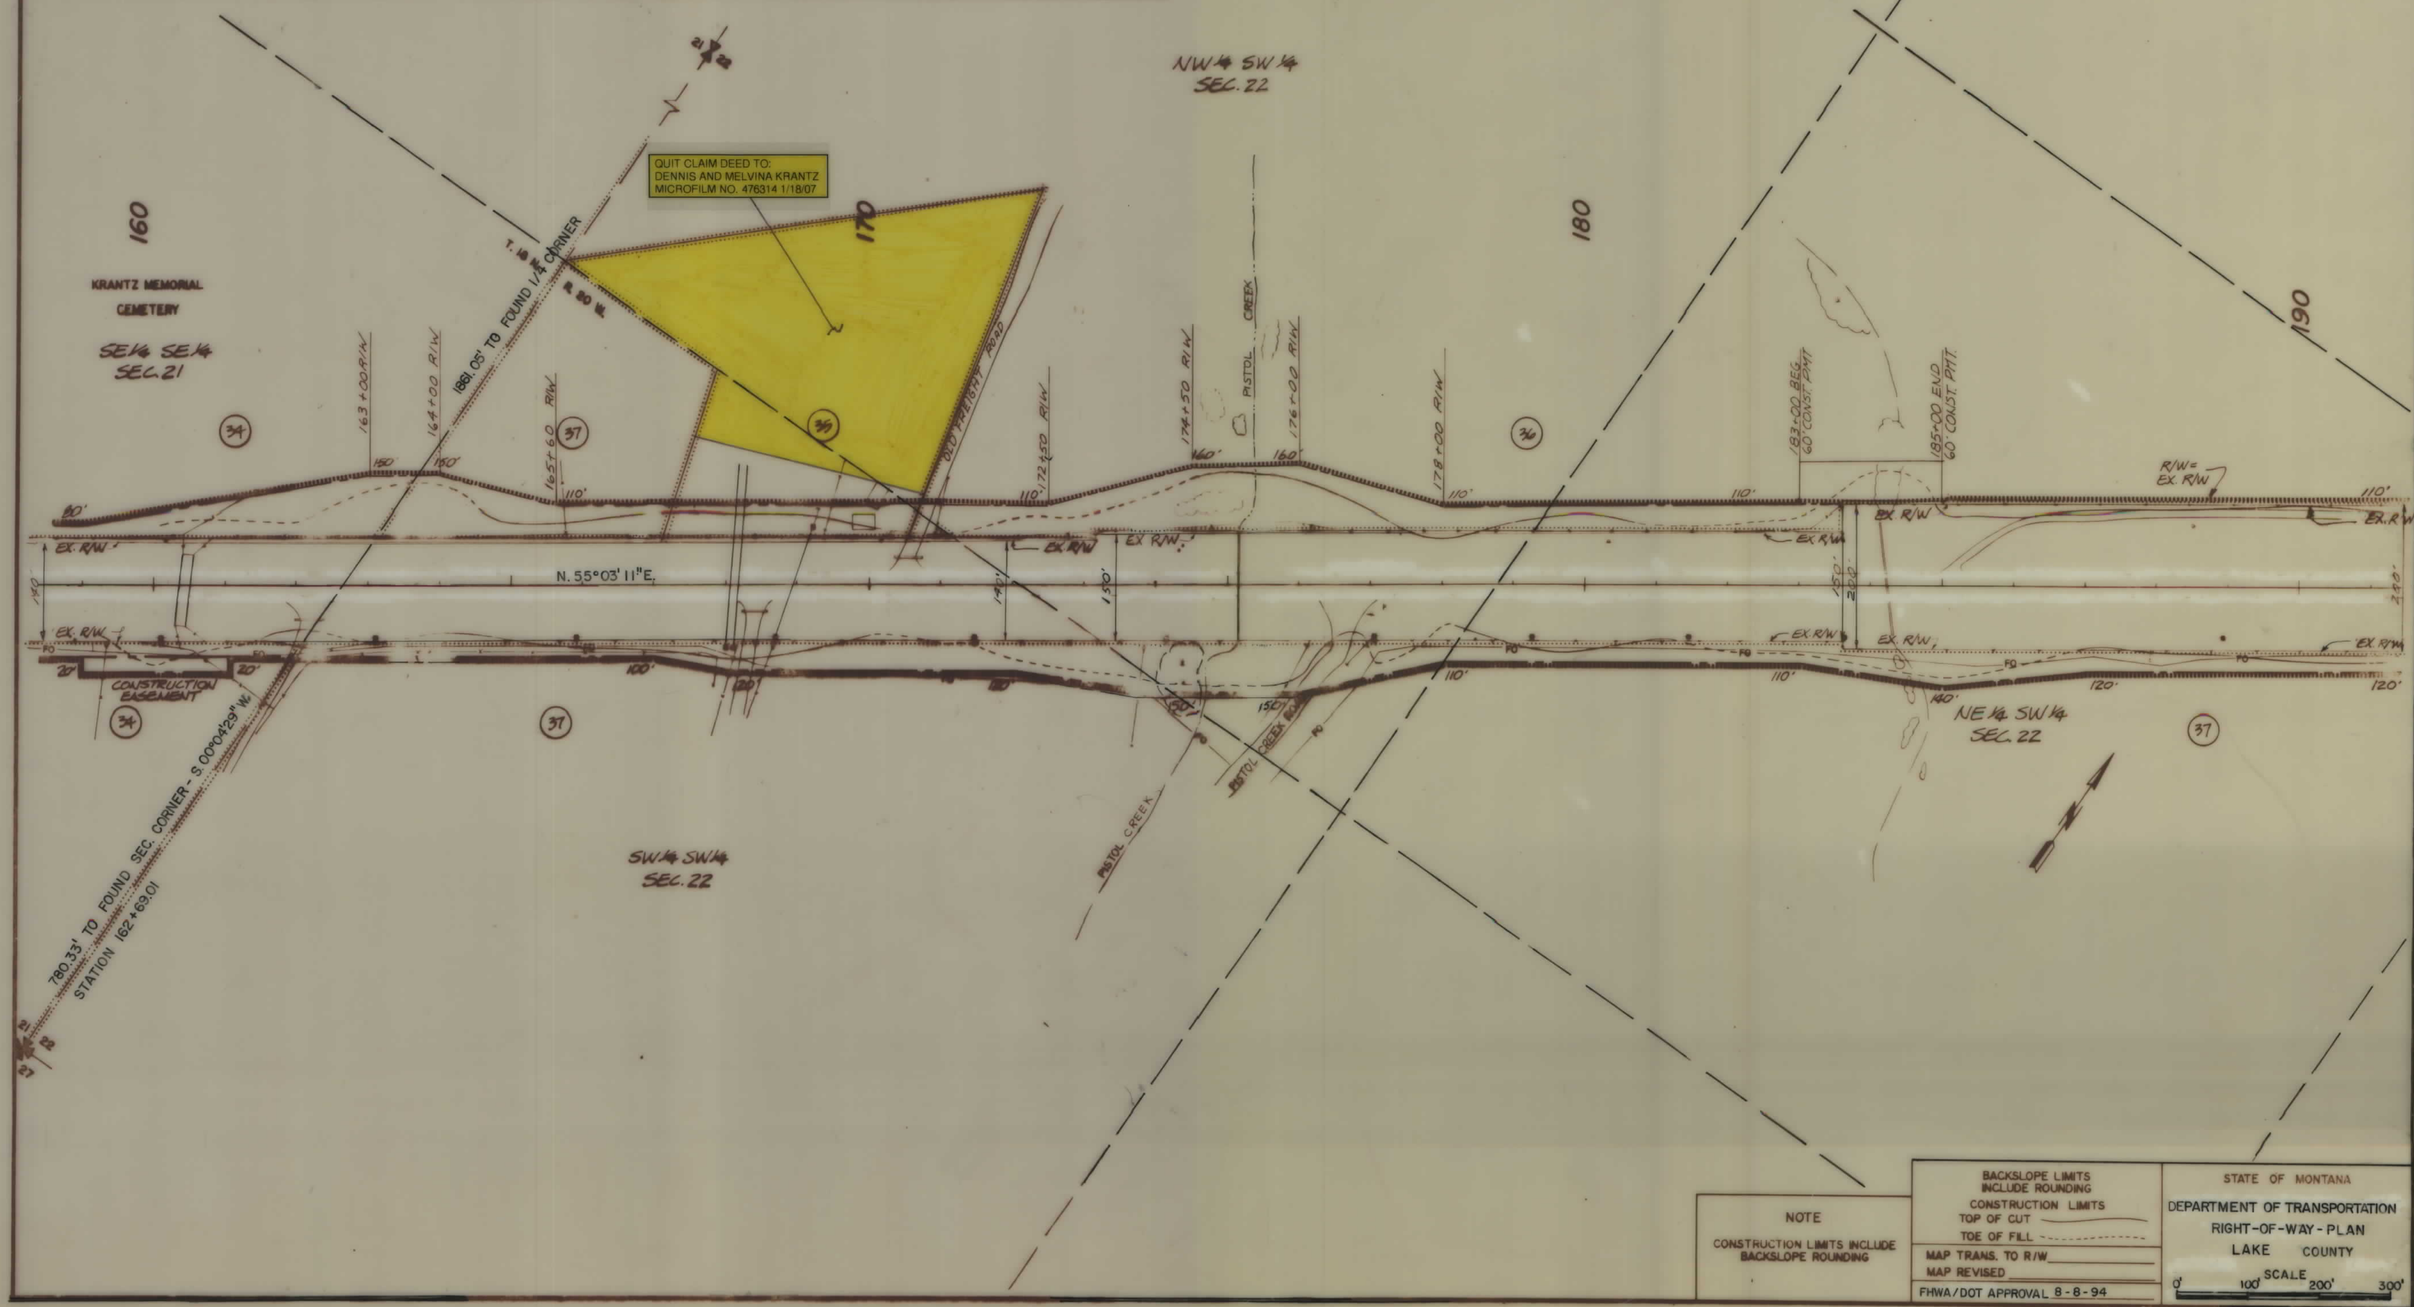

NOTE

CONSTRUCTION LIMITS INCLUDE BACKSLOPE ROUNDING

BACKSLOPE LIMITS INCLUDE ROUNDING

CONSTRUCTION LIMITS

TOP OF CUT

TOE OF FILL

MAP TRANS. TO R/W

MAP REVISED

FHWA/DOT APPROVAL 8-8-94

STATE OF MONTANA

DEPARTMENT OF TRANSPORTATION

RIGHT-OF-WAY-PLAN

LAKE COUNTY

SCALE 0' 100' 200' 300'

NH 5-2(54)27 F SHT 1 of 1