PLANS
NOT
TO
SCALE

STATE	RIGHT OF WAY ID.	SHEET NO.	TOTAL SHEETS
MONTANA	NH 1-7(34)404	1	1

PROJECT NUMBER 1509-034

CHINOOK - URBAN

ADVANCED ACQUISITION

OWNERSHIP

PARCEL	NAME	ADDRESS	TOTAL AREA		GROSS R/W AREA		EX. EASE. AREA		NET AREA		REMAINDER				CONST. PMT. AREA		EASE. AREA		SHEET NO.
											LEFT		RIGHT						
			METRIC	ENGLISH	METRIC	ENGLISH	METRIC	ENGLISH	METRIC	ENGLISH	METRIC	ENGLISH	METRIC	ENGLISH	METRIC	ENGLISH	METRIC	ENGLISH	
1	COLUMBIA GRAIN, INC., AN OREGON CORP.	121 S.W. SALMON, SUITE 900, PORTLAND, OREGON 97204			FOR NEGOTIATIONS ONLY														1

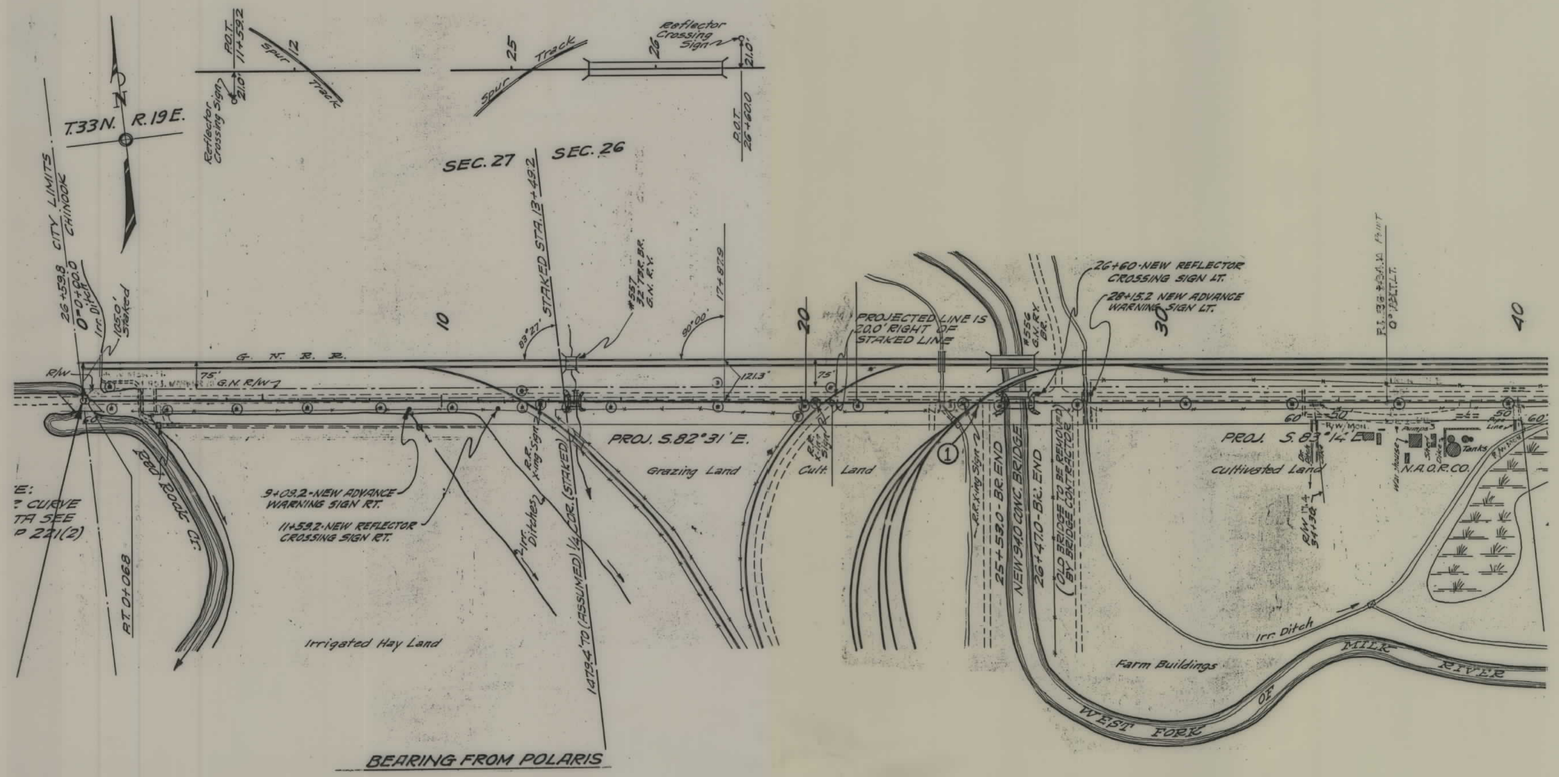

BACKSLOPE LIMITS INCLUDE ROUNDING CONSTRUCTION LIMITS: CUT SECTION (TOP OF CUT, DITCH BOTTOM) TOE OF FILL
FHWA/DOT APPROVAL 12/4/02 (ADV. ACQ.)
MAP REVISED

MONTANA
DEPARTMENT OF TRANSPORTATION

RIGHT OF WAY PLAN
BLAINE COUNTY

NOT TO SCALE

MONTANA DEPARTMENT OF TRANSPORTATION

MONTANA CADD

RDROW

...\1509advacq001.dgn
12/16/02
12:30:33 PM
3 2 1 04059

NH 1-7(34)404 SHT 1 of 1