PLANS

NOT

TO

SCALE

FED. ROAD DIST. NO.	STATE	FED. AID PROJ. NO.	STATE PROJ. NO.	SHEET NO.	TOTAL SHEETS
1	MONT	F180 RECON. 1942	BY ARMY	1	1

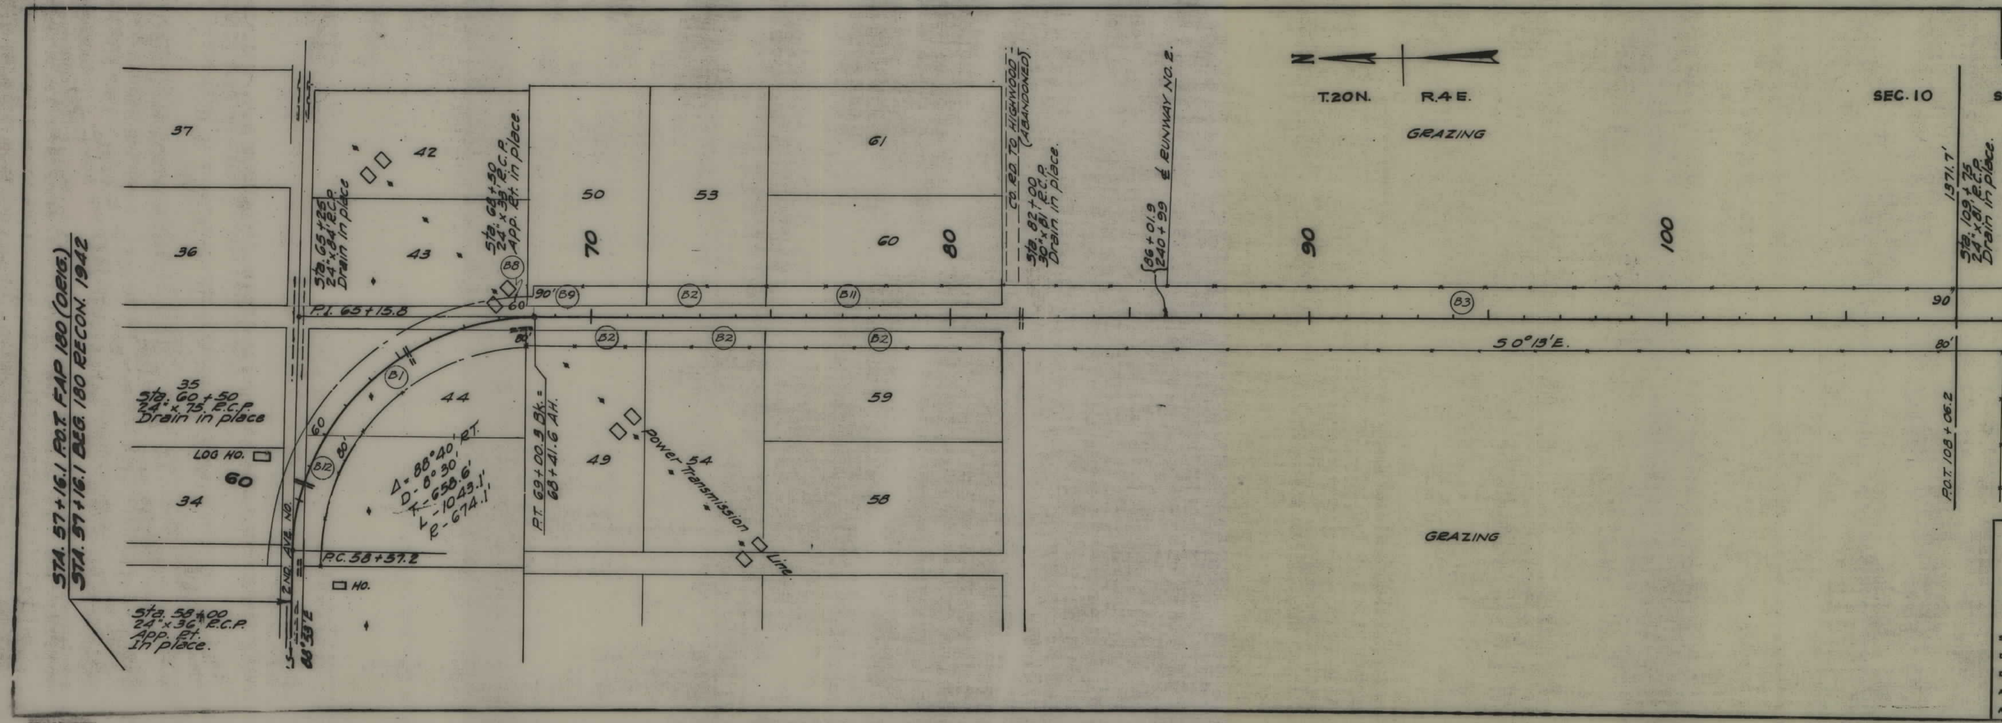

F 180 SHT 1 OF 1