PLANS
NOT
TO
SCALE

FED. ROAD DIST. NO.	STATE	FED. AID PROJ. NO.	R/W NO.	SHEET No.	TOTAL SHEETS
8	MONT.	F186(3)	1186-03	1	2

STATE OF MONTANA

STATE HIGHWAY COMMISSION

LAND REQUIRED FOR RIGHT OF WAY

SANDERS COUNTY

SCALE 1"= 400' MAP COMPLETED ______

F 186(3) SHT 1 OF 2

4

FED. ROAD DIST. NO	STATE	FED. AID PROJ. NO.	R/W NO.	SHEET No.	TOTAL SHEETS
8	MONT.	F 186(3)	1186-03	2	2

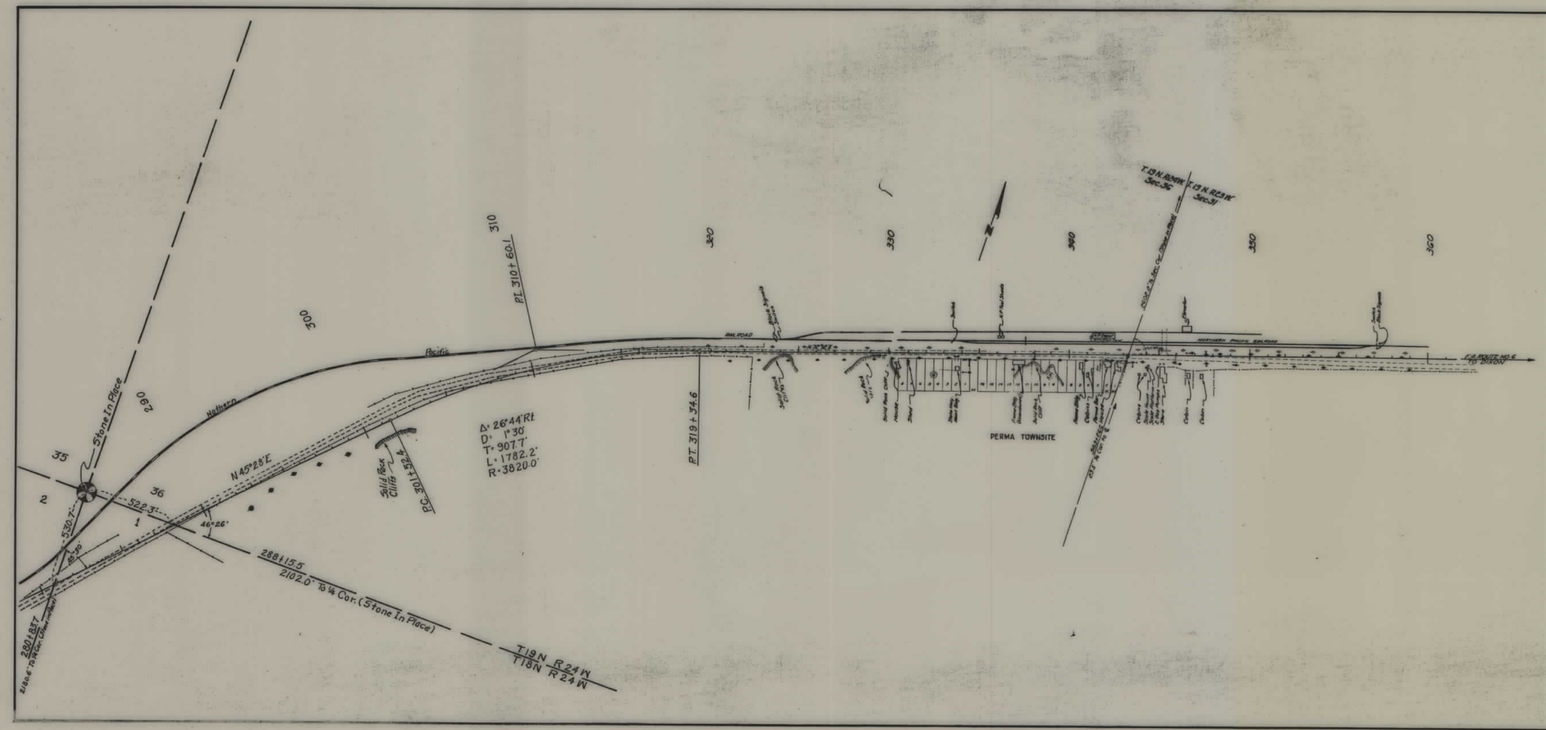

STATE OF MONTANA

STATE HIGHWAY COMMISSION

LAND REQUIRED FOR RIGHT OF WAY

SANDERS COUNTY

SCALE 1" = 400' MAP COMPLETED

F 186(3) SHT 2 OF 2

4