PLANS
NOT
TO
SCALE

FED. ROAD DIST. NO.	STATE	FED. AID PROJ. NO.	R/W NO.	SHEET NO.	TOTAL SHEETS
8	MONT.	F-210(2)	1210-02	1	3

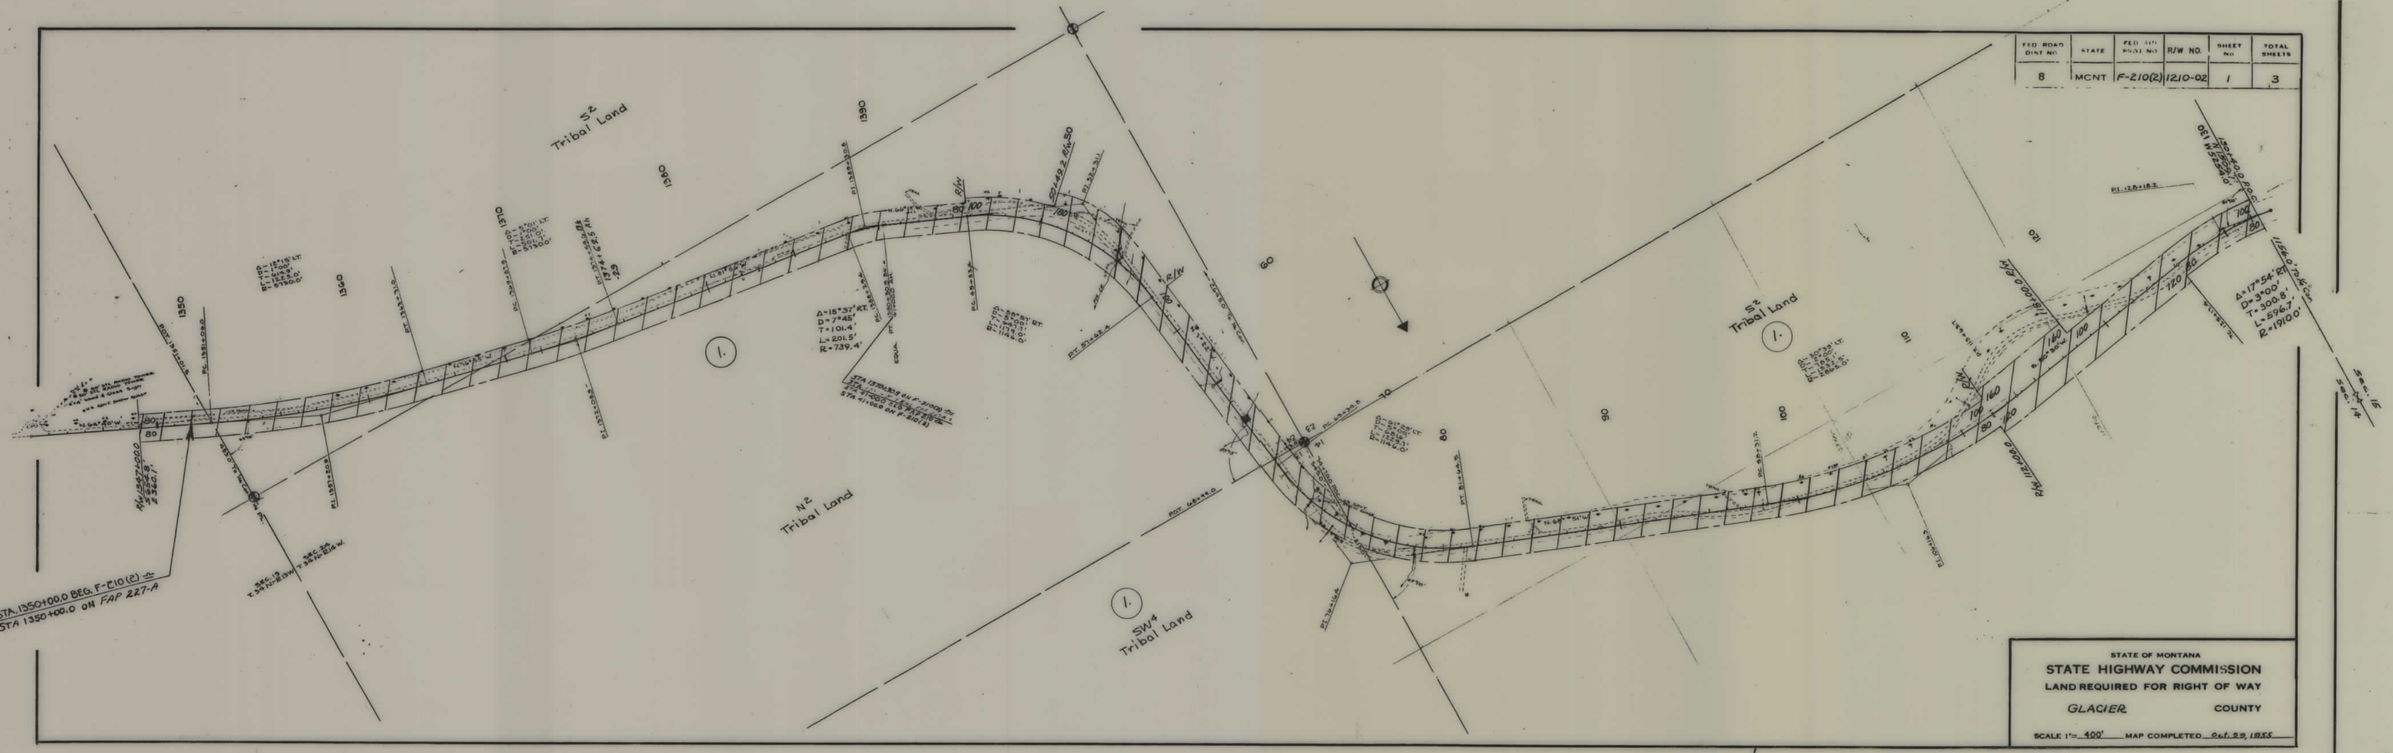

STATE OF MONTANA

STATE HIGHWAY COMMISSION

LAND REQUIRED FOR RIGHT OF WAY

GLACIER COUNTY

SCALE 1"= 400' MAP COMPLETED Oct. 22, 1955

F-210(2) SHT 1 OF 3

4

FED. ROAD DIST. NO	STATE	FED. AID PROJ. NO.	R/W NO.	SHEET NO	TOTAL SHEETS
8	MONT.	F210(2)	12/0 02	2	3

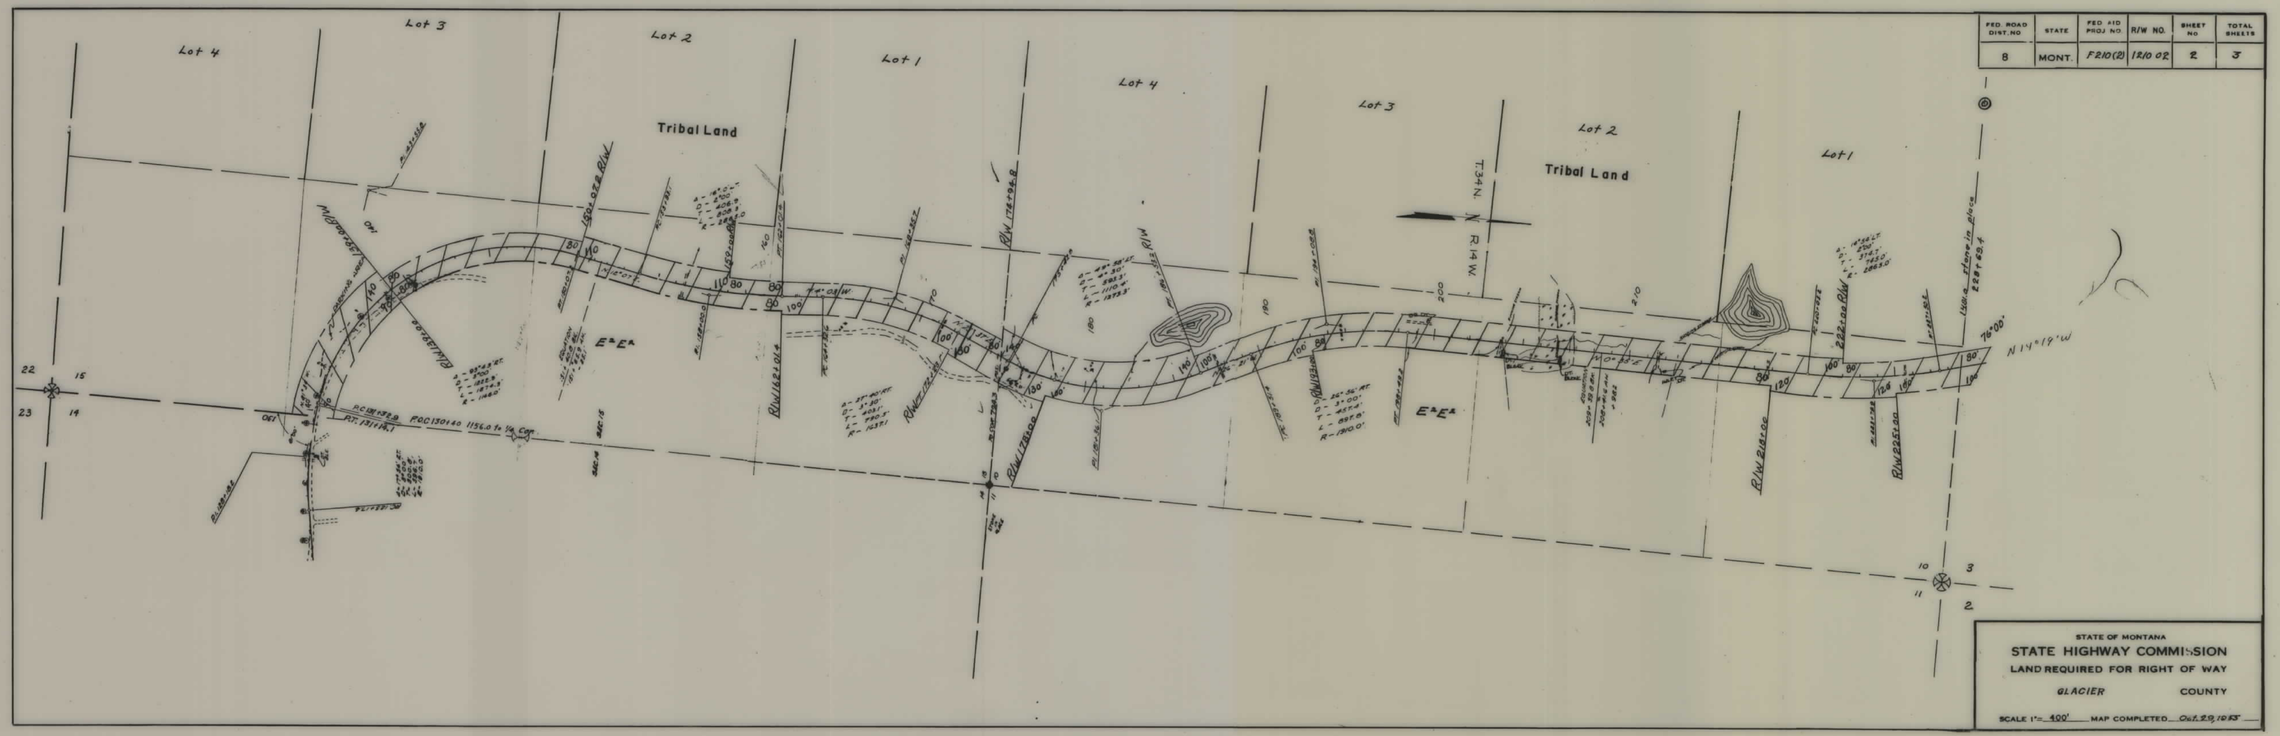

STATE OF MONTANA

STATE HIGHWAY COMMISSION

LAND REQUIRED FOR RIGHT OF WAY

GLACIER COUNTY

SCALE 1" = 400' MAP COMPLETED Oct. 29, 1953

F 210(2) SHT 2 OF 3

4

F 210(2) SHT 3 OF 3

4