PLANS
NOT
TO
SCALE

FED. ROAD DIST. NO.	STATE	FED. AID PROJ. NO.	FISCAL YEAR	SHEET NO.	TOTAL SHEETS
1	MONT.	251-C		1	2

G.N. Ry. Encroachments

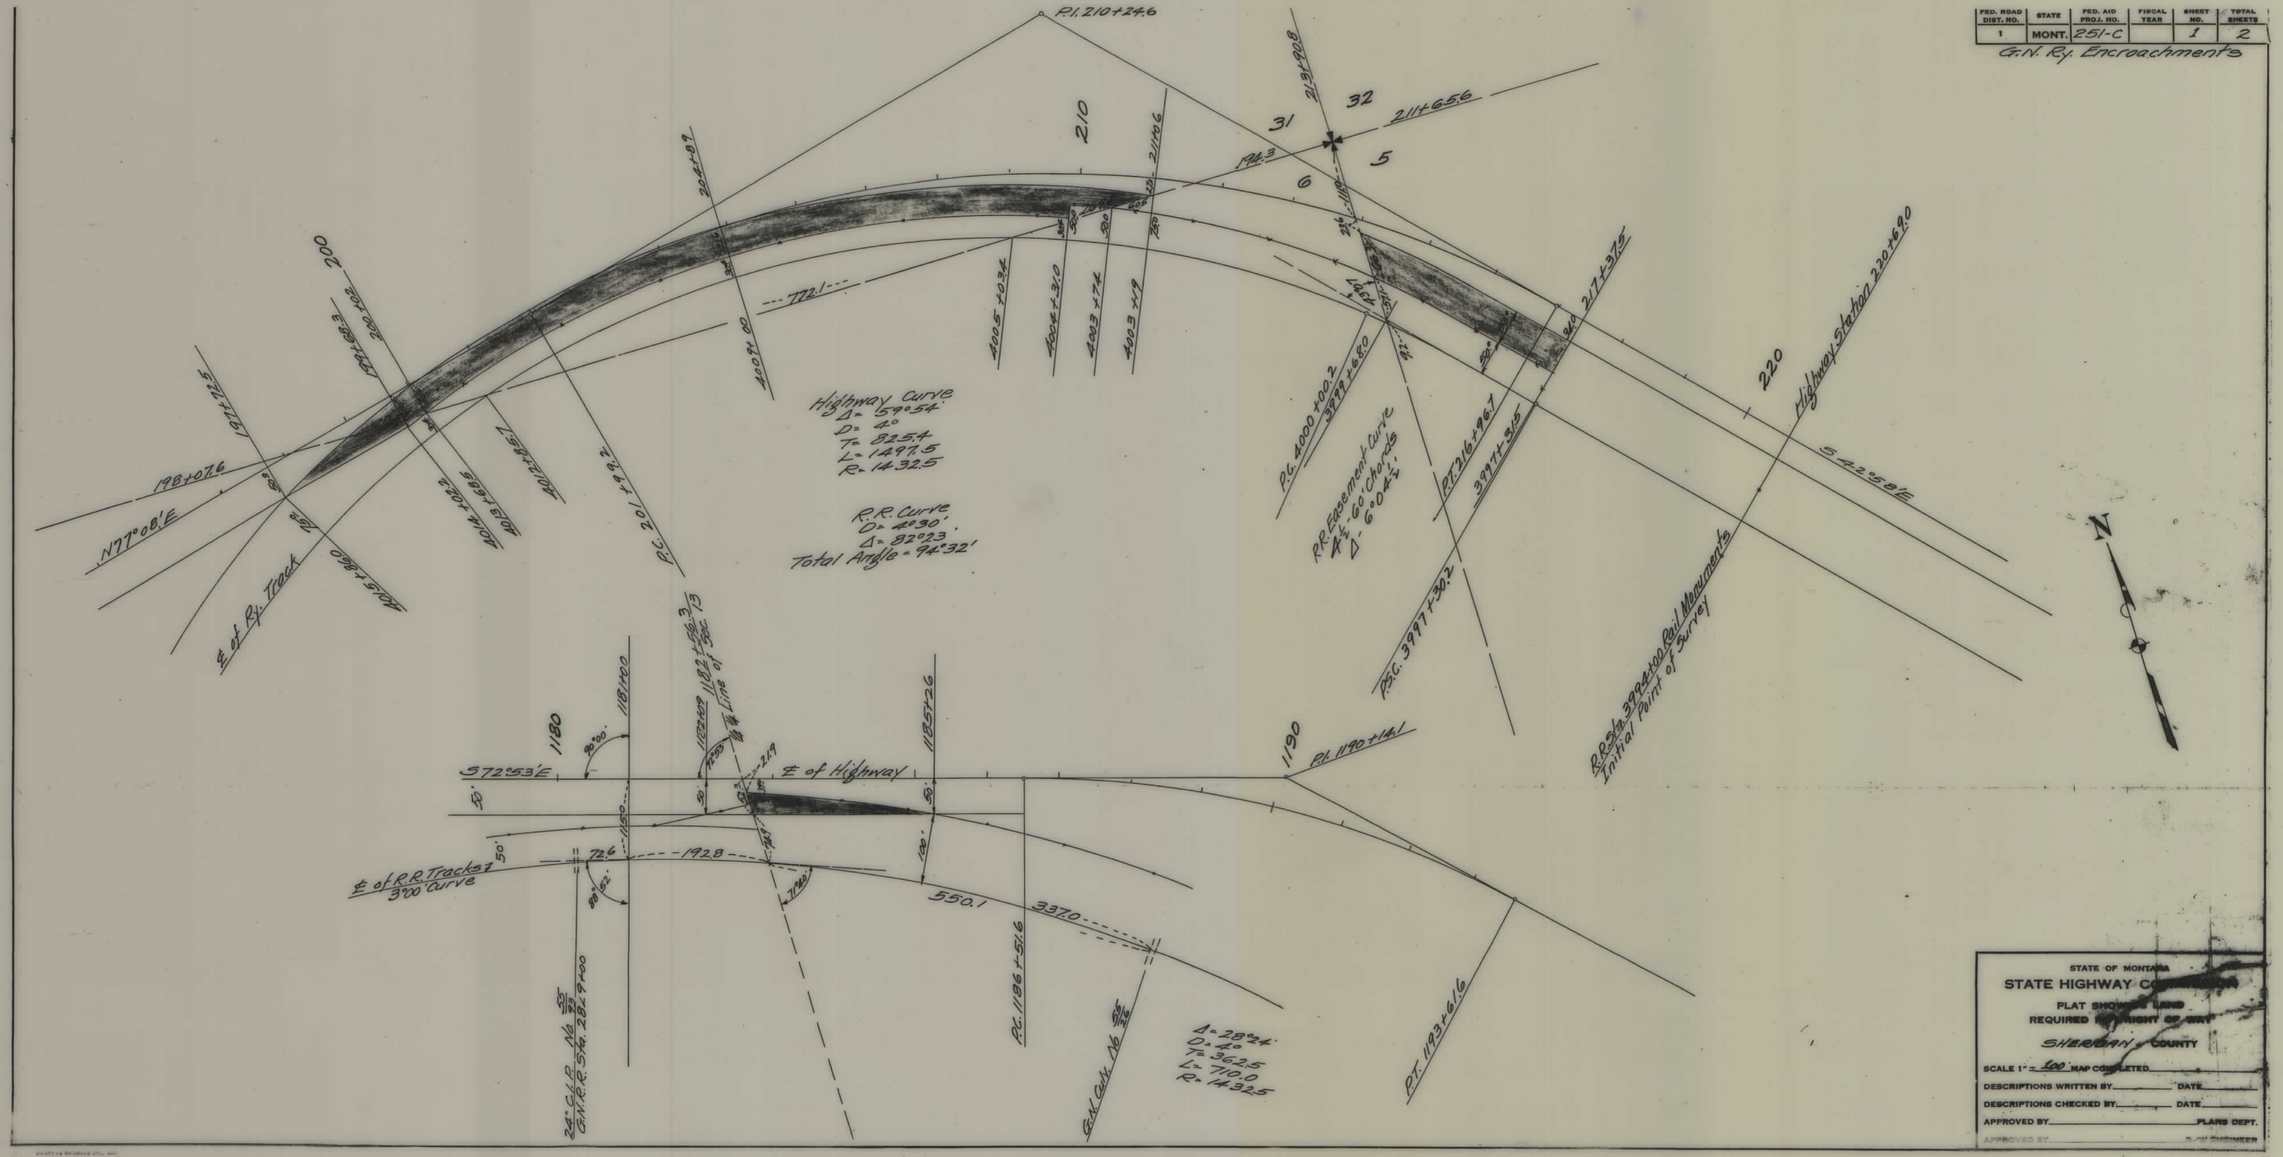

STATE OF MONTANA
STATE HIGHWAY C[redacted]
PLAT SHO[redacted] LAND
REQUIRED [redacted] OF WAY
SHERIDAN COUNTY
SCALE 1" = 100' MAP COMPLETED
DESCRIPTIONS WRITTEN BY _____ DATE _____
DESCRIPTIONS CHECKED BY _____ DATE _____
APPROVED BY _____ PLANS DEPT.
APPROVED BY _____ ENGINEER

FAP 251-C SHT 1 OF 2

FED. ROAD DIST. NO.	STATE	FED. AID PROJ. NO.	FISCAL YEAR	SHEET NO.	TOTAL SHEETS
1	MONT.	251-C		2	2

G.N. Ry. Encroachments

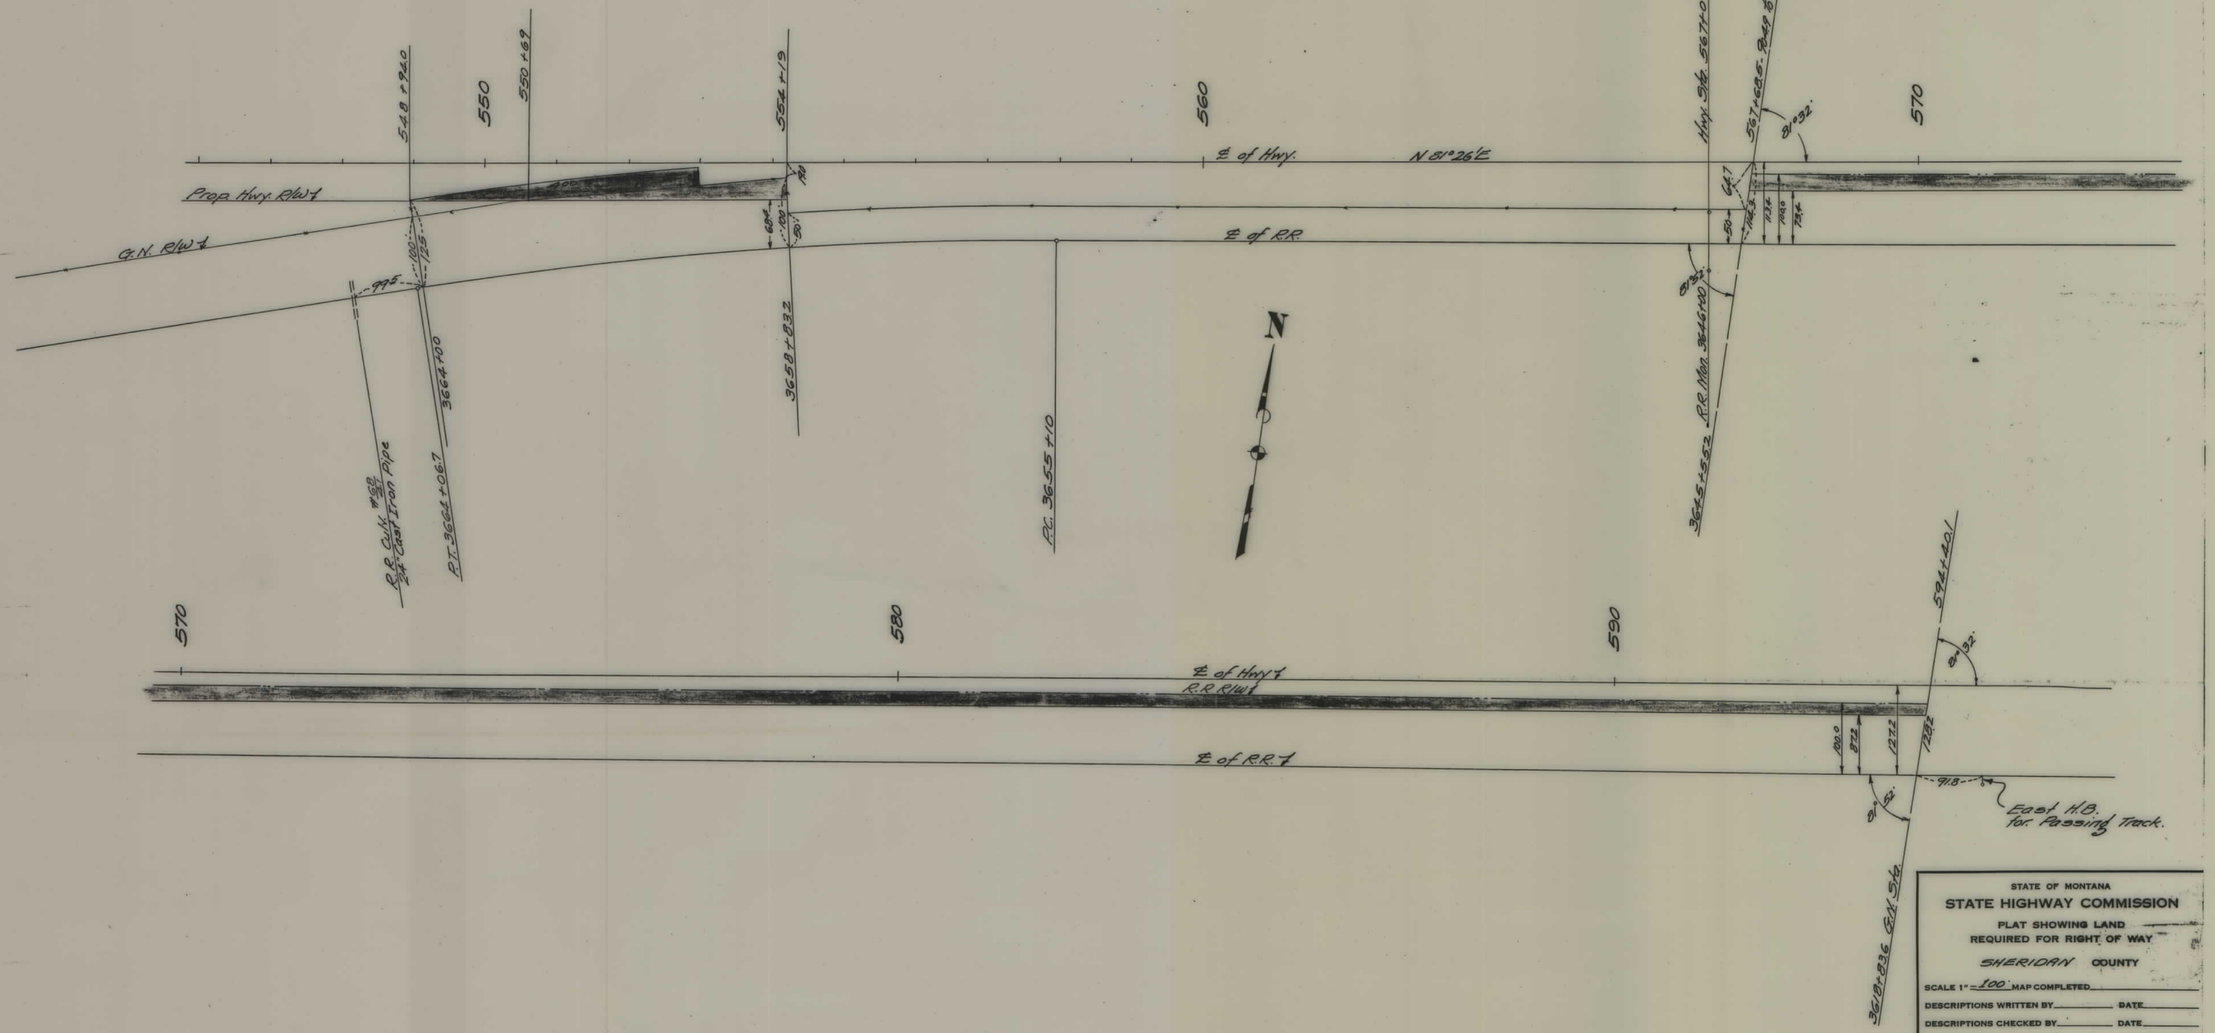

STATE OF MONTANA

STATE HIGHWAY COMMISSION

PLAT SHOWING LAND
REQUIRED FOR RIGHT OF WAY

SHERIDAN COUNTY

SCALE 1" = 100' MAP COMPLETED _____

DESCRIPTIONS WRITTEN BY _____ DATE _____

DESCRIPTIONS CHECKED BY _____ DATE _____

APPROVED BY _____ PLANS DEPT.

APPROVED BY _____ R/W ENGINEER

CHARLES BRUNGER CO., INC.

FAP 251-C SHT 2 OF 2

4