PLANS
NOT
TO
SCALE

FED. ROAD DIST. NO.	STATE	FED. AID PROJ. NO.	R/W NO.	SHEET NO.	TOTAL SHEETS
8	MONT.	I-117(10)	S117-10	1	14

I-90-7(3)339

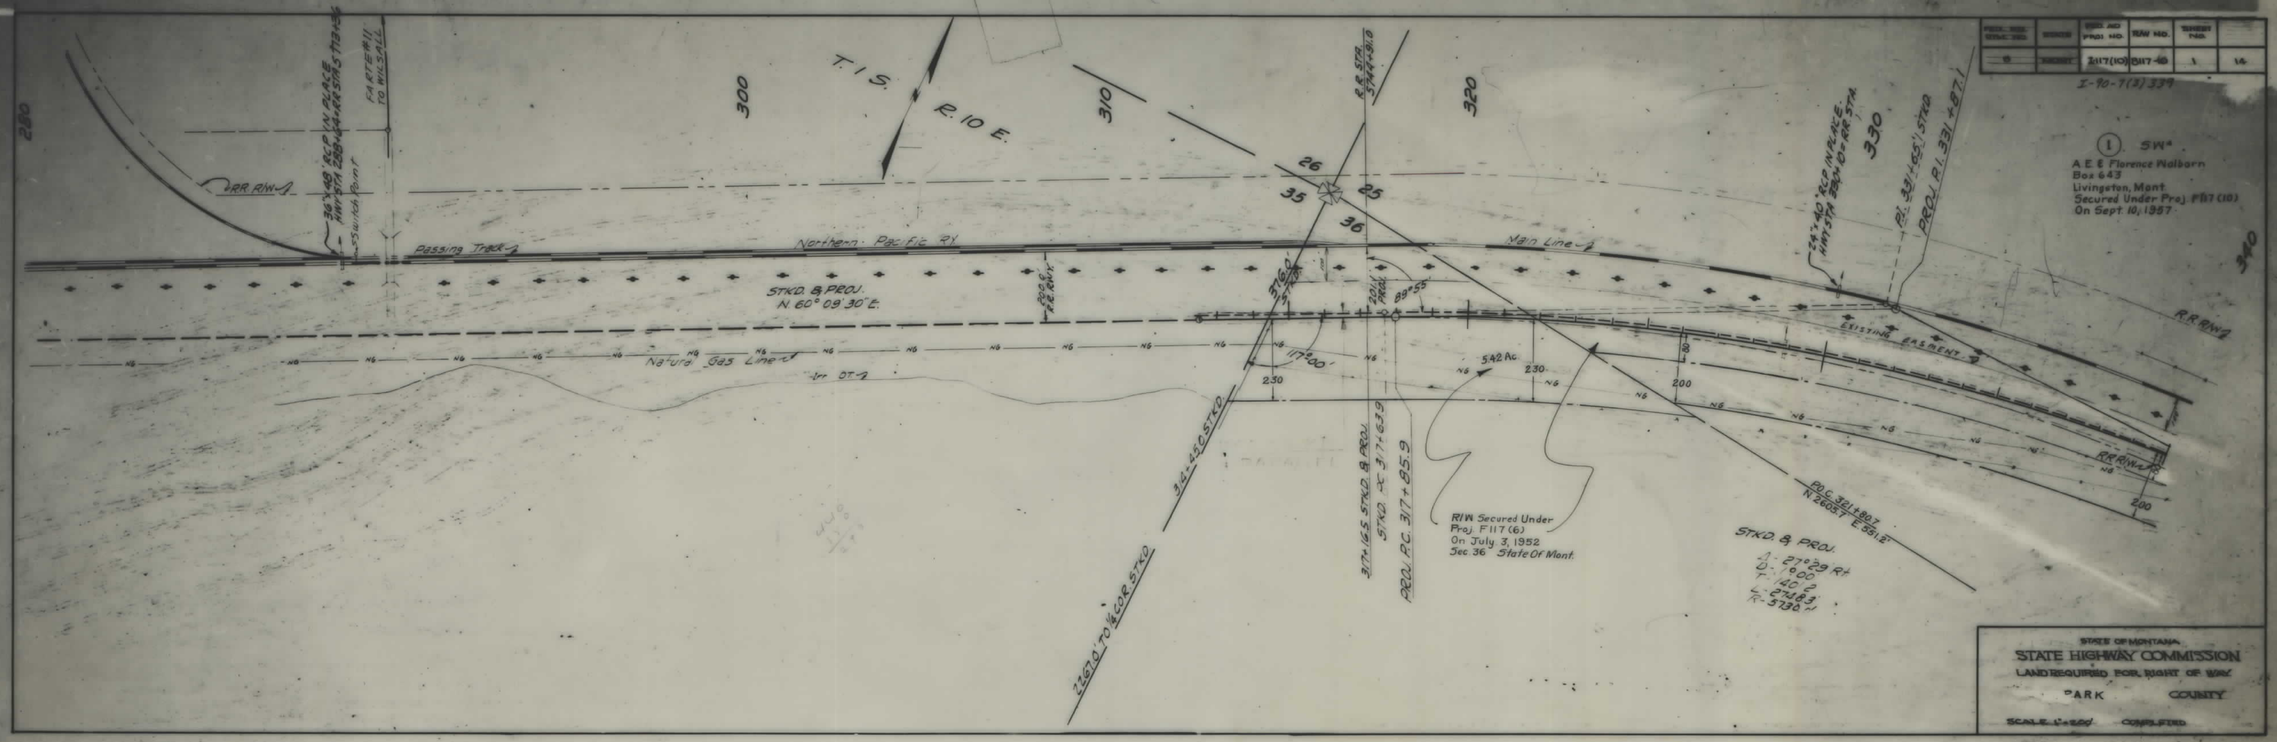

FED. ROAD DIST. NO.	STATE	FED. AID PROJ. NO.	R/W NO.	SHEET NO.	TOTAL SHEETS
8	MONT.	I-117(10)	S117-10	2	14

I-90-7(3)339

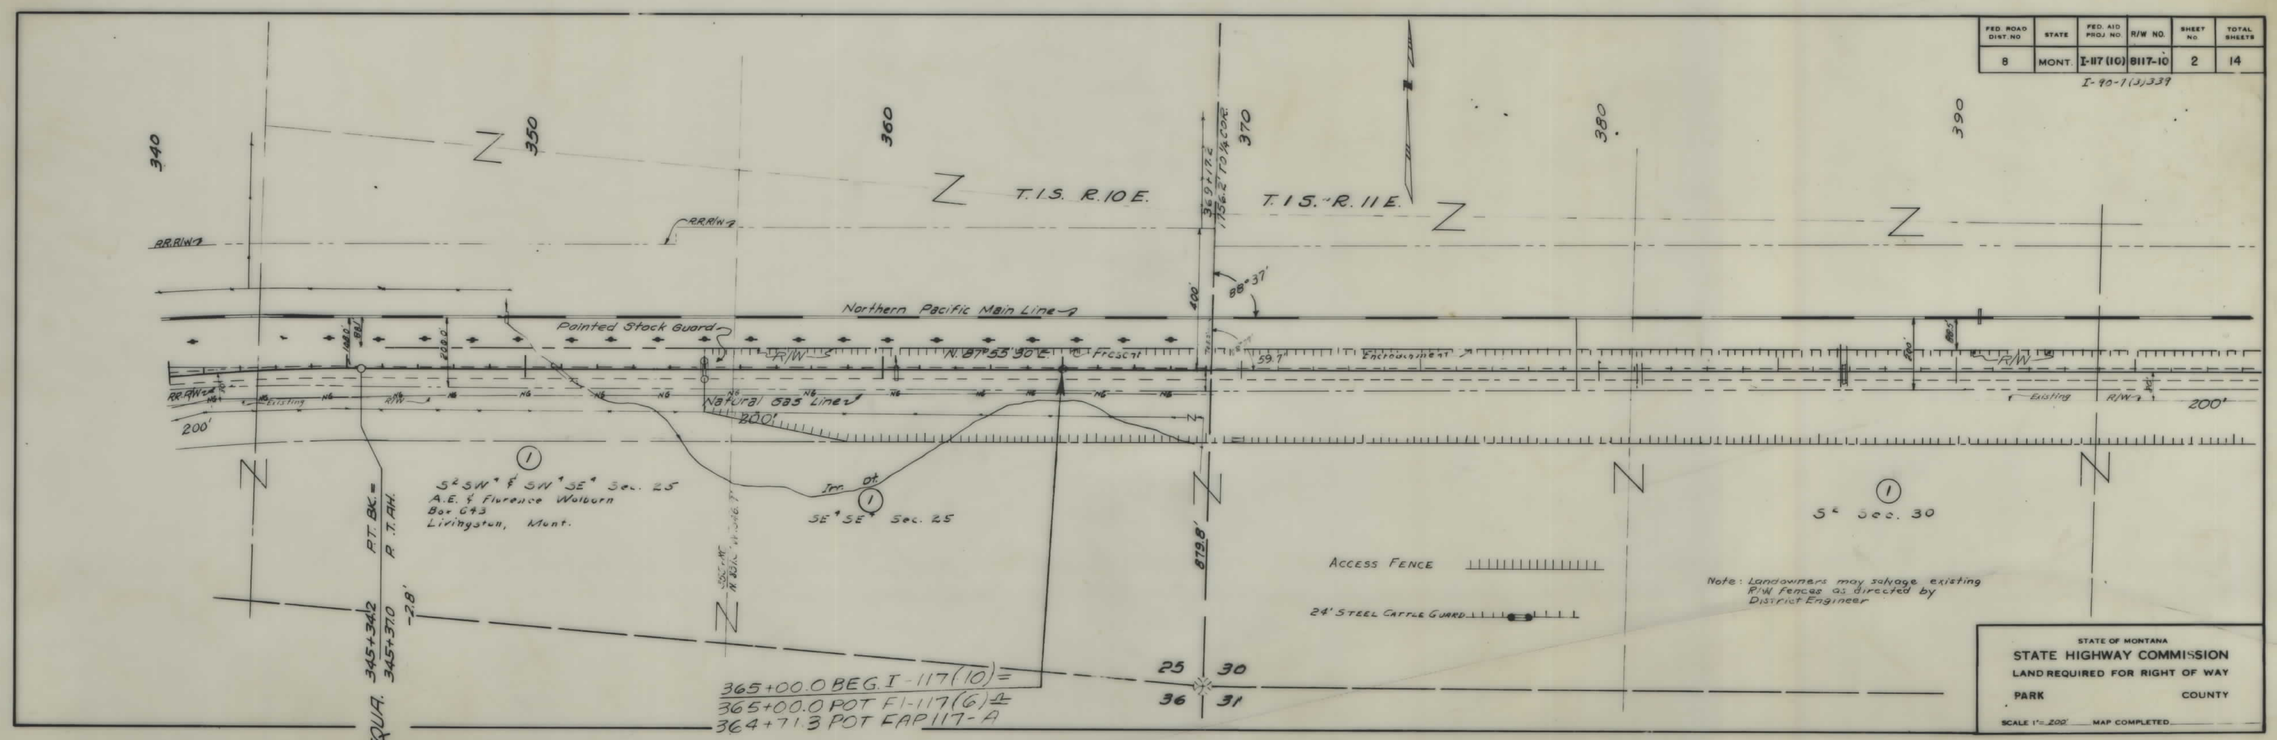

I 90-7(3)339 SHT 1&2 OF 14

FED. ROAD DIST. NO	STATE	FED. AID PROJ. NO.	R/W NO.	SHEET No.	TOTAL SHEETS
8	MONT	I-117(10)	8117-10	3	14

I-90-7(3)339

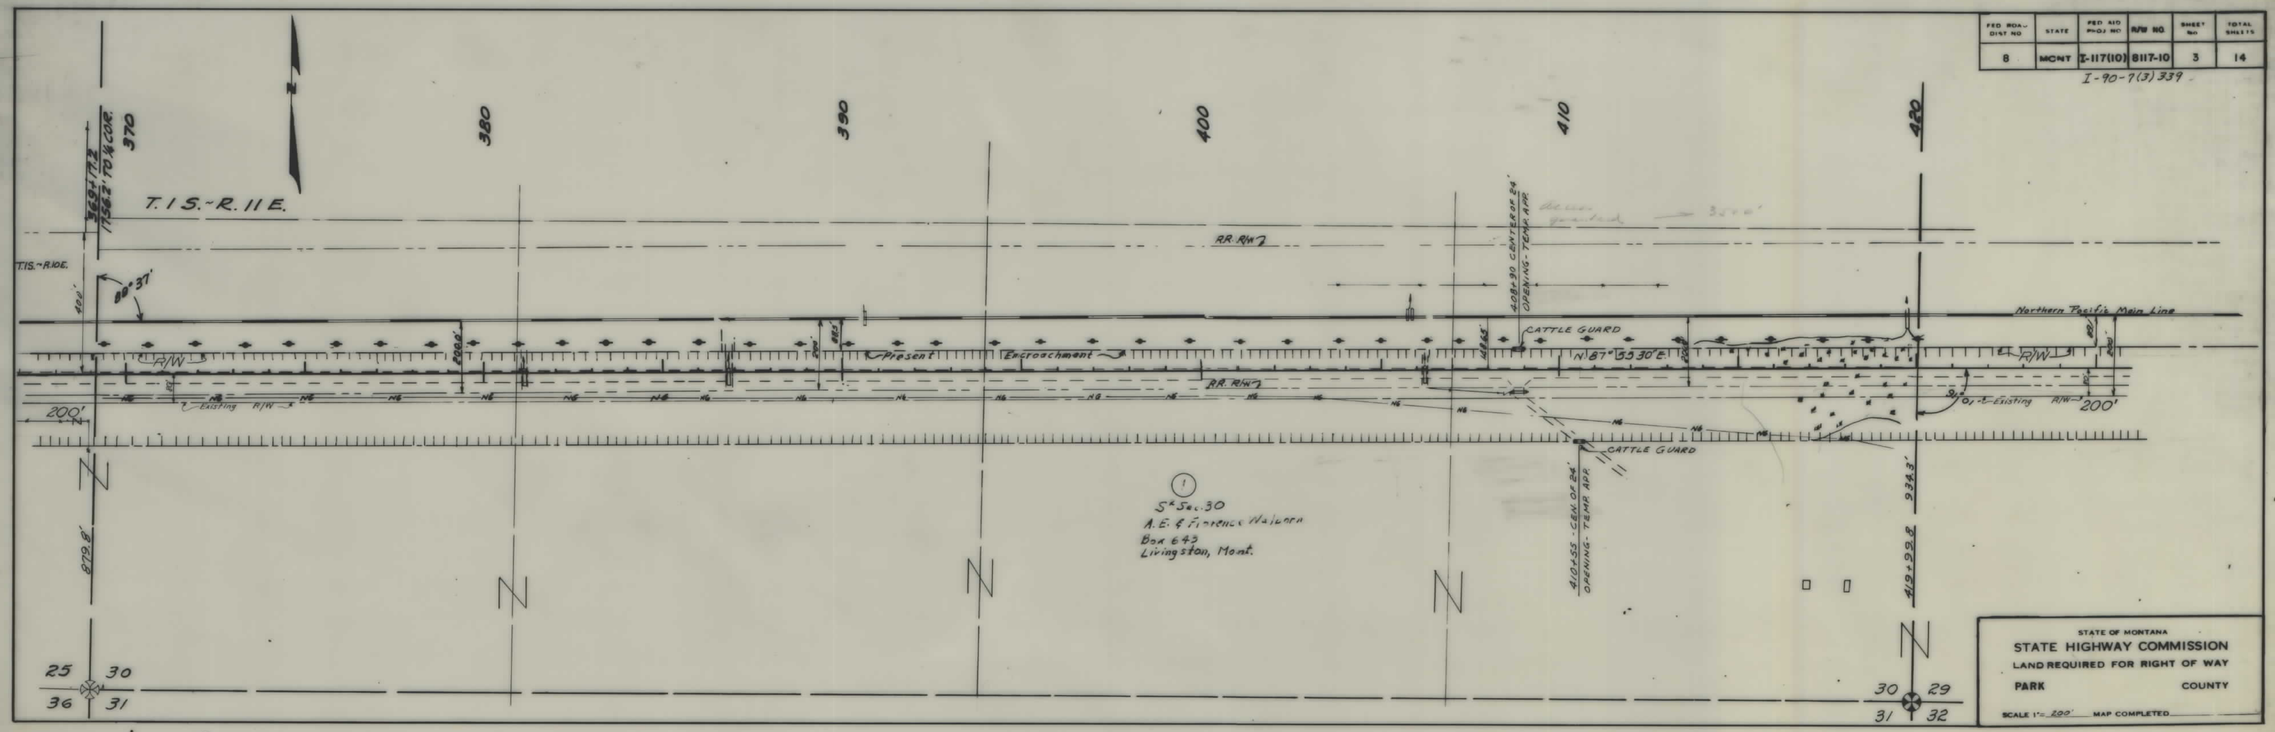

FED. ROAD DIST. NO	STATE	FED. AID PROJ. NO.	R/W NO.	SHEET No.	TOTAL SHEETS
8	MONT.	I-117(10)	8117-10	4	14

I-90-7(3)339

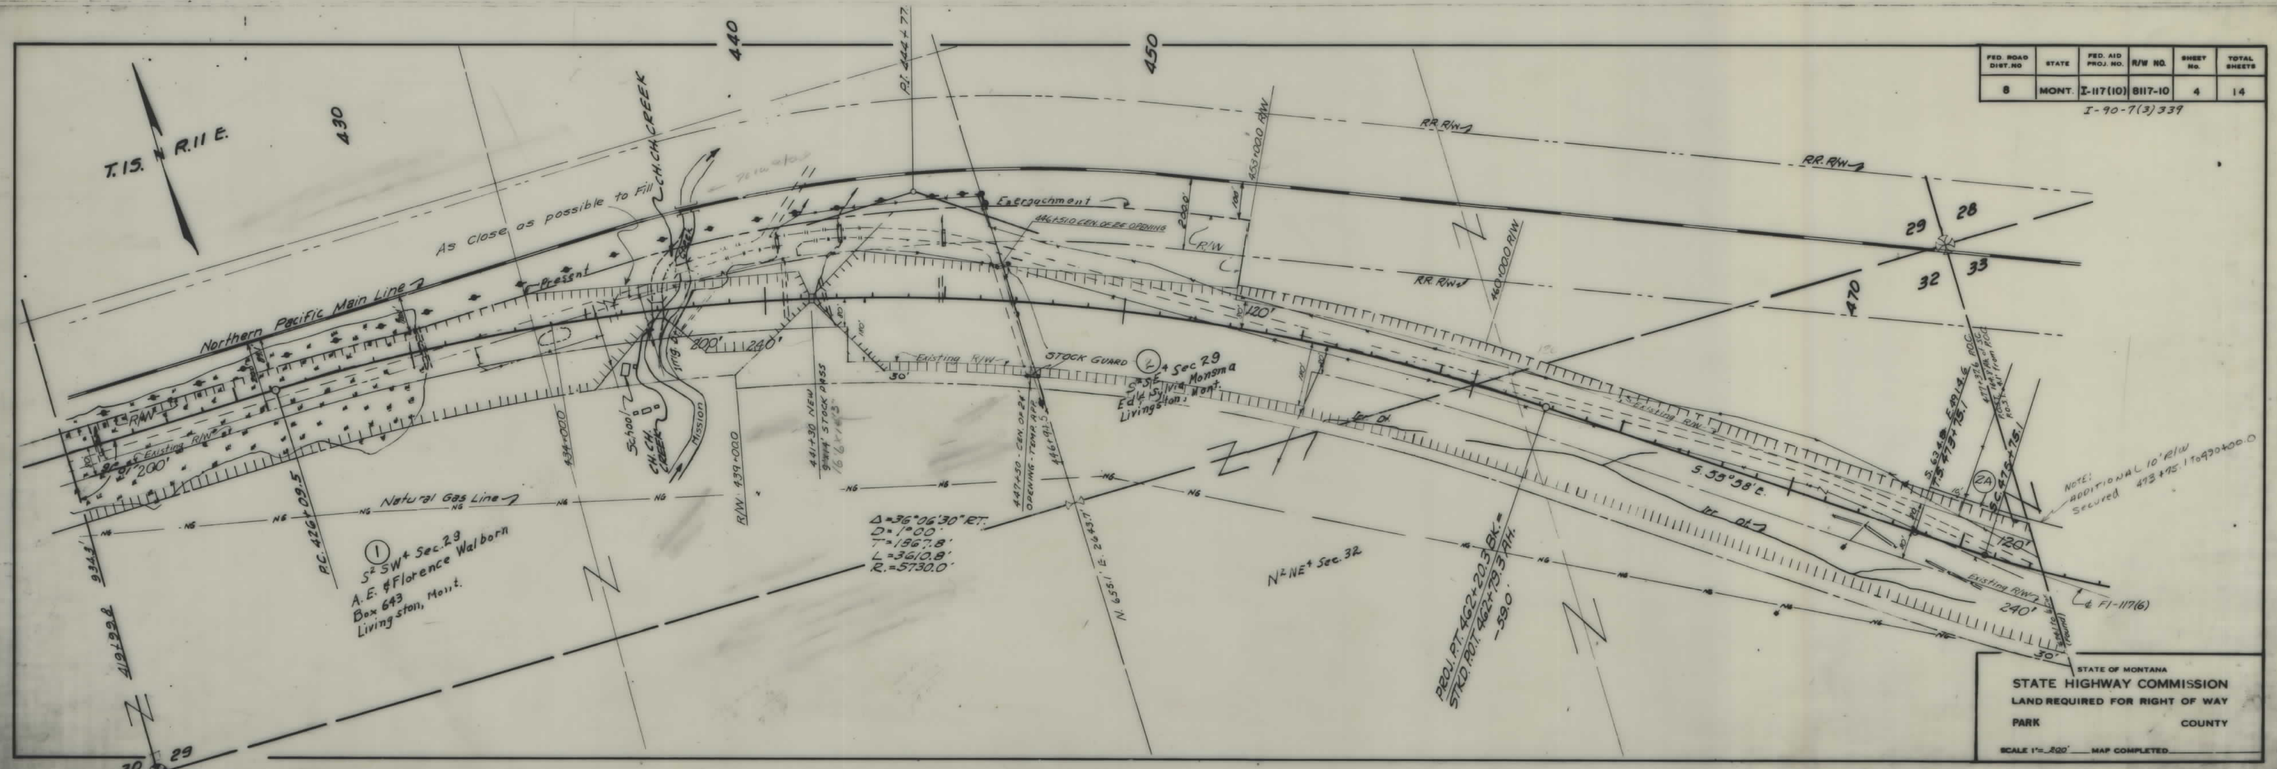

I 90-7(3)339 SHT 3&4 OF 14

FED. ROAD DIST. NO	STATE	FED. AID PROJ. NO.	R/W NO.	SHEET NO.	TOTAL SHEETS
8	MONT.	I-117(10)	8117-10	5	14

I-90-7(3)339

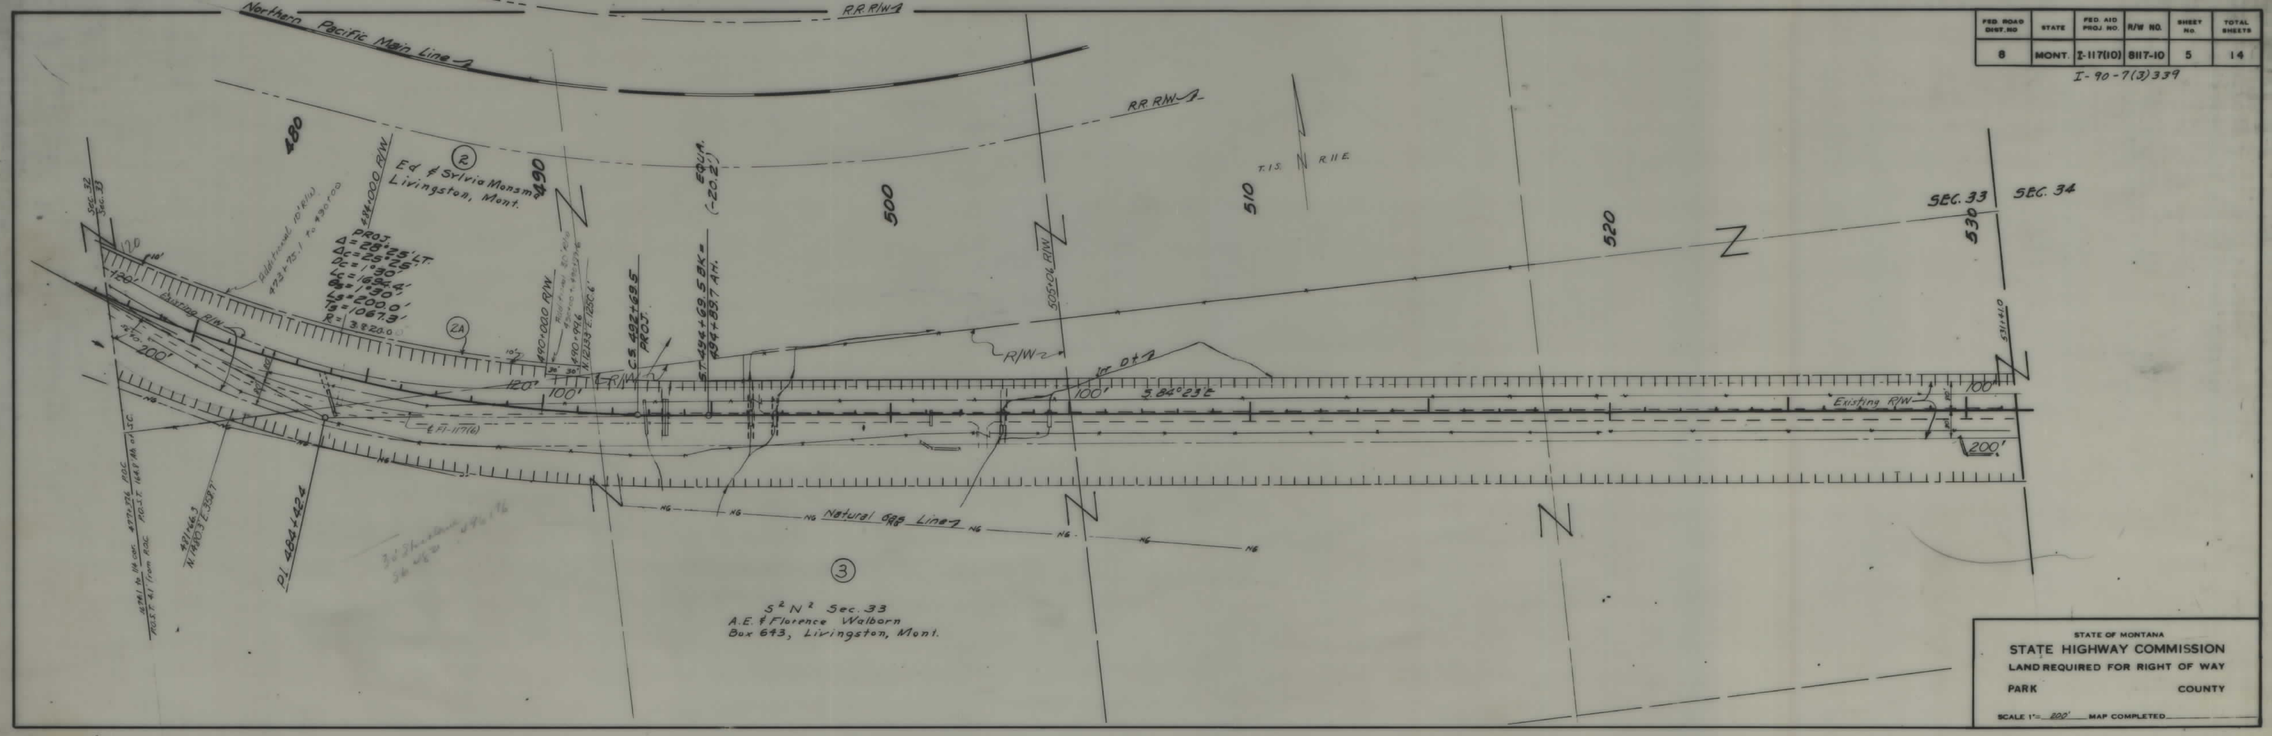

STATE OF MONTANA
STATE HIGHWAY COMMISSION
LAND REQUIRED FOR RIGHT OF WAY
PARK COUNTY
SCALE 1"= 200' MAP COMPLETED

FED. ROAD DIST. NO	STATE	FED. AID PROJ. NO.	R/W NO.	SHEET NO.	TOTAL SHEETS
8	MONT.	I-117(10)	8117-10	6	14

I-90-7(3)339

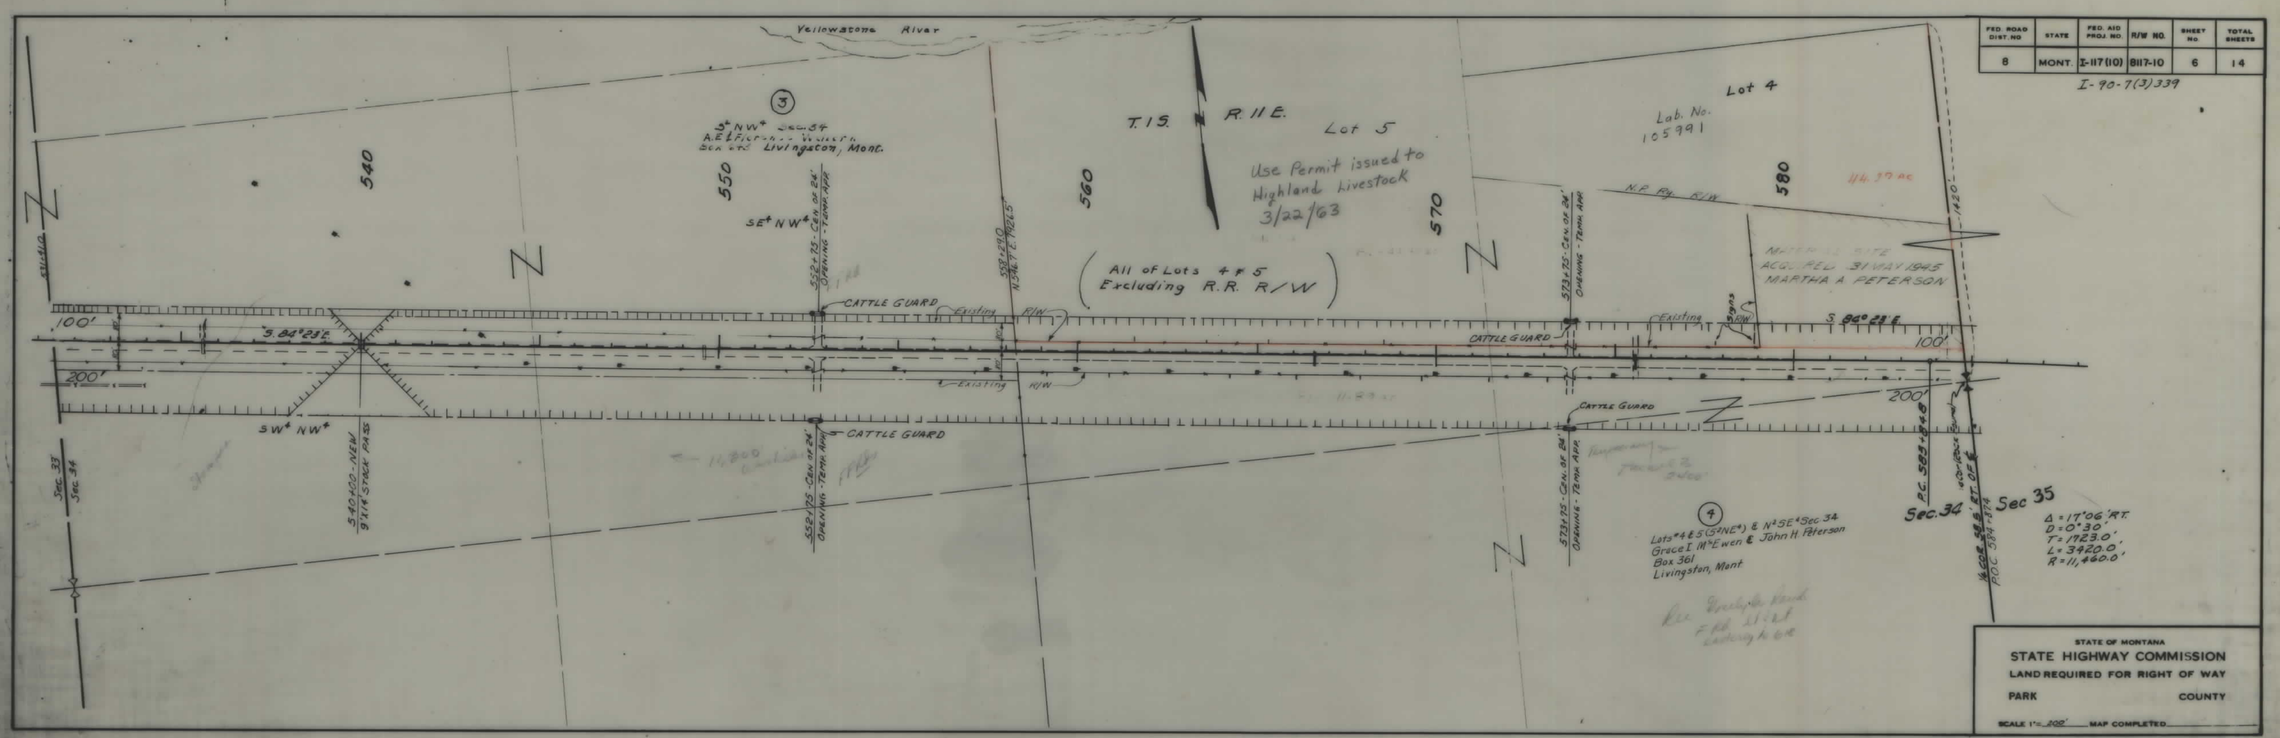

STATE OF MONTANA
STATE HIGHWAY COMMISSION
LAND REQUIRED FOR RIGHT OF WAY
PARK COUNTY
SCALE 1"= 200' MAP COMPLETED

I 90-7(3)339 SHT 5&6 OF 14

FED. ROAD DIST. NO	STATE	FED. AID PROJ. NO.	R/W NO.	SHEET No	TOTAL SHEETS
8	MONT.	I-117(10)	8117-10	7	14

I-90-7(3)339

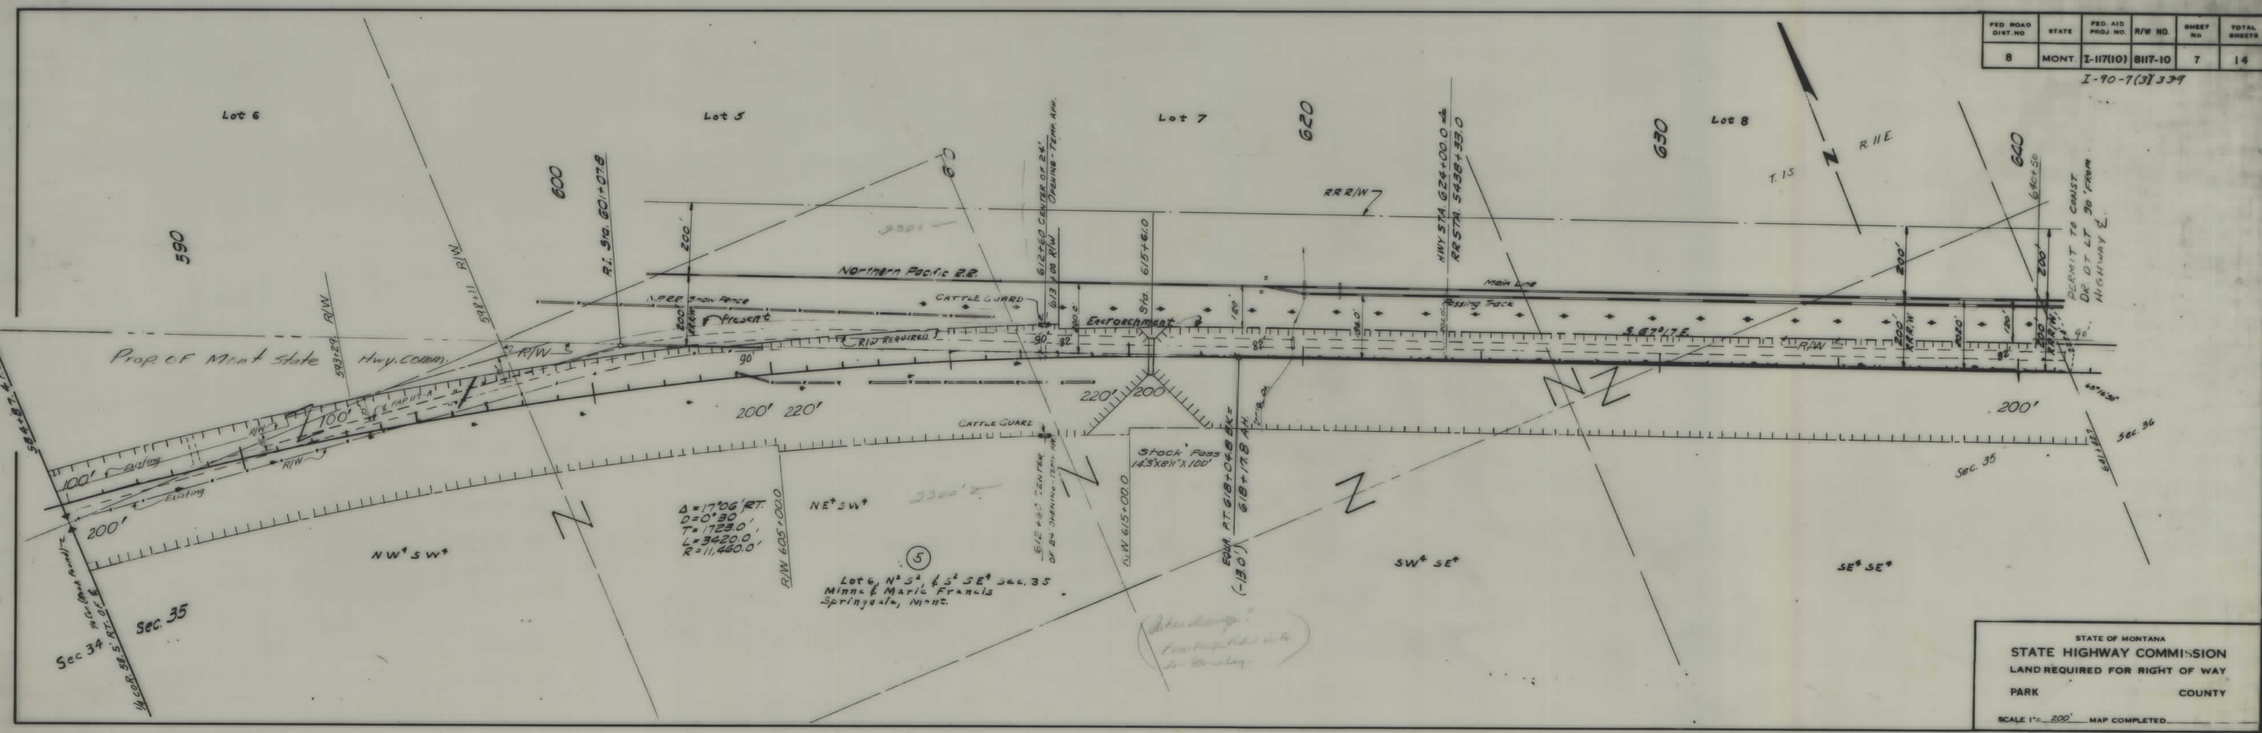

STATE OF MONTANA
STATE HIGHWAY COMMISSION
LAND REQUIRED FOR RIGHT OF WAY
PARK COUNTY
SCALE 1"= 200' MAP COMPLETED

FED. ROAD DIST. NO	STATE	FED. AID PROJ. NO.	R/W NO.	SHEET No.	TOTAL SHEETS
8	MONT.	I-117(10)	8117-10	8	14

I-90-7(3)339

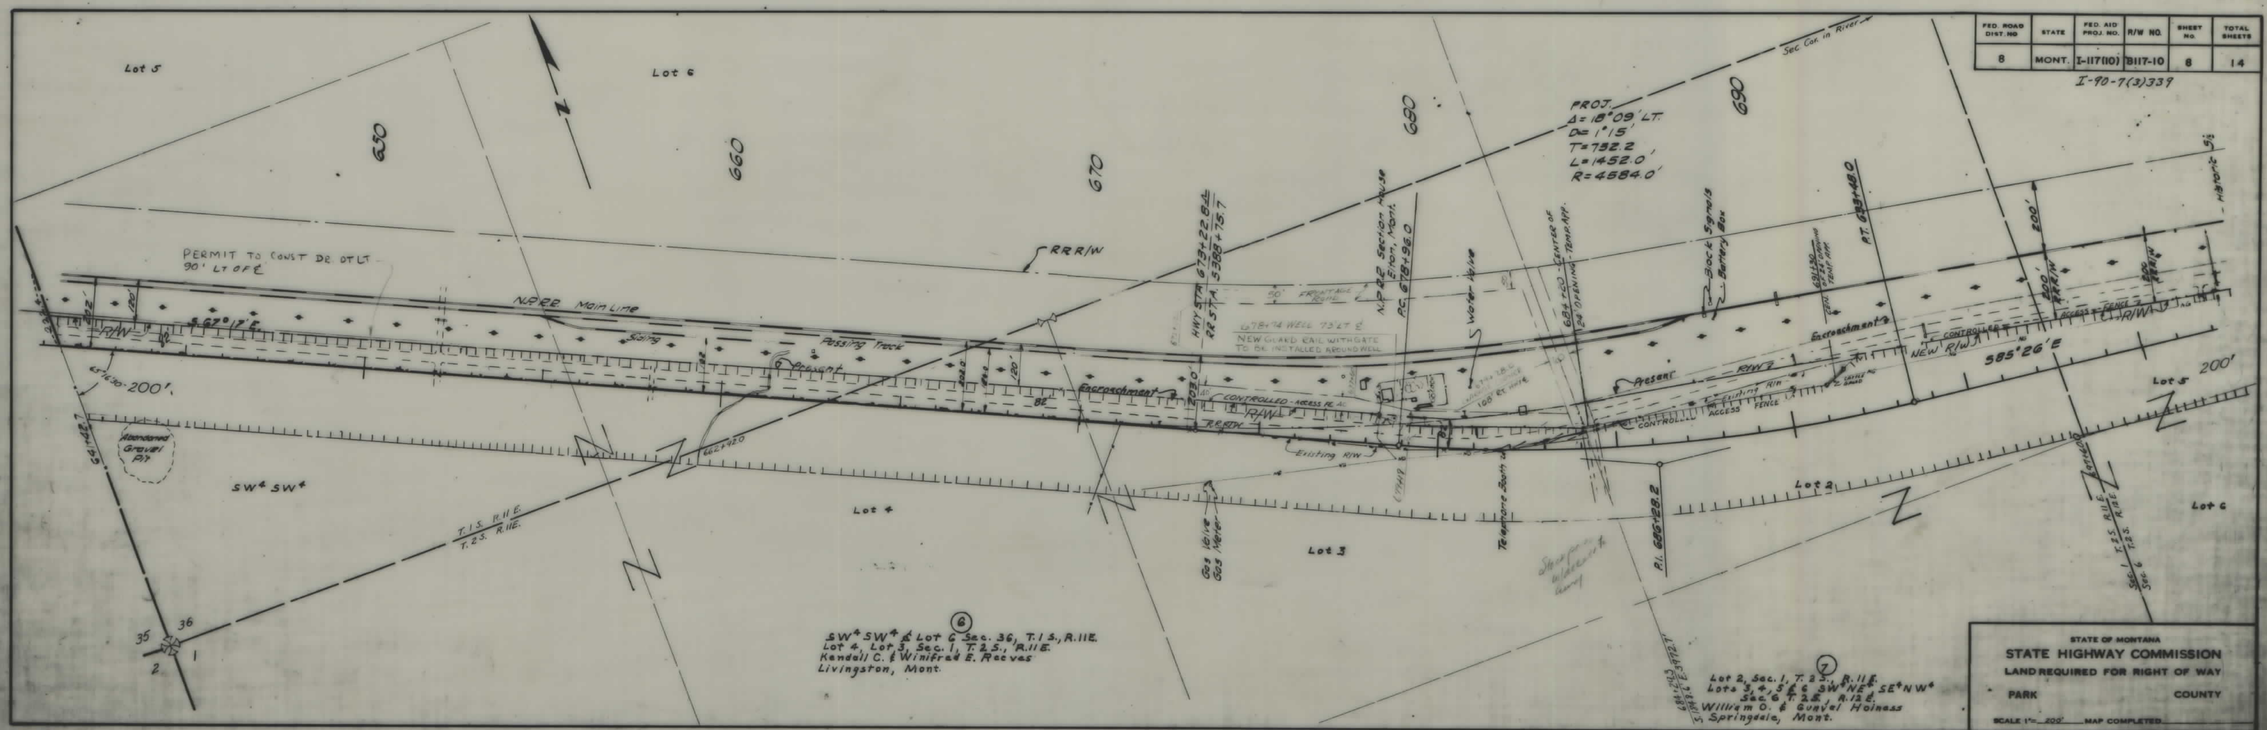

STATE OF MONTANA
STATE HIGHWAY COMMISSION
LAND REQUIRED FOR RIGHT OF WAY
PARK COUNTY
SCALE 1"= 200' MAP COMPLETED

I 90-7(3)339 SHT 7&8 OF 14

FED. ROAD DIST. NO.	STATE	FED. AID PROJ. NO.	R/W NO.	SHEET NO.	TOTAL SHEETS
8	MONT.	I-117(10)	8117-10	9	14

I-90-7(3)339

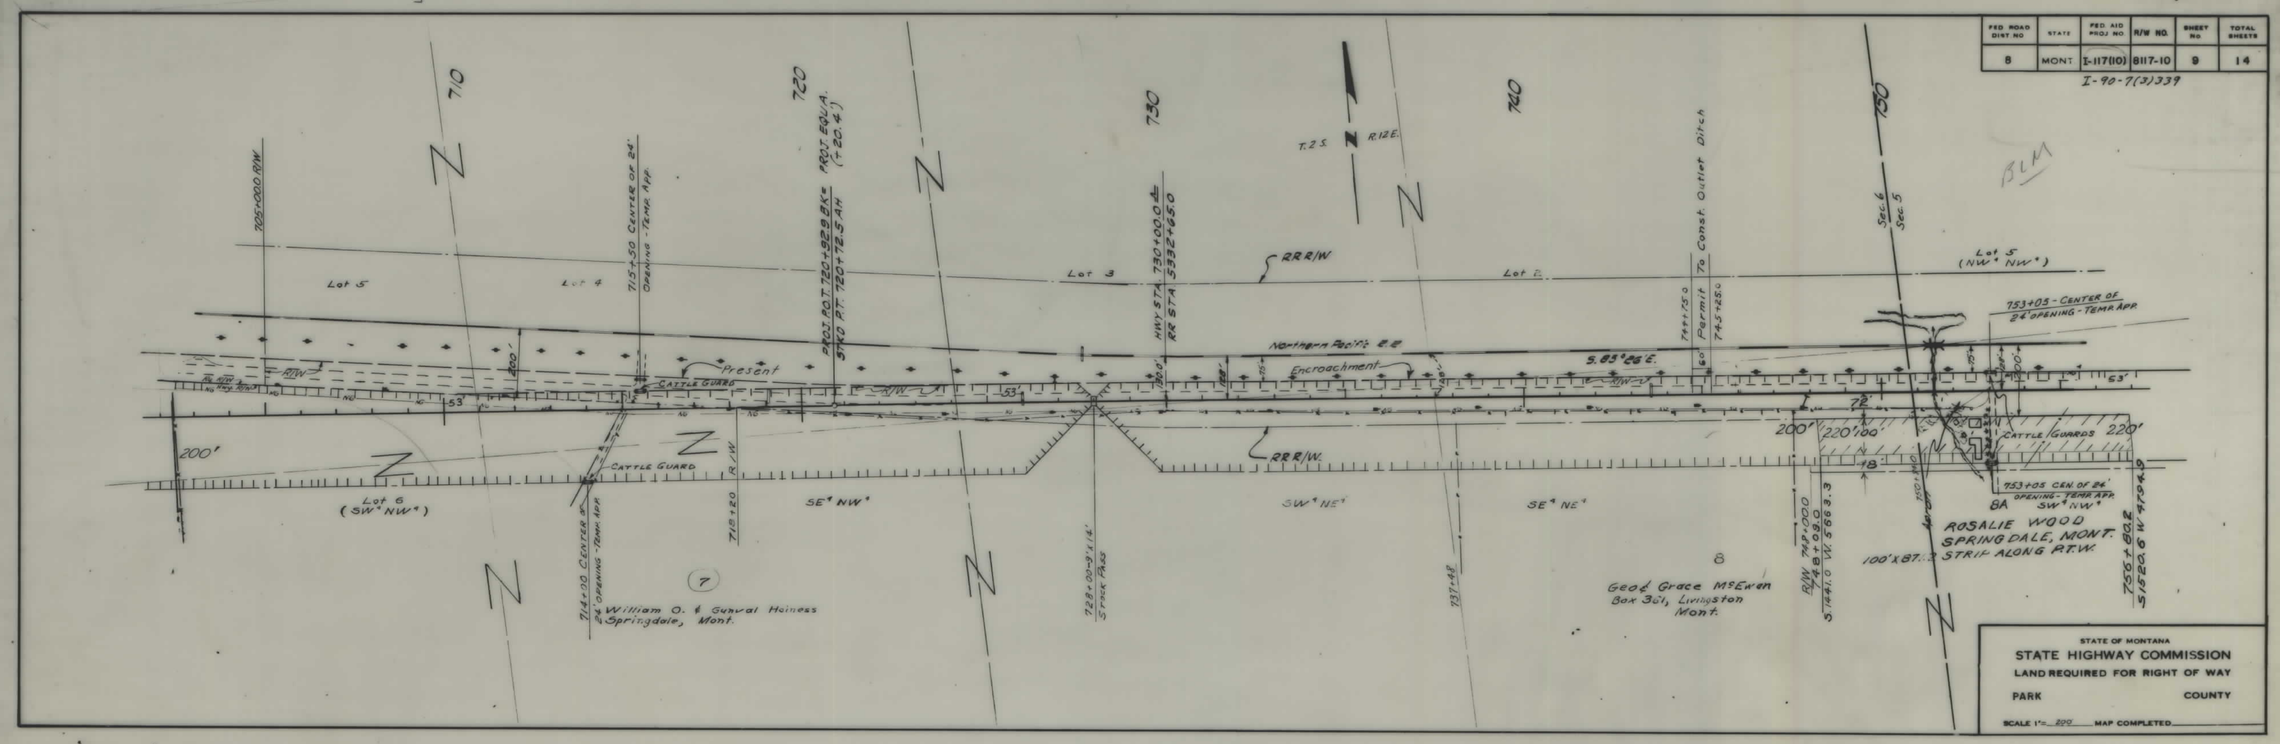

FED. ROAD DIST. NO.	STATE	FED. AID PROJ. NO.	R/W NO.	SHEET NO.	TOTAL SHEETS
8	MONT.	I-117(10)	8117-10	10	14

I-90-7(3)339

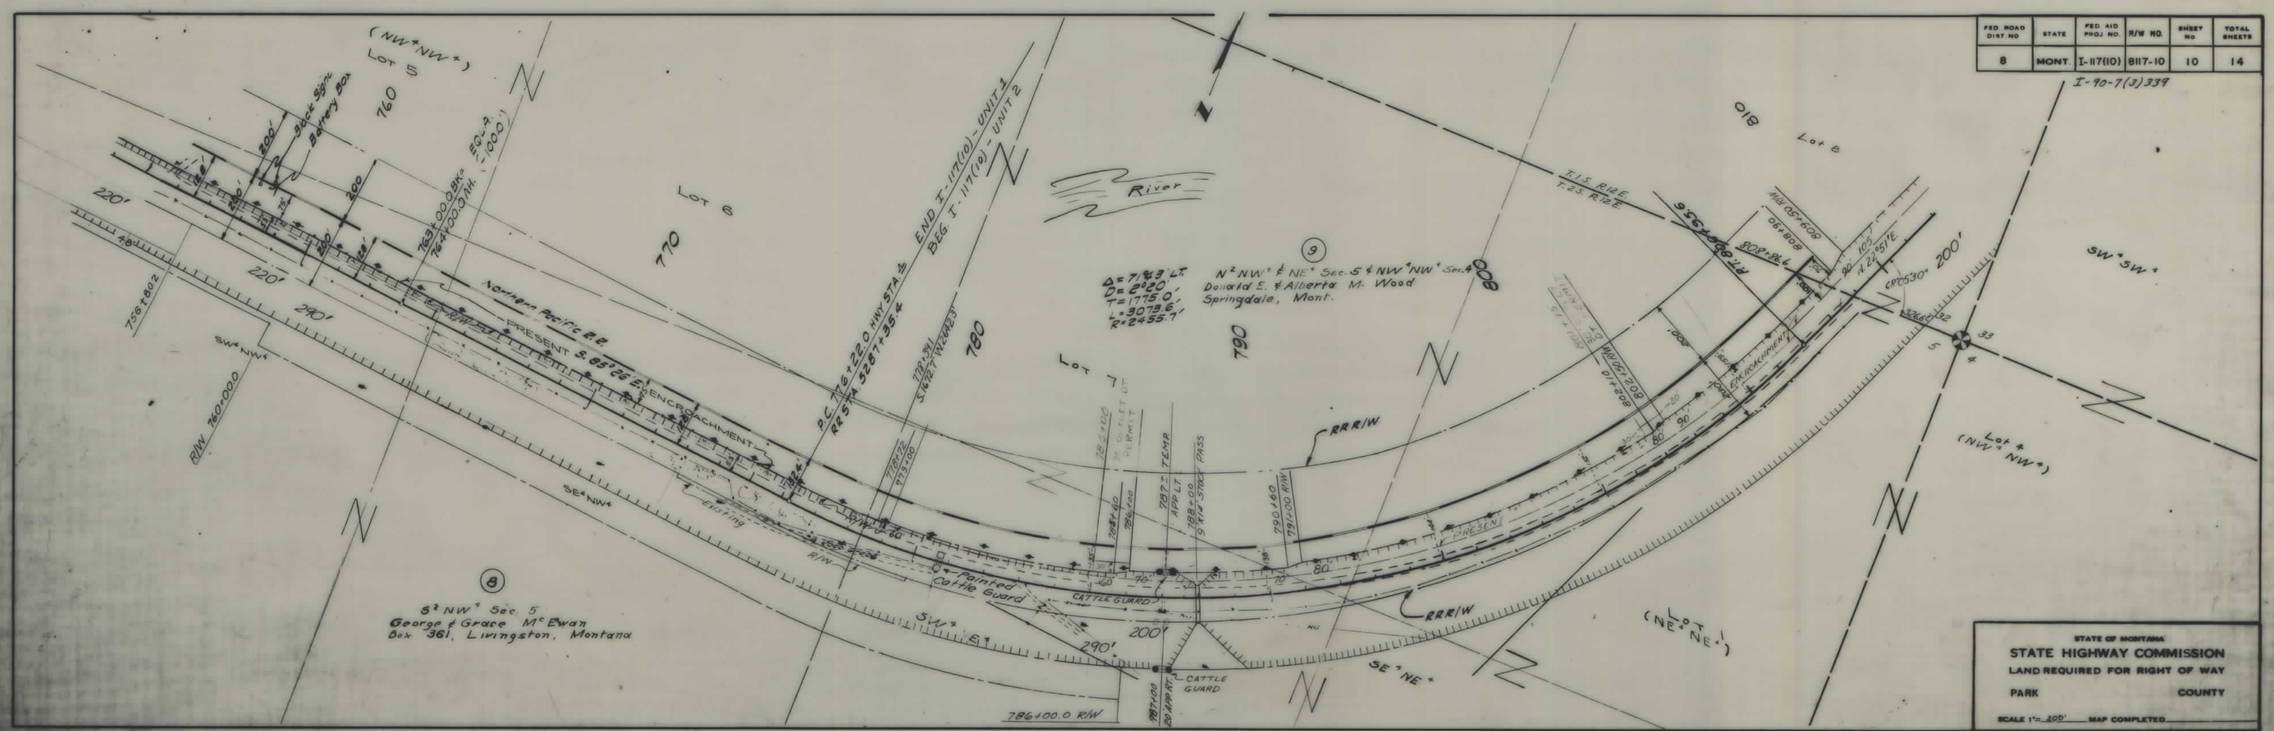

I 90-7(3)339 SHT 9&10 OF 14

FED. ROAD DIST. NO.	STATE	FED. AID PROJ. NO.	R/W NO.	SHEET NO.	TOTAL SHEETS
8	MONT.	I-117(10)	8117-10	11	14

I-90-7(2) 339

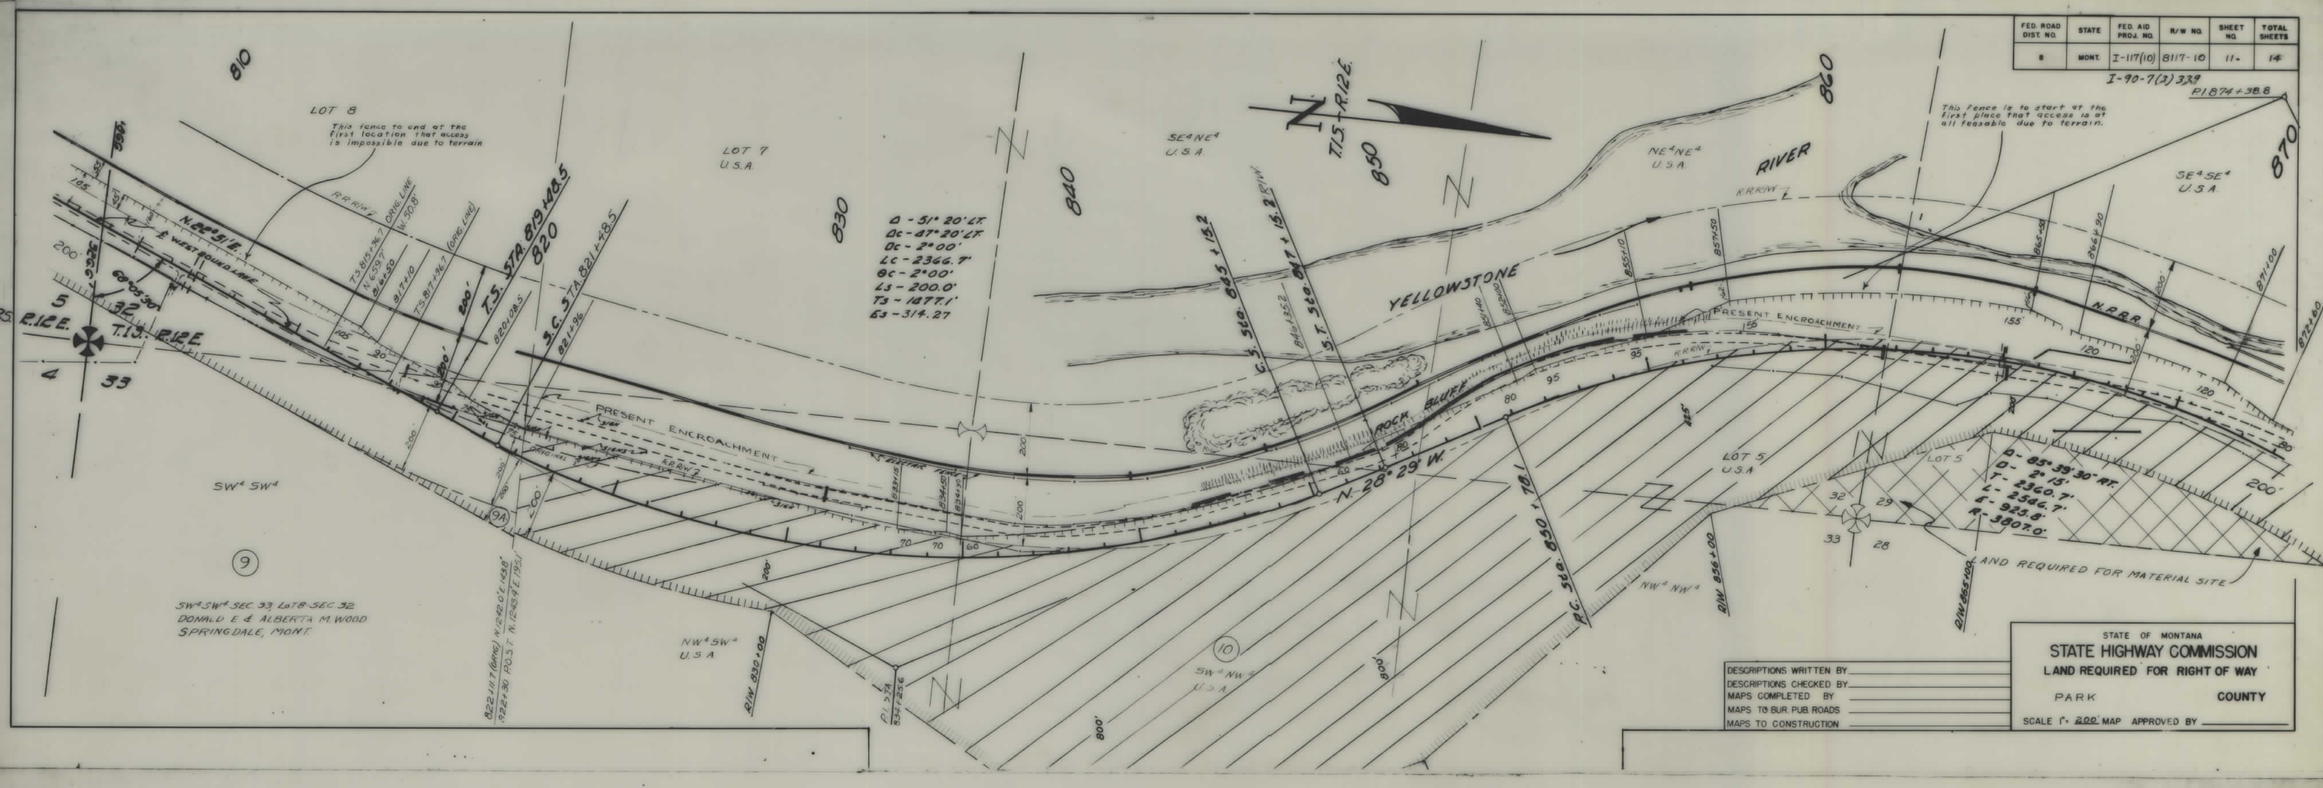

FED. ROAD DIST. NO.	STATE	FED. AID PROJ. NO.	R/W NO.	SHEET NO.	TOTAL SHEETS
8	MONT.	I-117(10)	8117-10	12	14

I-90-7(3) 339

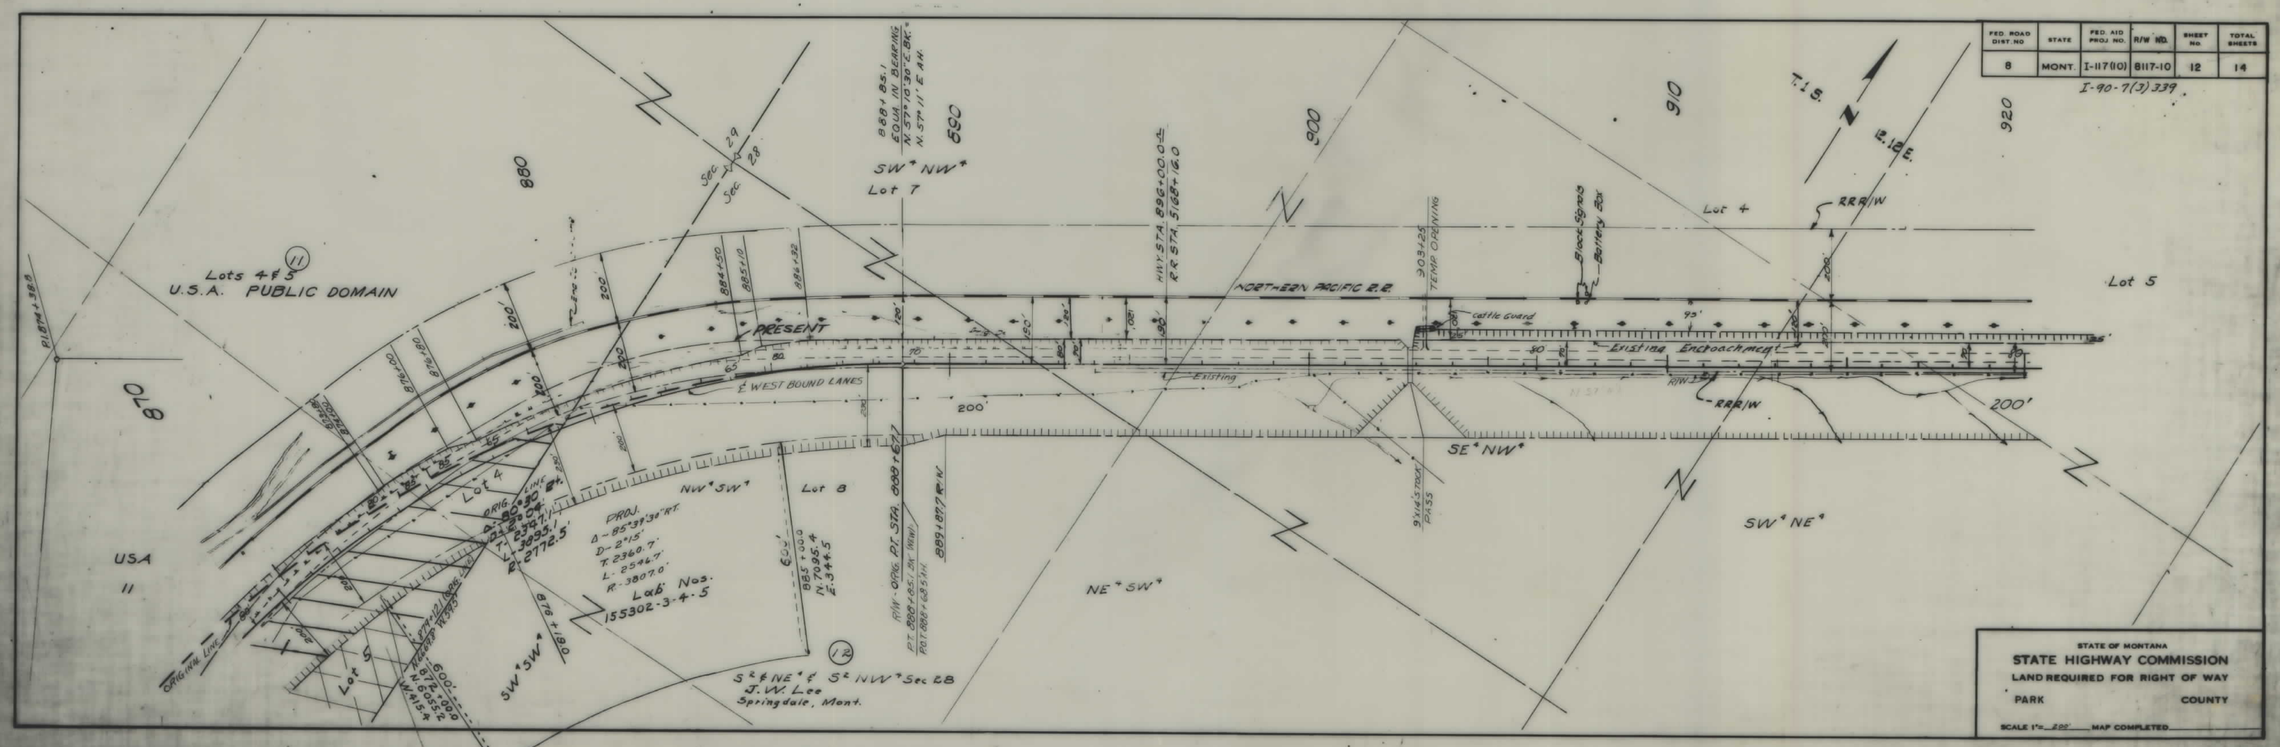

I 90-7(3)339 SHT 11&12 OF 14

FED. ROAD DIST. NO.	STATE	FED. AID PROJ. NO.	R/W NO.	SHEET No.	TOTAL SHEETS
8	MONT.	I 117 (10)	8117-10	13	14

I-90-7(3)339

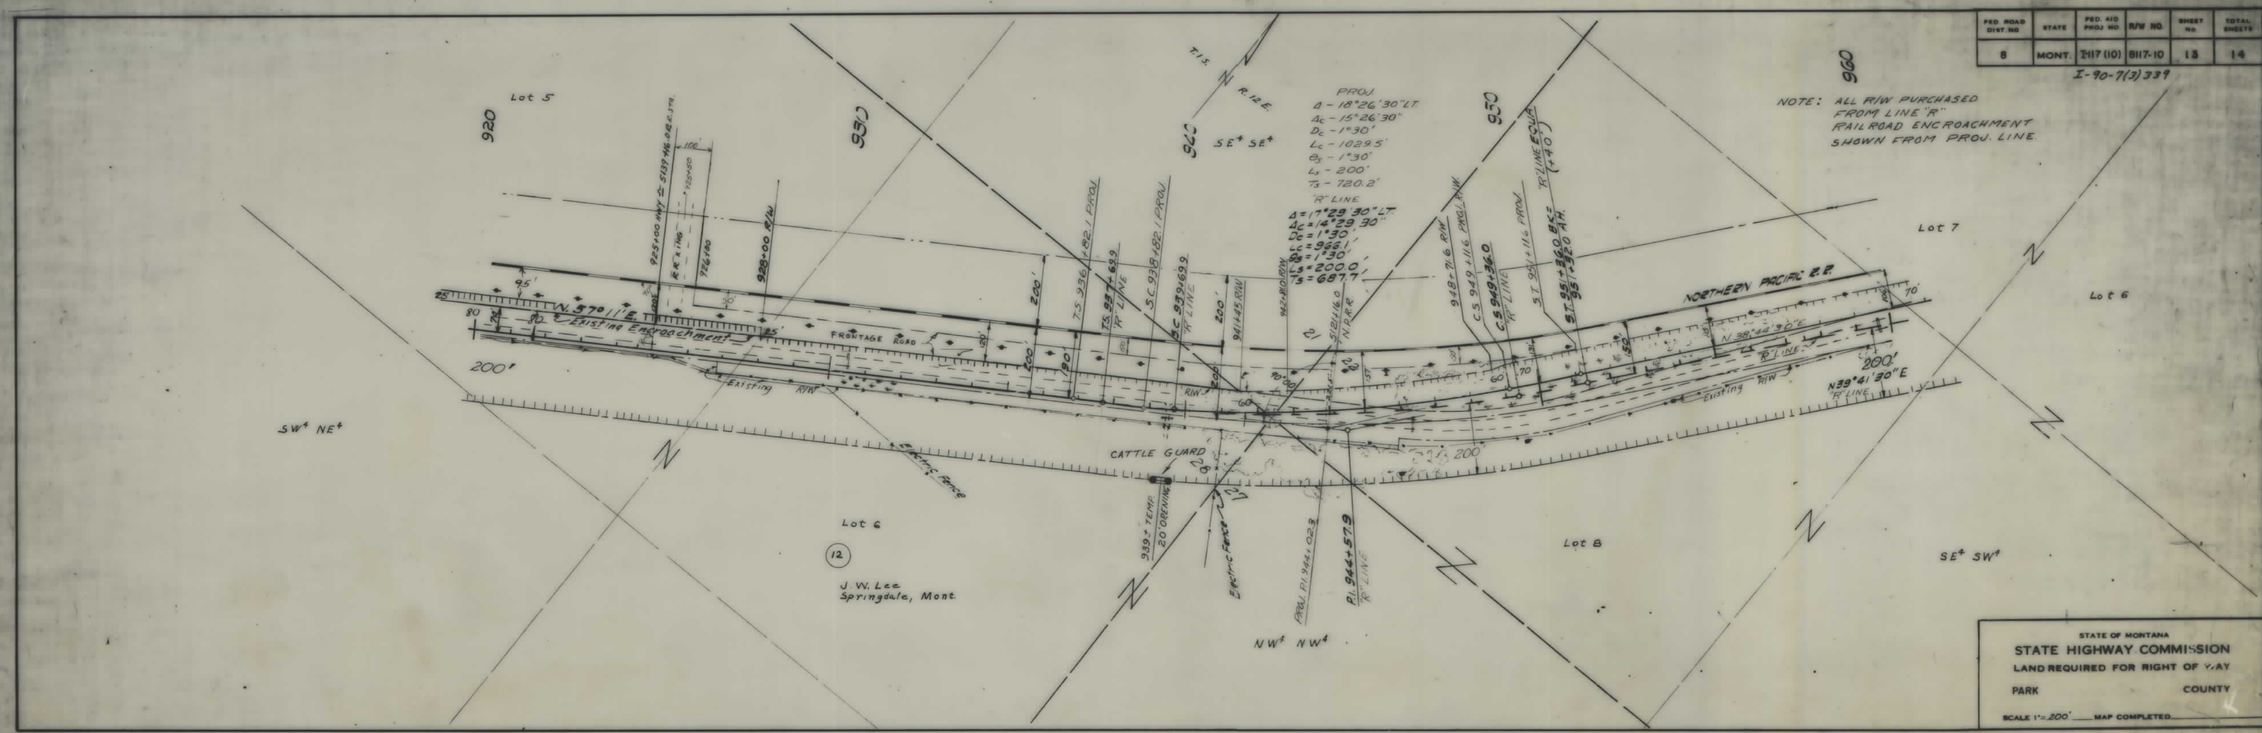

FED. ROAD DIST. NO.	STATE	FED. AID PROJ. NO.	FISCAL YEAR	SHEET No.	TOTAL SHEETS
1	MONT.	I 117 (10)	8117-10	14	14

I-90-7(3)339

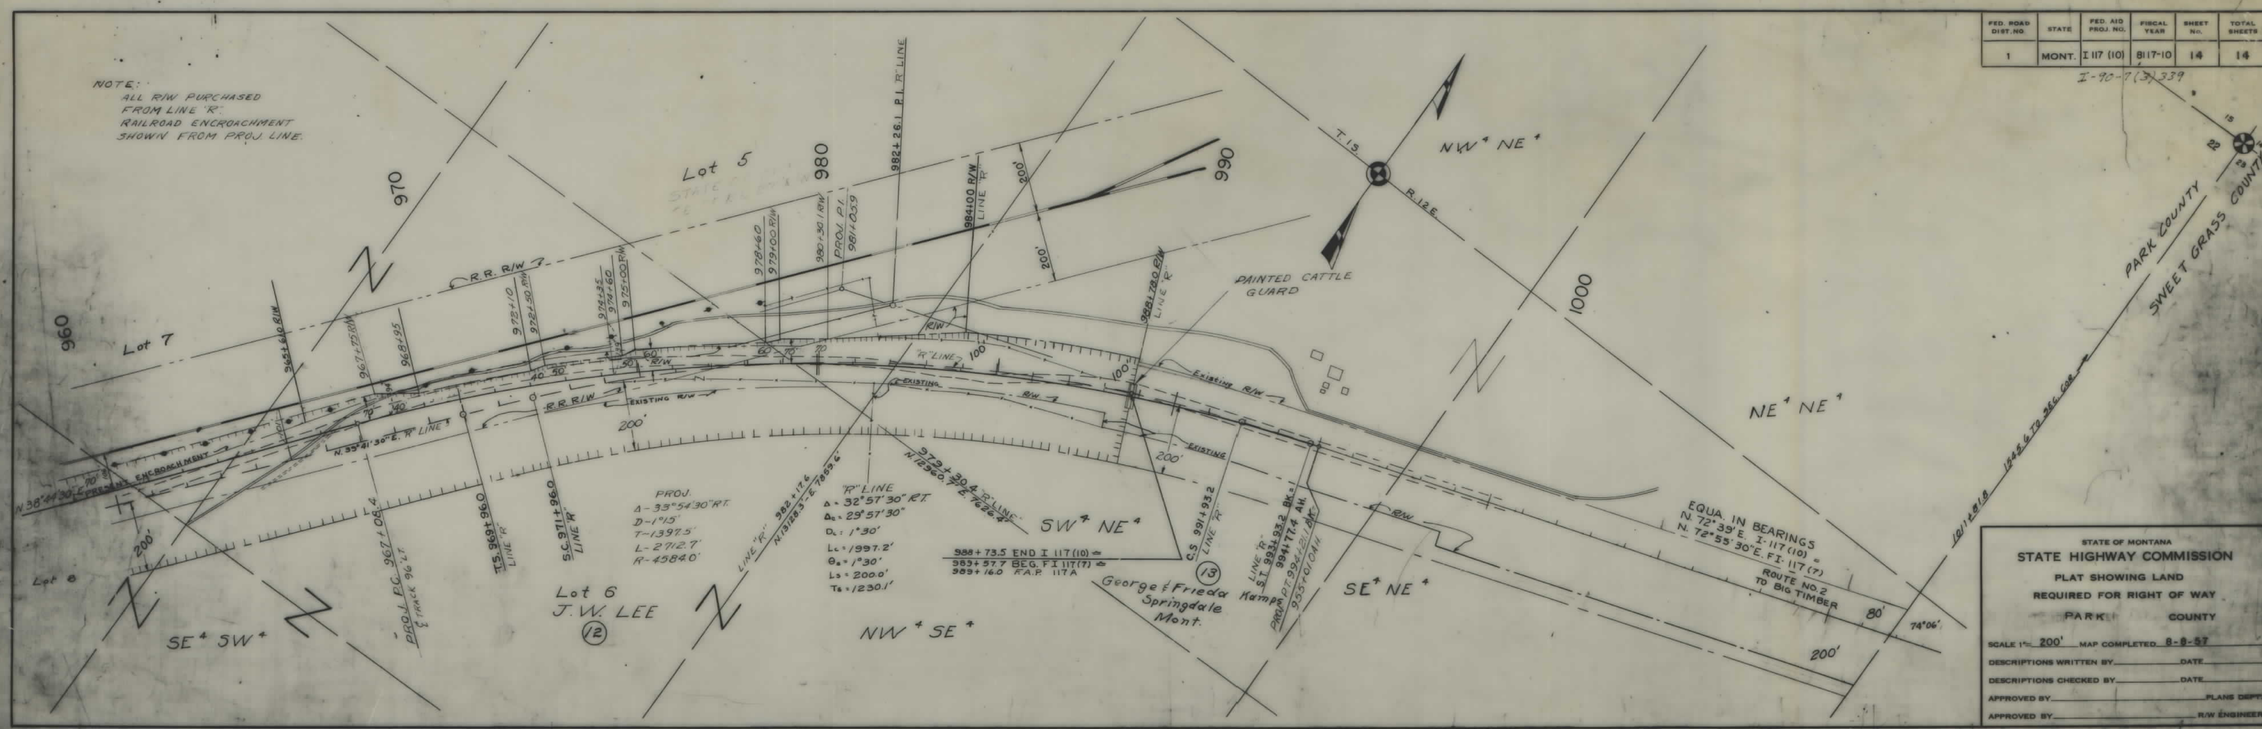

I 90-7(3)339 SHT 13&14 OF 14

FED. ROAD DIST. NO.	STATE	FED. AID PROJ. NO.	R/W NO.	SHEET NO.	TOTAL SHEETS
8	MONT.	I-90-7(6)378	8907-06	1	2

CONST. I 90-7(8) 387

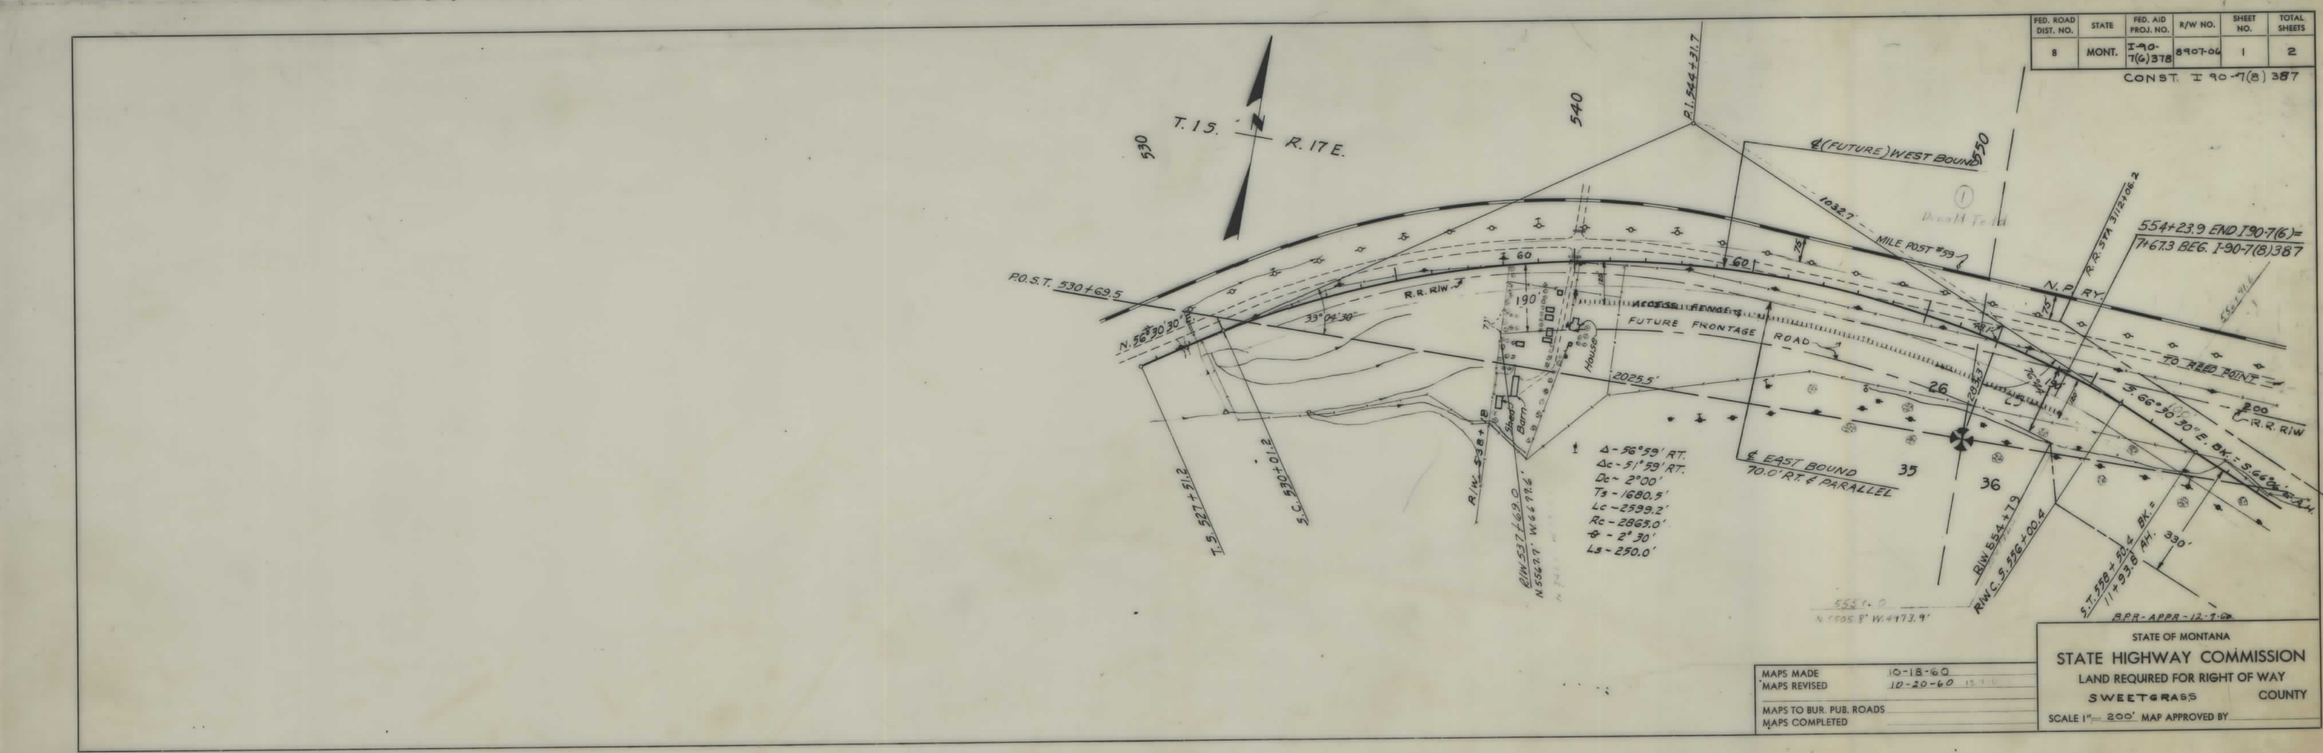

FED. ROAD DIST. NO.	STATE	FED. AID PROJ. NO.	R/W NO.	SHEET NO.	TOTAL SHEETS
8	MONT.	I-90-7(6)378	8907-06	2	2

CONST. I 90-7(8)387

Reed Point West

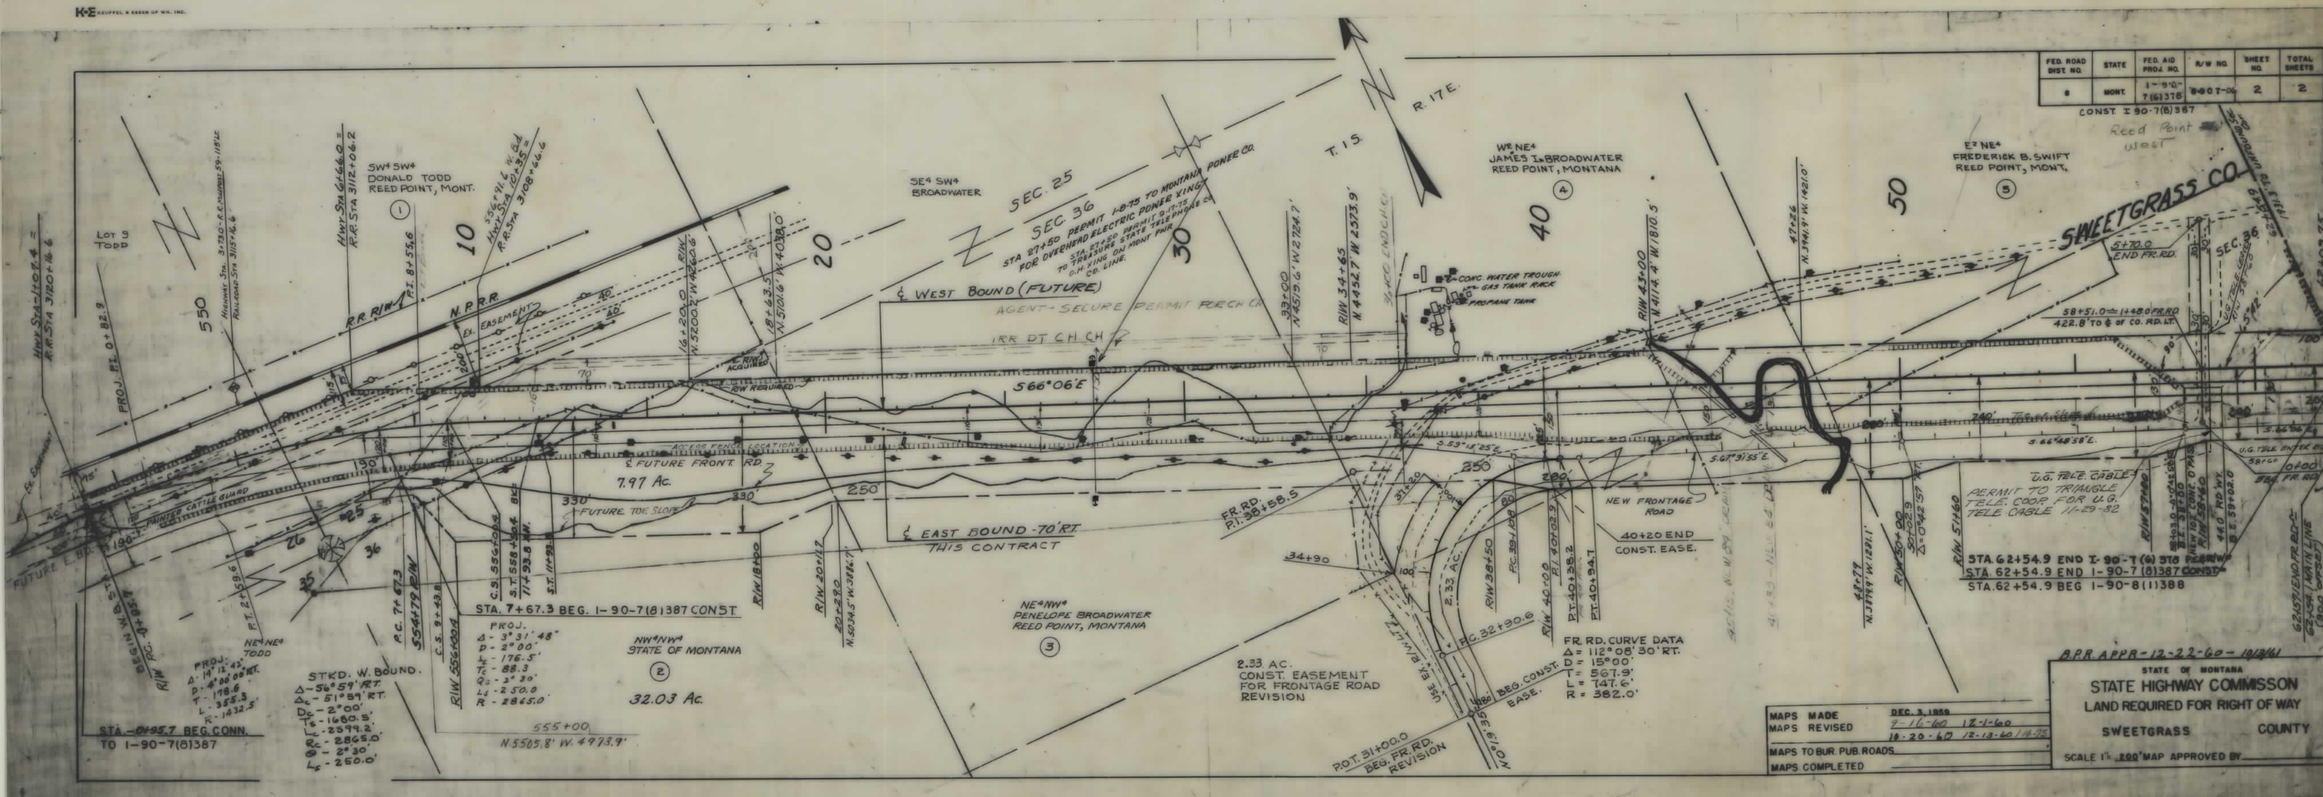

I 90-7(8)387 SHT 1&2 OF 2