PLANS
NOT
TO
SCALE

FED. ROAD DIST. NO	STATE	FED. AID PROJ. NO.	R/W	SHEET No.	TOTAL SHEETS
1	MONT.	FAP-FI 184(11)	1184-1	1	3

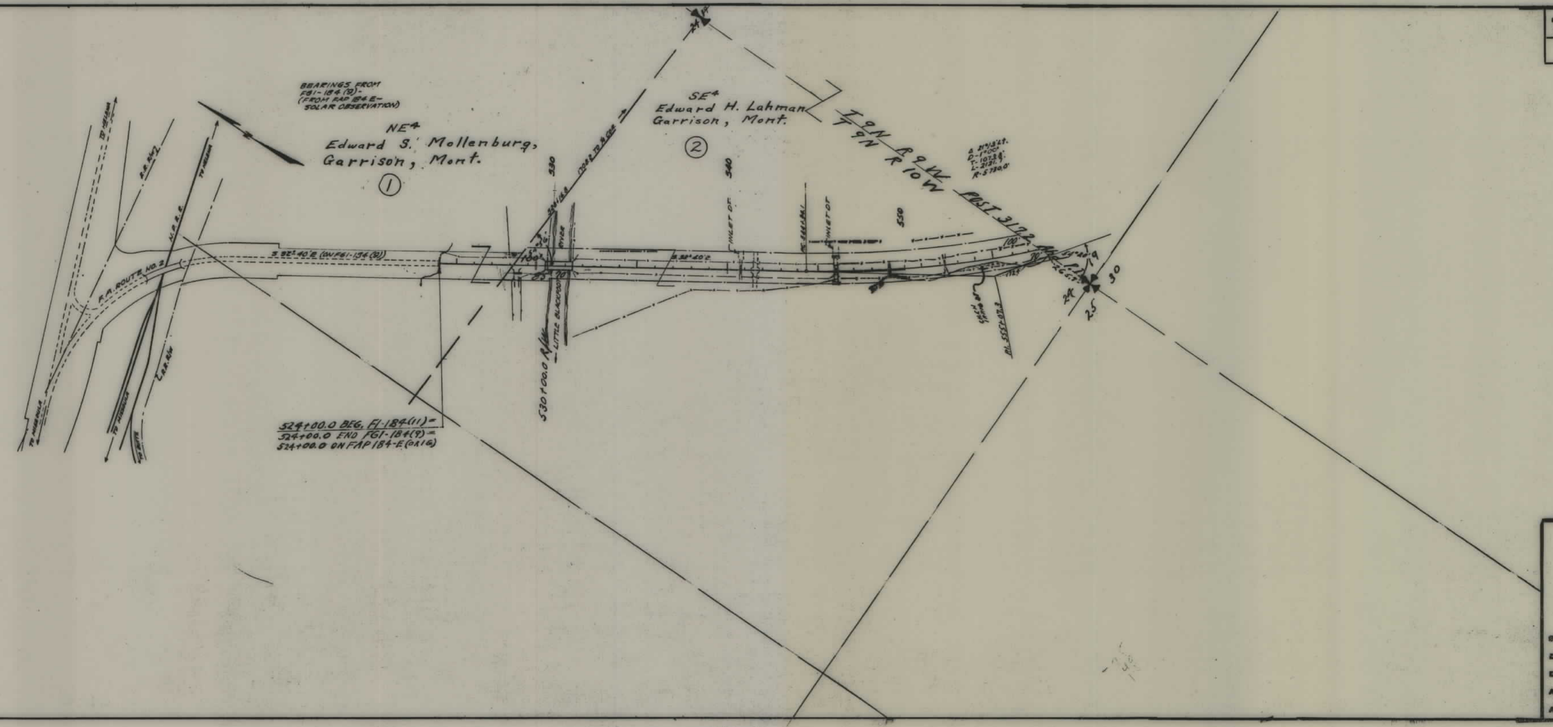

STATE OF MONTANA

STATE HIGHWAY COMMISSION

PLAT SHOWING LAND

REQUIRED FOR RIGHT OF WAY

POWELL COUNTY

SCALE 1"= 400' MAP COMPLETED _____

DESCRIPTIONS WRITTEN BY _____ DATE _____

DESCRIPTIONS CHECKED BY _____ DATE _____

APPROVED BY _____ PLANS DEPT.

APPROVED BY _____ R/W ENGINEER

FAP-FI 184(11) SHT 1 OF 3

4

(6)

FED. ROAD DIST. NO	STATE	FED. AID PROJ. NO.	R/W	SHEET No.	TOTAL SHEETS
1	MONT.	FAP-FI 184(11)	1184-11	2	3

STATE OF MONTANA

STATE HIGHWAY COMMISSION

PLAT SHOWING LAND

REQUIRED FOR RIGHT OF WAY

POWELL COUNTY

SCALE 1"= 400' MAP COMPLETED ____

DESCRIPTIONS WRITTEN BY ____ DATE ____

DESCRIPTIONS CHECKED BY ____ DATE ____

APPROVED BY ____ PLANS DEPT.

APPROVED BY ____ R/W ENGINEER

FAP-FI 184(11) SHT 2 OF 3

FED. ROAD DIST. NO	STATE	FED. AID PROJ. NO.	R/W	SHEET NO.	TOTAL SHEETS
1	MONT.	FAP-FI 184(11)	118411	3	3

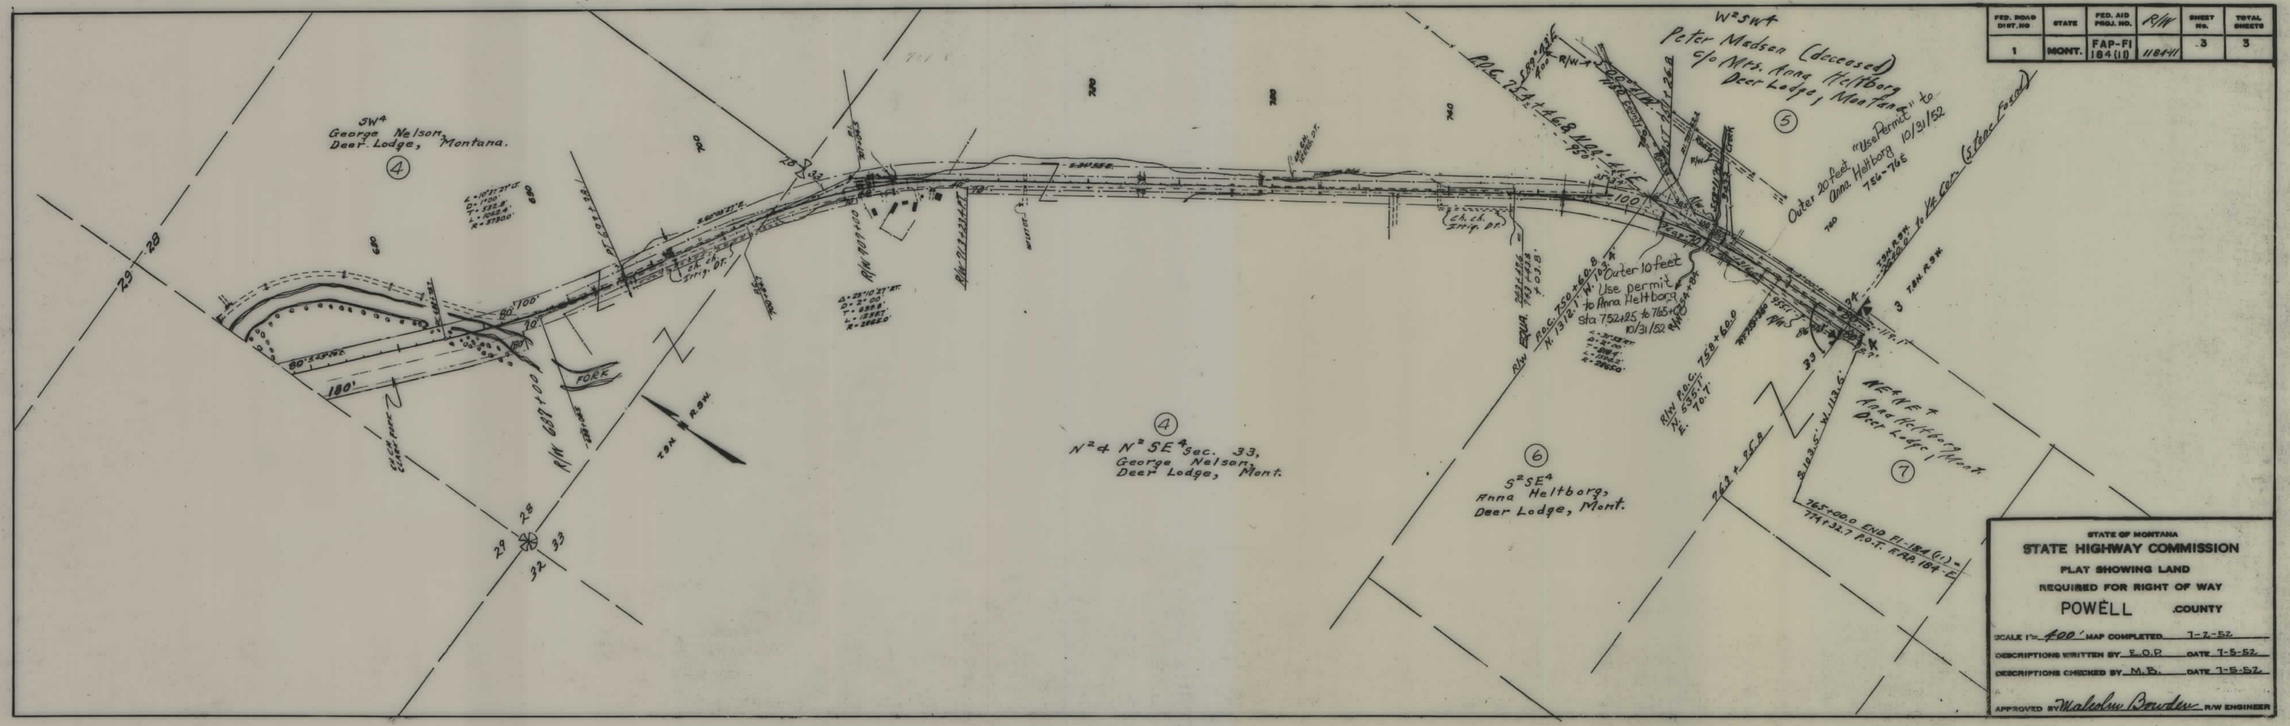

STATE OF MONTANA

STATE HIGHWAY COMMISSION

PLAT SHOWING LAND

REQUIRED FOR RIGHT OF WAY

POWELL COUNTY

SCALE 1" = 400' MAP COMPLETED 1-2-52

DESCRIPTIONS WRITTEN BY E.O.P. DATE 1-5-52

DESCRIPTIONS CHECKED BY M.B. DATE 1-5-52

APPROVED BY Walcolm Bowler R/W ENGINEER

FAP-FI 184(11) SHT 3 OF 3

4