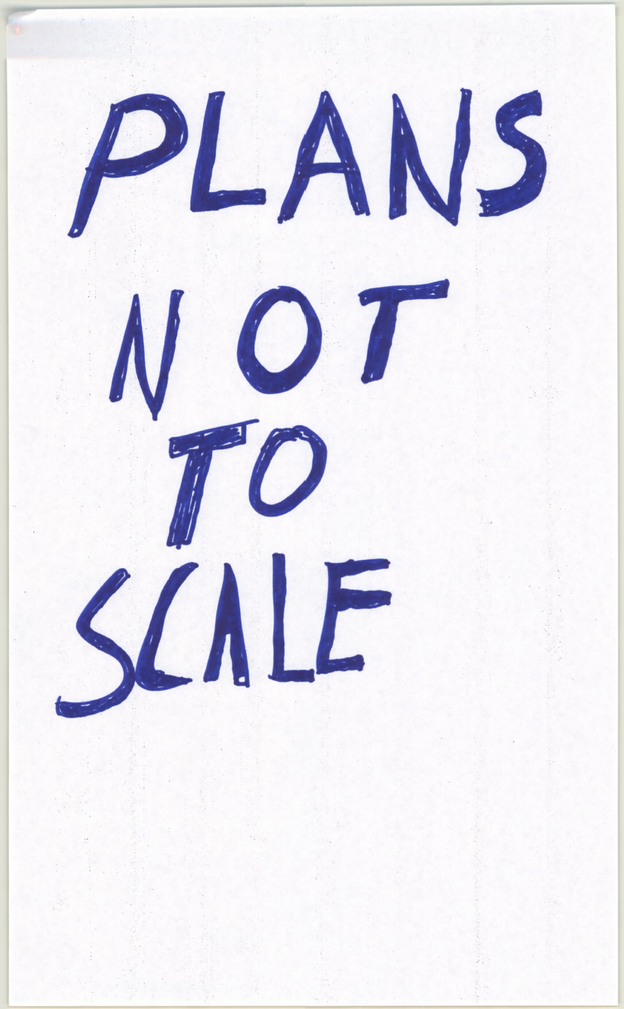
PLANS
NOT
TO
SCALE

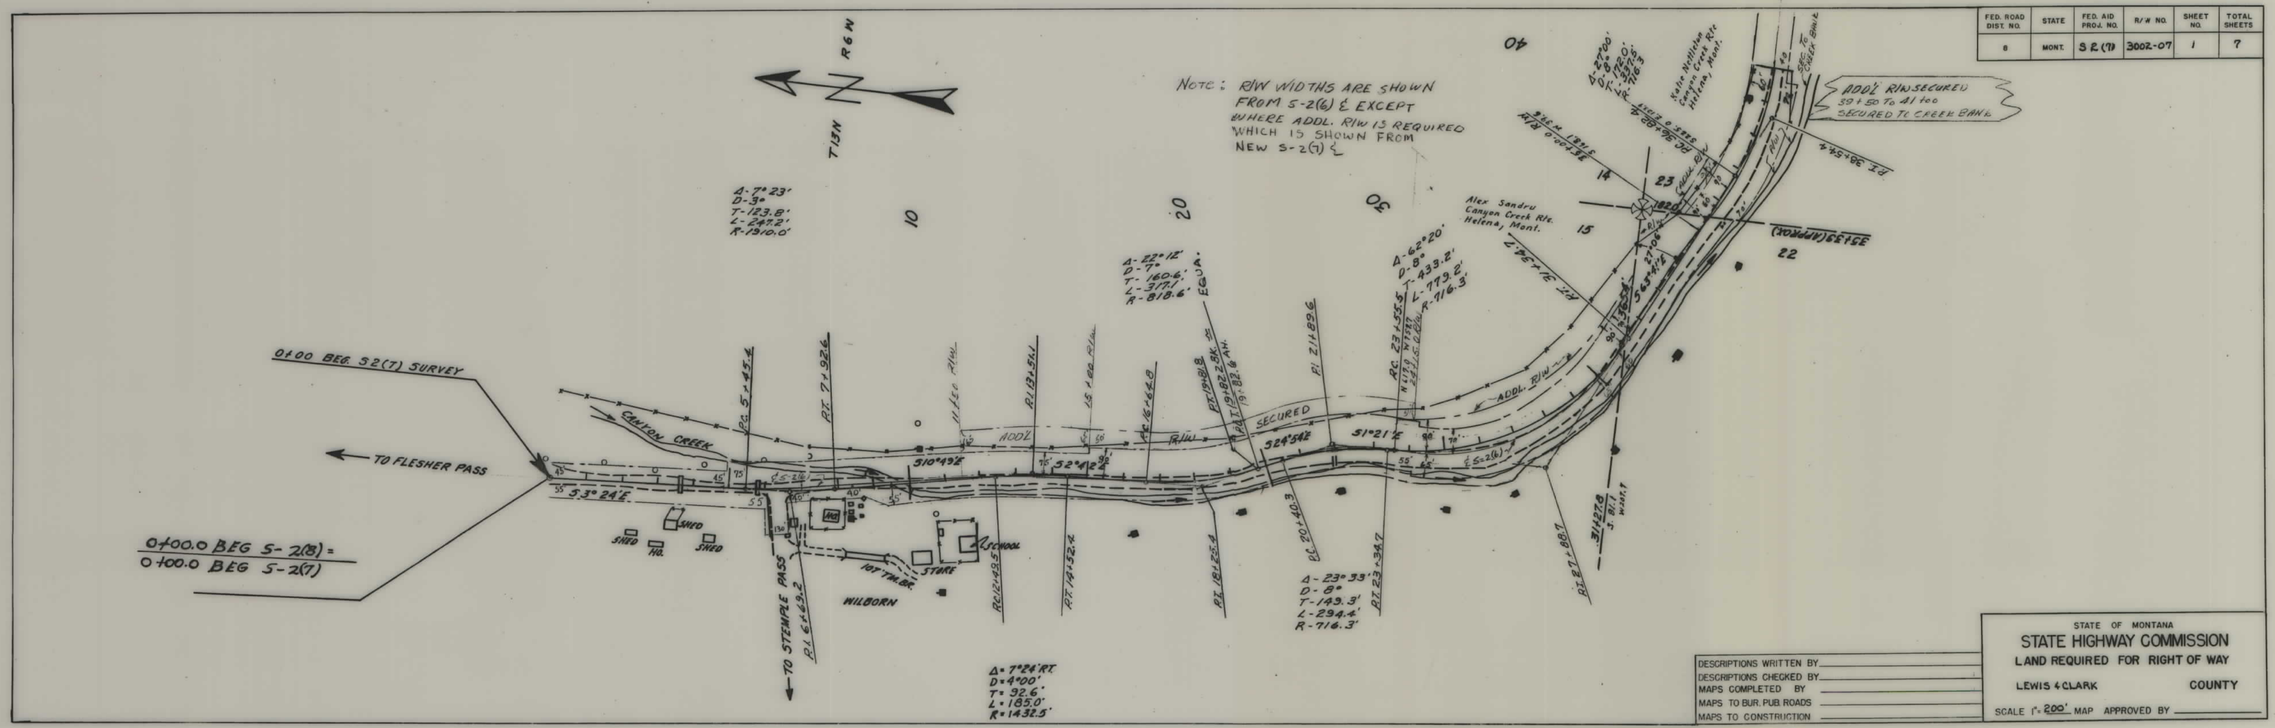
T 13 N
R 6 W
NOTE: R/W WIDTHS ARE SHOWN FROM S-2(6) & EXCEPT WHERE ADDL. R/W IS REQUIRED WHICH IS SHOWN FROM NEW S-2(7) ℄
ADD'L R/W SECURED 59+50 TO 61+00 SECURED TO CREEK BANK
Alex Sandru Canyon Creek Rte. Helena, Mont.
0+00 BEG. S-2(7) SURVEY
TO FLESHER PASS
0+00.0 BEG S-2(8) = 0+00.0 BEG S-2(7)
CANYON CREEK
ADDL
R/W
SECURED
S-2(6)
S-2(7)
S 10°49'E
S 3°30'24"E
S 2°40'E
S 29°54'E
S 31°21'E
S 63°41'E
S 29°54'E
S 52°54'E
SHED
SHED
TEL.
SCHOOL
STORE
HOT TUB INC
WILBORN
TO STEMPLE PASS
EQUA.
Δ-7°23' D-3° T-123.8' L-247.2' R-1910.0'
Δ-22°12' D-7° T-160.6' L-317.1' R-818.6'
Δ-62°20' D-8° T-433.2' L-773.2' R-716.3'
Δ-27°20' D-8° T-172.5' L-341.3' R-716.3'
Δ-7°24' RT D-4°00' T-92.6' L-185.0' R-1432.5'
Δ-23°33' D-8° T-149.3' L-294.4' R-716.3'
Pt. 5+45.4
Pt. 71+92.6
Pt. 131+51.1
Pt. 146+44.8
Pt. 181+82.8
Pt. 211+89.6
Pt. 201+40.3
Pt. 231+55.6
Pt. 6+49.2
Pt. 141+52.4
Pt. 181+25.4
Pt. 231+34.7
Pt. 27+68.7
Pt. 36+45.4
Pt. 45+36.5
Pt. 59+50
Pt. 61+00
Pt. 2+22+16.1
Pt. 3+16.5
Pt. 3+76.5
Pt. 3+92.6
Pt. 4+08.8
Pt. 4+25.0
Pt. 4+41.2
Pt. 4+57.4
Pt. 4+73.6
Pt. 4+89.8
Pt. 5+06.0
Pt. 5+22.2
Pt. 5+38.4
Pt. 5+54.6
Pt. 5+70.8
Pt. 5+87.0
Pt. 6+03.2
Pt. 6+19.4
Pt. 6+35.6
Pt. 6+51.8
Pt. 6+68.0
Pt. 6+84.2
Pt. 7+00.4
Pt. 7+16.6
Pt. 7+32.8
Pt. 7+49.0
Pt. 7+65.2
Pt. 7+81.4
Pt. 7+97.6
Pt. 8+13.8
Pt. 8+30.0
Pt. 8+46.2
Pt. 8+62.4
Pt. 8+78.6
Pt. 8+94.8
Pt. 9+11.0
Pt. 9+27.2
Pt. 9+43.4
Pt. 9+59.6
Pt. 9+75.8
Pt. 9+92.0
Pt. 10+08.2
Pt. 10+24.4
Pt. 10+40.6
Pt. 10+56.8
Pt. 10+73.0
Pt. 10+89.2
Pt. 11+05.4
Pt. 11+21.6
Pt. 11+37.8
Pt. 11+54.0
Pt. 11+70.2
Pt. 11+86.4
Pt. 12+02.6
Pt. 12+18.8
Pt. 12+35.0
Pt. 12+51.2
Pt. 12+67.4
Pt. 12+83.6
Pt. 13+00.0
Pt. 13+16.2
Pt. 13+32.4
Pt. 13+48.6
Pt. 13+64.8
Pt. 13+81.0
Pt. 13+97.2
Pt. 14+13.4
Pt. 14+29.6
Pt. 14+45.8
Pt. 15+02.0
Pt. 15+18.2
Pt. 15+34.4
Pt. 15+50.6
Pt. 15+66.8
Pt. 15+83.0
Pt. 15+99.2
Pt. 16+15.4
Pt. 16+31.6
Pt. 16+47.8
Pt. 16+64.0
Pt. 16+80.2
Pt. 16+96.4
Pt. 17+12.6
Pt. 17+28.8
Pt. 17+45.0
Pt. 17+61.2
Pt. 17+77.4
Pt. 17+93.6
Pt. 18+09.8
Pt. 18+26.0
Pt. 18+42.2
Pt. 18+58.4
Pt. 18+74.6
Pt. 18+90.8
Pt. 19+07.0
Pt. 19+23.2
Pt. 19+39.4
Pt. 19+55.6
Pt. 19+71.8
Pt. 19+88.0
Pt. 20+04.2
Pt. 20+20.4
Pt. 20+36.6
Pt. 20+52.8
Pt. 20+69.0
Pt. 20+85.2
Pt. 21+01.4
Pt. 21+17.6
Pt. 21+33.8
Pt. 21+50.0
Pt. 21+66.2
Pt. 21+82.4
Pt. 21+98.6
Pt. 22+14.8
Pt. 22+31.0
Pt. 22+47.2
Pt. 22+63.4
Pt. 22+79.6
Pt. 22+95.8
Pt. 23+12.0
Pt. 23+28.2
Pt. 23+44.4
Pt. 23+60.6
Pt. 23+76.8
Pt. 23+93.0
Pt. 24+09.2
Pt. 24+25.4
Pt. 24+41.6
Pt. 24+57.8
Pt. 24+74.0
Pt. 24+90.2
Pt. 25+06.4
Pt. 25+22.6
Pt. 25+38.8
Pt. 25+55.0
Pt. 25+71.2
Pt. 25+87.4
Pt. 26+03.6
Pt. 26+19.8
Pt. 26+36.0
Pt. 26+52.2
Pt. 26+68.4
Pt. 26+84.6
Pt. 27+00.8
Pt. 27+17.0
Pt. 27+33.2
Pt. 27+49.4
Pt. 27+65.6
Pt. 27+81.8
Pt. 27+98.0
Pt. 28+14.2
Pt. 28+30.4
Pt. 28+46.6
Pt. 28+62.8
Pt. 28+79.0
Pt. 28+95.2
Pt. 29+11.4
Pt. 29+27.6
Pt. 29+43.8
Pt. 29+60.0
Pt. 29+76.2
Pt. 29+92.4
Pt. 30+08.6
Pt. 30+24.8
Pt. 30+41.0
Pt. 30+57.2
Pt. 30+73.4
Pt. 30+89.6
Pt. 31+05.8
Pt. 31+22.0
Pt. 31+38.2
Pt. 31+54.4
Pt. 31+70.6
Pt. 31+86.8
Pt. 32+03.0
Pt. 32+19.2
Pt. 32+35.4
Pt. 32+51.6
Pt. 32+67.8
Pt. 32+84.0
Pt. 33+00.2
Pt. 33+16.4
Pt. 33+32.6
Pt. 33+48.8
Pt. 33+65.0
Pt. 33+81.2
Pt. 33+97.4
Pt. 34+13.6
Pt. 34+29.8
Pt. 34+46.0
Pt. 34+62.2
Pt. 34+78.4
Pt. 34+94.6
Pt. 35+10.8
Pt. 35+27.0
Pt. 35+43.2
Pt. 35+59.4
Pt. 35+75.6
Pt. 35+91.8
Pt. 36+08.0
Pt. 36+24.2
Pt. 36+40.4
Pt. 36+56.6
Pt. 36+72.8
Pt. 36+89.0
Pt. 37+05.2
Pt. 37+21.4
Pt. 37+37.6
Pt. 37+53.8
Pt. 37+70.0
Pt. 37+86.2
Pt. 38+02.4
Pt. 38+18.6
Pt. 38+34.8
Pt. 38+51.0
Pt. 38+67.2
Pt. 38+83.4
Pt. 39+00.0
Pt. 39+16.2
Pt. 39+32.4
Pt. 39+48.6
Pt. 39+64.8
Pt. 39+81.0
Pt. 39+97.2
Pt. 40+13.4
Pt. 40+29.6
Pt. 40+45.8
Pt. 41+02.0
Pt. 41+18.2
Pt. 41+34.4
Pt. 41+50.6
Pt. 41+66.8
Pt. 41+83.0
Pt. 41+99.2
Pt. 42+15.4
Pt. 42+31.6
Pt. 42+47.8
Pt. 42+64.0
Pt. 42+80.2
Pt. 42+96.4
Pt. 43+12.6
Pt. 43+28.8
Pt. 43+45.0
Pt. 43+61.2
Pt. 43+77.4
Pt. 43+93.6
Pt. 44+09.8
Pt. 44+26.0
Pt. 44+42.2
Pt. 44+58.4
Pt. 44+74.6
Pt. 44+90.8
Pt. 45+07.0
Pt. 45+23.2
Pt. 45+39.4
Pt. 45+55.6
Pt. 45+71.8
Pt. 45+88.0
Pt. 46+04.2
Pt. 46+20.4
Pt. 46+36.6
Pt. 46+52.8
Pt. 46+69.0
Pt. 46+85.2
Pt. 47+01.4
Pt. 47+17.6
Pt. 47+33.8
Pt. 47+50.0
Pt. 47+66.2
Pt. 47+82.4
Pt. 47+98.6
Pt. 48+14.8
Pt. 48+31.0
Pt. 48+47.2
Pt. 48+63.4
Pt. 48+79.6
Pt. 48+95.8
Pt. 49+12.0
Pt. 49+28.2
Pt. 49+44.4
Pt. 49+60.6
Pt. 49+76.8
Pt. 49+93.0
Pt. 50+09.2
Pt. 50+25.4
Pt. 50+41.6
Pt. 50+57.8
Pt. 50+74.0
Pt. 50+90.2
Pt. 51+06.4
Pt. 51+22.6
Pt. 51+38.8
Pt. 51+55.0
Pt. 51+71.2
Pt. 51+87.4
Pt. 52+03.6
Pt. 52+19.8
Pt. 52+36.0
Pt. 52+52.2
Pt. 52+68.4
Pt. 52+84.6
Pt. 53+00.8
Pt. 53+17.0
Pt. 53+33.2
Pt. 53+49.4
Pt. 53+65.6
Pt. 53+81.8
Pt. 53+98.0
Pt. 54+14.2
Pt. 54+30.4
Pt. 54+46.6
Pt. 54+62.8
Pt. 54+79.0
Pt. 54+95.2
Pt. 55+11.4
Pt. 55+27.6
Pt. 55+43.8
Pt. 55+60.0
Pt. 55+76.2
Pt. 55+92.4
Pt. 56+08.6
Pt. 56+24.8
Pt. 56+41.0
Pt. 56+57.2
Pt. 56+73.4
Pt. 56+89.6
Pt. 57+05.8
Pt. 57+22.0
Pt. 57+38.2
Pt. 57+54.4
Pt. 57+70.6
Pt. 57+86.8
Pt. 58+03.0
Pt. 58+19.2
Pt. 58+35.4
Pt. 58+51.6
Pt. 58+67.8
Pt. 58+84.0
Pt. 59+00.2
Pt. 59+16.4
Pt. 59+32.6
Pt. 59+48.8
Pt. 59+65.0
Pt. 59+81.2
Pt. 59+97.4
Pt. 60+13.6
Pt. 60+29.8
Pt. 60+46.0
Pt. 60+62.2
Pt. 60+78.4
Pt. 60+94.6
Pt. 61+10.8
Pt. 61+27.0
Pt. 61+43.2
Pt. 61+59.4
Pt. 61+75.6
Pt. 61+91.8
Pt. 62+08.0
Pt. 62+24.2
Pt. 62+40.4
Pt. 62+56.6
Pt. 62+72.8
Pt. 62+89.0
Pt. 63+05.2
Pt. 63+21.4
Pt. 63+37.6
Pt. 63+53.8
Pt. 63+70.0
Pt. 63+86.2
Pt. 64+02.4
Pt. 64+18.6
Pt. 64+34.8
Pt. 64+51.0
Pt. 64+67.2
Pt. 64+83.4
Pt. 65+00.0
Pt. 65+16.2
Pt. 65+32.4
Pt. 65+48.6
Pt. 65+64.8
Pt. 65+81.0
Pt. 65+97.2
Pt. 66+13.4
Pt. 66+29.6
Pt. 66+45.8
Pt. 67+02.0
Pt. 67+18.2
Pt. 67+34.4
Pt. 67+50.6
Pt. 67+66.8
Pt. 67+83.0
Pt. 67+99.2
Pt. 68+15.4
Pt. 68+31.6
Pt. 68+47.8
Pt. 68+64.0
Pt. 68+80.2
Pt. 68+96.4
Pt. 69+12.6
Pt. 69+28.8
Pt. 69+45.0
Pt. 69+61.2
Pt. 69+77.4
Pt. 69+93.6
Pt. 70+09.8
Pt. 70+26.0
Pt. 70+42.2
Pt. 70+58.4
Pt. 70+74.6
Pt. 70+90.8
Pt. 71+07.0
Pt. 71+23.2
Pt. 71+39.4
Pt. 71+55.6
Pt. 71+71.8
Pt. 71+88.0
Pt. 72+04.2
Pt. 72+20.4
Pt. 72+36.6
Pt. 72+52.8
Pt. 72+69.0
Pt. 72+85.2
Pt. 73+01.4
Pt. 73+17.6
Pt. 73+33.8
Pt. 73+50.0
Pt. 73+66.2
Pt. 73+82.4
Pt. 73+98.6
Pt. 74+14.8
Pt. 74+31.0
Pt. 74+47.2
Pt. 74+63.4
Pt. 74+79.6
Pt. 74+95.8
Pt. 75+12.0
Pt. 75+28.2
Pt. 75+44.4
Pt. 75+60.6
Pt. 75+76.8
Pt. 75+93.0
Pt. 76+09.2
Pt. 76+25.4
Pt. 76+41.6
Pt. 76+57.8
Pt. 76+74.0
Pt. 76+90.2
Pt. 77+06.4
Pt. 77+22.6
Pt. 77+38.8
Pt. 77+55.0
Pt. 77+71.2
Pt. 77+87.4
Pt. 78+03.6
Pt. 78+19.8
Pt. 78+36.0
Pt. 78+52.2
Pt. 78+68.4
Pt. 78+84.6
Pt. 79+00.8
Pt. 79+17.0
Pt. 79+33.2
Pt. 79+49.4
Pt. 79+65.6
Pt. 79+81.8
Pt. 79+98.0
Pt. 80+14.2
Pt. 80+30.4
Pt. 80+46.6
Pt. 80+62.8
Pt. 80+79.0
Pt. 80+95.2
Pt. 81+11.4
Pt. 81+27.6
Pt. 81+43.8
Pt. 81+60.0
Pt. 81+76.2
Pt. 81+92.4
Pt. 82+08.6
Pt. 82+24.8
Pt. 82+41.0
Pt. 82+57.2
Pt. 82+73.4
Pt. 82+89.6
Pt. 83+05.8
Pt. 83+22.0
Pt. 83+38.2
Pt. 83+54.4
Pt. 83+70.6
Pt. 83+86.8
Pt. 84+03.0
Pt. 84+19.2
Pt. 84+35.4
Pt. 84+51.6
Pt. 84+67.8
Pt. 84+84.0
Pt. 85+00.2
Pt. 85+16.4
Pt. 85+32.6
Pt. 85+48.8
Pt. 85+65.0
Pt. 85+81.2
Pt. 85+97.4
Pt. 86+13.6
Pt. 86+29.8
Pt. 86+46.0
Pt. 86+62.2
Pt. 86+78.4
Pt. 86+94.6
Pt. 87+10.8
Pt. 87+27.0
Pt. 87+43.2
Pt. 87+59.4
Pt. 87+75.6
Pt. 87+91.8
Pt. 88+08.0
Pt. 88+24.2
Pt. 88+40.4
Pt. 88+56.6
Pt. 88+72.8
Pt. 88+89.0
Pt. 89+05.2
Pt. 89+21.4
Pt. 89+37.6
Pt. 89+53.8
Pt. 89+70.0
Pt. 89+86.2
Pt. 90+02.4
Pt. 90+18.6
Pt. 90+34.8
Pt. 90+51.0
Pt. 90+67.2
Pt. 90+83.4
Pt. 91+00.0
Pt. 91+16.2
Pt. 91+32.4
Pt. 91+48.6
Pt. 91+64.8
Pt. 91+81.0
Pt. 91+97.2
Pt. 92+13.4
Pt. 92+29.6
Pt. 92+45.8
Pt. 93+02.0
Pt. 93+18.2
Pt. 93+34.4
Pt. 93+50.6
Pt. 93+66.8
Pt. 93+83.0
Pt. 93+99.2
Pt. 94+15.4
Pt. 94+31.6
Pt. 94+47.8
Pt. 94+64.0
Pt. 94+80.2
Pt. 94+96.4
Pt. 95+12.6
Pt. 95+28.8
Pt. 95+45.0
Pt. 95+61.2
Pt. 95+77.4
Pt. 95+93.6
Pt. 96+09.8
Pt. 96+26.0
Pt. 96+42.2
Pt. 96+58.4
Pt. 96+74.6
Pt. 96+90.8
Pt. 97+07.0
Pt. 97+23.2
Pt. 97+39.4
Pt. 97+55.6
Pt. 97+71.8
Pt. 97+88.0
Pt. 98+04.2
Pt. 98+20.4
Pt. 98+36.6
Pt. 98+52.8
Pt. 98+69.0
Pt. 98+85.2
Pt. 99+01.4
Pt. 99+17.6
Pt. 99+33.8
Pt. 99+50.0
Pt. 99+66.2
Pt. 99+82.4
Pt. 99+98.6
Pt. 100+14.8
Pt. 100+31.0
Pt. 100+47.2
Pt. 100+63.4
Pt. 100+79.6
Pt. 100+95.8
Pt. 101+12.0
Pt. 101+28.2
Pt. 101+44.4
Pt. 101+60.6
Pt. 101+76.8
Pt. 101+93.0
Pt. 102+09.2
Pt. 102+25.4
Pt. 102+41.6
Pt. 102+57.8
Pt. 102+74.0
Pt. 102+90.2
Pt. 103+06.4
Pt. 103+22.6
Pt. 103+38.8
Pt. 103+55.0
Pt. 103+71.2
Pt. 103+87.4
Pt. 104+03.6
Pt. 104+19.8
Pt. 104+36.0
Pt. 104+52.2
Pt. 104+68.4
Pt. 104+84.6
Pt. 105+00.8
Pt. 105+17.0
Pt. 105+33.2
Pt. 105+49.4
Pt. 105+65.6
Pt. 105+81.8
Pt. 105+98.0
Pt. 106+14.2
Pt. 106+30.4
Pt. 106+46.6
Pt. 106+62.8
Pt. 106+79.0
Pt. 106+95.2
Pt. 107+11.4
Pt. 107+27.6
Pt. 107+43.8
Pt. 107+60.0
Pt. 107+76.2
Pt. 107+92.4
Pt. 108+08.6
Pt. 108+24.8
Pt. 108+41.0
Pt. 108+57.2
Pt. 108+73.4
Pt. 108+89.6
Pt. 109+05.8
Pt. 109+22.0
Pt. 109+38.2
Pt. 109+54.4
Pt. 109+70.6
Pt. 109+86.8
Pt. 110+03.0
Pt. 110+19.2
Pt. 110+35.4
Pt. 110+51.6
Pt. 110+67.8
Pt. 110+84.0
Pt. 111+00.2
Pt. 111+16.4
Pt. 111+32.6
Pt. 111+48.8
Pt. 111+65.0
Pt. 111+81.2
Pt. 111+97.4
Pt. 112+13.6
Pt. 112+29.8
Pt. 112+46.0
Pt. 112+62.2
Pt. 112+78.4
Pt. 112+94.6
Pt. 113+10.8
Pt. 113+27.0
Pt. 113+43.2
Pt. 113+59.4
Pt. 113+75.6
Pt. 113+91.8
Pt. 114+08.0
Pt. 114+24.2
Pt. 114+40.4
Pt. 114+56.6
Pt. 114+72.8
Pt. 114+89.0
Pt. 115+05.2
Pt. 115+21.4
Pt. 115+37.6
Pt. 115+53.8
Pt. 115+70.0
Pt. 115+86.2
Pt. 116+02.4
Pt. 116+18.6
Pt. 116+34.8
Pt. 116+51.0
Pt. 116+67.2
Pt. 116+83.4
Pt. 117+00.0
Pt. 117+16.2
Pt. 117+32.4
Pt. 117+48.6
Pt. 117+64.8
Pt. 117+81.0
Pt. 117+97.2
Pt. 118+13.4
Pt. 118+29.6
Pt. 118+45.8
Pt. 119+02.0
Pt. 119+18.2
Pt. 119+34.4
Pt. 119+50.6
Pt. 119+66.8
Pt. 119+83.0
Pt. 119+99.2
Pt. 120+15.4
Pt. 120+31.6
Pt. 120+47.8
Pt. 120+64.0
Pt. 120+80.2
Pt. 120+96.4
Pt. 121+12.6
Pt. 121+28.8
Pt. 121+45.0
Pt. 121+61.2
Pt. 121+77.4
Pt. 121+93.6
Pt. 122+09.8
Pt. 122+26.0
Pt. 122+42.2
Pt. 122+58.4
Pt. 122+74.6
Pt. 122+90.8
Pt. 123+07.0
Pt. 123+23.2
Pt. 123+39.4
Pt. 123+55.6
Pt. 123+71.8
Pt. 123+88.0
Pt. 124+04.2
Pt. 124+20.4
Pt. 124+36.6
Pt. 124+52.8
Pt. 124+69.0
Pt. 124+85.2
Pt. 125+01.4
Pt. 125+17.6
Pt. 125+33.8
Pt. 125+50.0
Pt. 125+66.2
Pt. 125+82.4
Pt. 125+98.6
Pt. 126+14.8
Pt. 126+31.0
Pt. 126+47.2
Pt. 126+63.4
Pt. 126+79.6
Pt. 126+95.8
Pt. 127+12.0
Pt. 127+28.2
Pt. 127+44.4
Pt. 127+60.6
Pt. 127+76.8
Pt. 127+93.0
Pt. 128+09.2
Pt. 128+25.4
Pt. 128+41.6
Pt. 128+57.8
Pt. 128+74.0
Pt. 128+90.2
Pt. 129+06.4
Pt. 129+22.6
Pt. 129+38.8
Pt. 129+55.0
Pt. 129+71.2
Pt. 129+87.4
Pt. 130+03.6
Pt. 130+19.8
Pt. 130+36.0
Pt. 130+52.2
Pt. 130+68.4
Pt. 130+84.6
Pt. 131+00.8
Pt. 131+17.0
Pt. 131+33.2
Pt. 131+49.4
Pt. 131+65.6
Pt. 131+81.8
Pt. 131+98.0
Pt. 132+14.2
Pt. 132+30.4
Pt. 132+46.6
Pt. 132+62.8
Pt. 132+79.0
Pt. 132+95.2
Pt. 133+11.4
Pt. 133+27.6
Pt. 133+43.8
Pt. 133+60.0
Pt. 133+76.2
Pt. 133+92.4
Pt. 134+08.6
Pt. 134+24.8
Pt. 134+41.0
Pt. 134+57.2
Pt. 134+73.4
Pt. 134+89.6
Pt. 135+05.8
Pt. 135+22.0
Pt. 135+38.2
Pt. 135+54.4
Pt. 135+70.6
Pt. 135+86.8
Pt. 136+03.0
Pt. 136+19.2
Pt. 136+35.4
Pt. 136+51.6
Pt. 136+67.8
Pt. 136+84.0
Pt. 137+00.2
Pt. 137+16.4
Pt. 137+32.6
Pt. 137+48.8
Pt. 137+65.0
Pt. 137+81.2
Pt. 137+97.4
Pt. 138+13.6
Pt. 138+29.8
Pt. 138+46.0
Pt. 138+62.2
Pt. 138+78.4
Pt. 138+94.6
Pt. 139+10.8
Pt. 139+27.0
Pt. 139+43.2
Pt. 139+59.4
Pt. 139+75.6
Pt. 139+91.8
Pt. 140+08.0
Pt. 140+24.2
Pt. 140+40.4
Pt. 140+56.6
Pt. 140+72.8
Pt. 140+89.0
Pt. 141+05.2
Pt. 141+21.4
Pt. 141+37.6
Pt. 141+53.8
Pt. 141+70.0
Pt. 141+86.2
Pt. 142+02.4
Pt. 142+18.6
Pt. 142+34.8
Pt. 142+51.0
Pt. 142+67.2
Pt. 142+83.4
Pt. 143+00.0
Pt. 143+16.2
Pt. 143+32.4
Pt. 143+48.6
Pt. 143+64.8
Pt. 143+81.0
Pt. 143+97.2
Pt. 144+13.4
Pt. 144+29.6
Pt. 144+45.8
Pt. 145+02.0
Pt. 145+18.2
Pt. 145+34.4
Pt. 145+50.6
Pt. 145+66.8
Pt. 145+83.0
Pt. 145+99.2
Pt. 146+15.4
Pt. 146+31.6
Pt. 146+47.8
Pt. 146+64.0
Pt. 146+80.2
Pt. 146+96.4
Pt. 147+12.6
Pt. 147+28.8
Pt. 147+45.0
Pt. 147+61.2
Pt. 147+77.4
Pt. 147+93.6
Pt. 148+09.8
Pt. 148+26.0
Pt. 148+42.2
Pt. 148+58.4
Pt. 148+74.6
Pt. 148+90.8
Pt. 149+07.0
Pt. 149+23.2
Pt. 149+39.4
Pt. 149+55.6
Pt. 149+71.8
Pt. 149+88.0
Pt. 150+04.2
Pt. 150+20.4
Pt. 150+36.6
Pt. 150+52.8
Pt. 150+69.0
Pt. 150+85.2
Pt. 151+01.4
Pt. 151+17.6
Pt. 151+33.8
Pt. 151+50.0
Pt. 151+66.2
Pt. 151+82.4
Pt. 151+98.6
Pt. 152+14.8
Pt. 152+31.0
Pt. 152+47.2
Pt. 152+63.4
Pt. 152+79.6
Pt. 152+95.8
Pt. 153+12.0
Pt. 153+28.2
Pt. 153+44.4
Pt. 153+60.6
Pt. 153+76.8
Pt. 153+93.0
Pt. 154+09.2
Pt. 154+25.4
Pt. 154+41.6
Pt. 154+57.8
Pt. 154+74.0
Pt. 154+90.2
Pt. 155+06.4
Pt. 155+22.6
Pt. 155+38.8
Pt. 155+55.0
Pt. 155+71.2
Pt. 155+87.4
Pt. 156+03.6
Pt. 156+19.8
Pt. 156+36.0
Pt. 156+52.2
Pt. 156+68.4
Pt. 156+84.6
Pt. 157+00.8
Pt. 157+17.0
Pt. 157+33.2
Pt. 157+49.4
Pt. 157+65.6
Pt. 157+81.8
Pt. 157+98.0
Pt. 158+14.2
Pt. 158+30.4
Pt. 158+46.6
Pt. 158+62.8
Pt. 158+79.0
Pt. 158+95.2
Pt. 159+11.4
Pt. 159+27.6
Pt. 159+43.8
Pt. 159+60.0
Pt. 159+76.2
Pt. 159+92.4
Pt. 160+08.6
Pt. 160+24.8
Pt. 160+41.0
Pt. 160+57.2
Pt. 160+73.4
Pt. 160+89.6
Pt. 161+05.8
Pt. 161+22.0
Pt. 161+38.2
Pt. 161+54.4
Pt. 161+70.6
Pt. 161+86.8
Pt. 162+03.0
Pt. 162+19.2
Pt. 162+35.4
Pt. 162+51.6
Pt. 162+67.8
Pt. 162+84.0
Pt. 163+00.2
Pt. 163+16.4
Pt. 163+32.6
Pt. 163+48.8
Pt. 163+65.0
Pt. 163+81.2
Pt. 163+97.4
Pt. 164+13.6
Pt. 164+29.8
Pt. 164+46.0
Pt. 164+62.2
Pt. 164+78.4
Pt. 164+94.6
Pt. 165+10.8
Pt. 165+27.0
Pt. 165+43.2
Pt. 165+59.4
Pt. 165+75.6
Pt. 165+91.8
Pt. 166+08.0
Pt. 166+24.2
Pt. 166+40.4
Pt. 166+56.6
Pt. 166+72.8
Pt. 166+89.0
Pt. 167+05.2
Pt. 167+21.4
Pt. 167+37.6
Pt. 167+53.8
Pt. 167+70.0
Pt. 167+86.2
Pt. 168+02.4
Pt. 168+18.6
Pt. 168+34.8
Pt. 168+51.0
Pt. 168+67.2
Pt. 168+83.4
Pt. 169+00.0
Pt. 169+16.2
Pt. 169+32.4
Pt. 169+48.6
Pt. 169+64.8
Pt. 169+81.0
Pt. 169+97.2
Pt. 170+13.4
Pt. 170+29.6
Pt. 170+45.8
Pt. 171+02.0
Pt. 171+18.2
Pt. 171+34.4
Pt. 171+50.6
Pt. 171+66.8
Pt. 171+83.0
Pt. 171+99.2
Pt. 172+15.4
Pt. 172+31.6
Pt. 172+47.8
Pt. 172+64.0
Pt. 172+80.2
Pt. 172+96.4
Pt. 173+12.6
Pt. 173+28.8
Pt. 173+45.0
Pt. 173+61.2
Pt. 173+77.4
Pt. 173+93.6
Pt. 174+09.8
Pt. 174+26.0
Pt. 174+42.2
Pt. 174+58.4
Pt. 174+74.6
Pt. 174+90.8
Pt. 175+07.0
Pt. 175+23.2
Pt. 175+39.4
Pt. 175+55.6
Pt. 175+71.8
Pt. 175+88.0
Pt. 176+04.2
Pt. 176+20.4
Pt. 176+36.6
Pt. 176+52.8
Pt. 176+69.0
Pt. 176+85.2
Pt. 177+01.4
Pt. 177+17.6
Pt. 177+33.8
Pt. 177+50.0
Pt. 177+66.2
Pt. 177+82.4
Pt. 177+98.6
Pt. 178+14.8
Pt. 178+31.0
Pt. 178+47.2
Pt. 178+63.4
Pt. 178+79.6
Pt. 178+95.8
Pt. 179+12.0
Pt. 179+28.2
Pt. 179+44.4
Pt. 179+60.6
Pt. 179+76.8
Pt. 179+93.0
Pt. 180+09.2
Pt. 180+25.4
Pt. 180+41.6
Pt. 180+57.8
Pt. 180+74.0
Pt. 180+90.2
Pt. 181+06.4
Pt. 181+22.6
Pt. 181+38.8
Pt. 181+55.0
Pt. 181+71.2
Pt. 181+87.4
Pt. 182+03.6
Pt. 182+19.8
Pt. 182+36.0
Pt. 182+52.2
Pt. 182+68.4
Pt. 182+84.6
Pt. 183+00.8
Pt. 183+17.0
Pt. 183+33.2
Pt. 183+49.4
Pt. 183+65.6
Pt. 183+81.8
Pt. 183+98.0
Pt. 184+14.2
Pt. 184+30.4
Pt. 184+46.6
Pt. 184+62.8
Pt. 184+79.0
Pt. 184+95.2
Pt. 185+11.4
Pt. 185+27.6
Pt. 185+43.8
Pt. 185+60.0
Pt. 185+76.2
Pt. 185+92.4
Pt. 186+08.6
Pt. 186+24.8
Pt. 186+41.0
Pt. 186+57.2
Pt. 186+73.4
Pt. 186+89.6
Pt. 187+05.8
Pt. 187+22.0
Pt. 187+38.2
Pt. 187+54.4
Pt. 187+70.6
Pt. 187+86.8
Pt. 188+03.0
Pt. 188+19.2
Pt. 188+35.4
Pt. 188+51.6
Pt. 188+67.8
Pt. 188+84.0
Pt. 189+00.2
Pt. 189+16.4
Pt. 189+32.6
Pt. 189+48.8
Pt. 189+65.0
Pt. 189+81.2
Pt. 189+97.4
Pt. 190+13.6
Pt. 190+29.8
Pt. 190+46.0
Pt. 190+62.2
Pt. 190+78.4
Pt. 190+94.6
Pt. 191+10.8
Pt. 191+27.0
Pt. 191+43.2
Pt. 191+59.4
Pt. 191+75.6
Pt. 191+91.8
Pt. 192+08.0
Pt. 192+24.2
Pt. 192+40.4
Pt. 192+56.6
Pt. 192+72.8
Pt. 192+89.0
Pt. 193+05.2
Pt. 193+21.4
Pt. 193+37.6
Pt. 193+53.8
Pt. 193+70.0
Pt. 193+86.2
Pt. 194+02.4
Pt. 194+18.6
Pt. 194+34.8
Pt. 194+51.0
Pt. 194+67.2
Pt. 194+83.4
Pt. 195+00.0
Pt. 195+16.2
Pt. 195+32.4
Pt. 195+48.6
Pt. 195+64.8
Pt. 195+81.0
Pt. 195+97.2
Pt. 196+13.4
Pt. 196+29.6
Pt. 196+45.8
Pt. 197+02.0
Pt. 197+18.2
Pt. 197+34.4
Pt. 197+50.6
Pt. 197+66.8
Pt. 197+83.0
Pt. 197+99.2
Pt. 198+15.4
Pt. 198+31.6
Pt. 198+47.8
Pt. 198+64.0
Pt. 198+80.2
Pt. 198+96.4
Pt. 199+12.6
Pt. 199+28.8
Pt. 199+45.0
Pt. 199+61.2
Pt. 199+77.4
Pt. 199+93.6
Pt. 200+09.8
Pt. 200+26.0
Pt. 200+42.2
Pt. 200+58.4
Pt. 200+74.6
Pt. 200+90.8
Pt. 201+07.0
Pt. 201+23.2
Pt. 201+39.4
Pt. 201+55.6
Pt. 201+71.8
Pt. 201+88.0
Pt. 202+04.2
Pt. 202+20.4
Pt. 202+36.6
Pt. 202+52.8
Pt. 202+69.0
Pt. 202+85.2
Pt. 203+01.4
Pt. 203+17.6
Pt. 203+33.8
Pt. 203+50.0
Pt. 203+66.2
Pt. 203+82.4
Pt. 203+98.6
Pt. 204+14.8
Pt. 204+31.0
Pt. 204+47.2
Pt. 204+63.4
Pt. 204+79.6
Pt. 204+95.8
Pt. 205+12.0
Pt. 205+28.2
Pt. 205+44.4
Pt. 205+60.6
Pt. 205+76.8
Pt. 205+93.0
Pt. 206+09.2
Pt. 206+25.4
Pt. 206+41.6
Pt. 206+57.8
Pt. 206+74.0
Pt. 206+90.2
Pt. 207+06.4
Pt. 207+22.6
Pt. 207+38.8
Pt. 207+55.0
Pt. 207+71.2
Pt. 207+87.4
Pt. 208+03.6
Pt. 208+19.8
Pt. 208+36.0
Pt. 208+52.2
Pt. 208+68.4
Pt. 208+84.6
Pt. 209+00.8
Pt. 209+17.0
Pt. 209+33.2
Pt. 209+49.4
Pt. 209+65.6
Pt. 209+81.8
Pt. 209+98.0
Pt. 210+14.2
Pt. 210+30.4
Pt. 210+46.6
Pt. 210+62.8
Pt. 210+79.0
Pt. 210+95.2
Pt. 211+11.4
Pt. 211+27.6
Pt. 211+43.8
Pt. 211+60.0
Pt. 211+76.2
Pt. 211+92.4
Pt. 212+08.6
Pt. 212+24.8
Pt. 212+41.0
Pt. 212+57.2
Pt. 212+73.4
Pt. 212+89.6
Pt. 213+05.8
Pt. 213+22.0
Pt. 213+38.2
Pt. 213+54.4
Pt. 213+70.6
Pt. 213+86.8
Pt. 214+03.0
Pt. 214+19.2
Pt. 214+35.4
Pt. 214+51.6
Pt. 214+67.8
Pt. 214+84.0
Pt. 215+00.2
Pt. 215+16.4
Pt. 215+32.6
Pt. 215+48.8
Pt. 215+65.0
Pt. 215+81.2
Pt. 215+97.4
Pt. 216+13.6
Pt. 216+29.8
Pt. 216+46.0
Pt. 216+62.2
Pt. 216+78.4
Pt. 216+94.6
Pt. 217+10.8
Pt. 217+27.0
Pt. 217+43.2
Pt. 217+59.4
Pt. 217+75.6
Pt. 217+91.8
Pt. 218+08.0
Pt. 218+24.2
Pt. 218+40.4
Pt. 218+56.6
Pt. 218+72.8
Pt. 218+89.0
Pt. 219+05.2
Pt. 219+21.4
Pt. 219+37.6
Pt. 219+53.8
Pt. 219+70.0
Pt. 219+86.2
Pt. 220+02.4
Pt. 220+18.6
Pt. 220+34.8
Pt. 220+51.0
Pt. 220+67.2
Pt. 220+83.4
Pt. 221+00.0
Pt. 221+16.2
Pt. 221+32.4
Pt. 221+48.6
Pt. 221+64.8
Pt. 221+81.0
Pt. 221+97.2
Pt. 222+13.4
Pt. 222+29.6
Pt. 222+45.8
Pt. 223+02.0
Pt. 223+18.2
Pt. 223+34.4
Pt. 223+50.6
Pt. 223+66.8
Pt. 223+83.0
Pt. 223+99.2
Pt. 224+15.4
Pt. 224+31.6
Pt. 224+47.8
Pt. 224+64.0
Pt. 224+80.2
Pt. 224+96.4
Pt. 225+12.6
Pt. 225+28.8
Pt. 225+45.0
Pt. 225+61.2
Pt. 225+77.4
Pt. 225+93.6
Pt. 226+09.8
Pt. 226+26.0
Pt. 226+42.2
Pt. 226+58.4
Pt. 226+74.6
Pt. 226+90.8
Pt. 227+07.0
Pt. 227+23.2
Pt. 227+39.4
Pt. 227+55.6
Pt. 227+71.8
Pt. 227+88.0
Pt. 228+04.2
Pt. 228+20.4
Pt. 228+36.6
Pt. 228+52.8
Pt. 228+69.0
Pt. 228+85.2
Pt. 229+01.4
Pt. 229+17.6
Pt. 229+33.8
Pt. 229+50.0
Pt. 229+66.2
Pt. 229+82.4
Pt. 229+98.6
Pt. 230+14.8
Pt. 230+31.0
Pt. 230+47.2
P

FED. ROAD DIST. NO.	STATE	FED. AID PROJ. NO.	R/W NO.	SHEET NO.	TOTAL SHEETS
8	MONT.	S 2(7)	3002-07	2	7

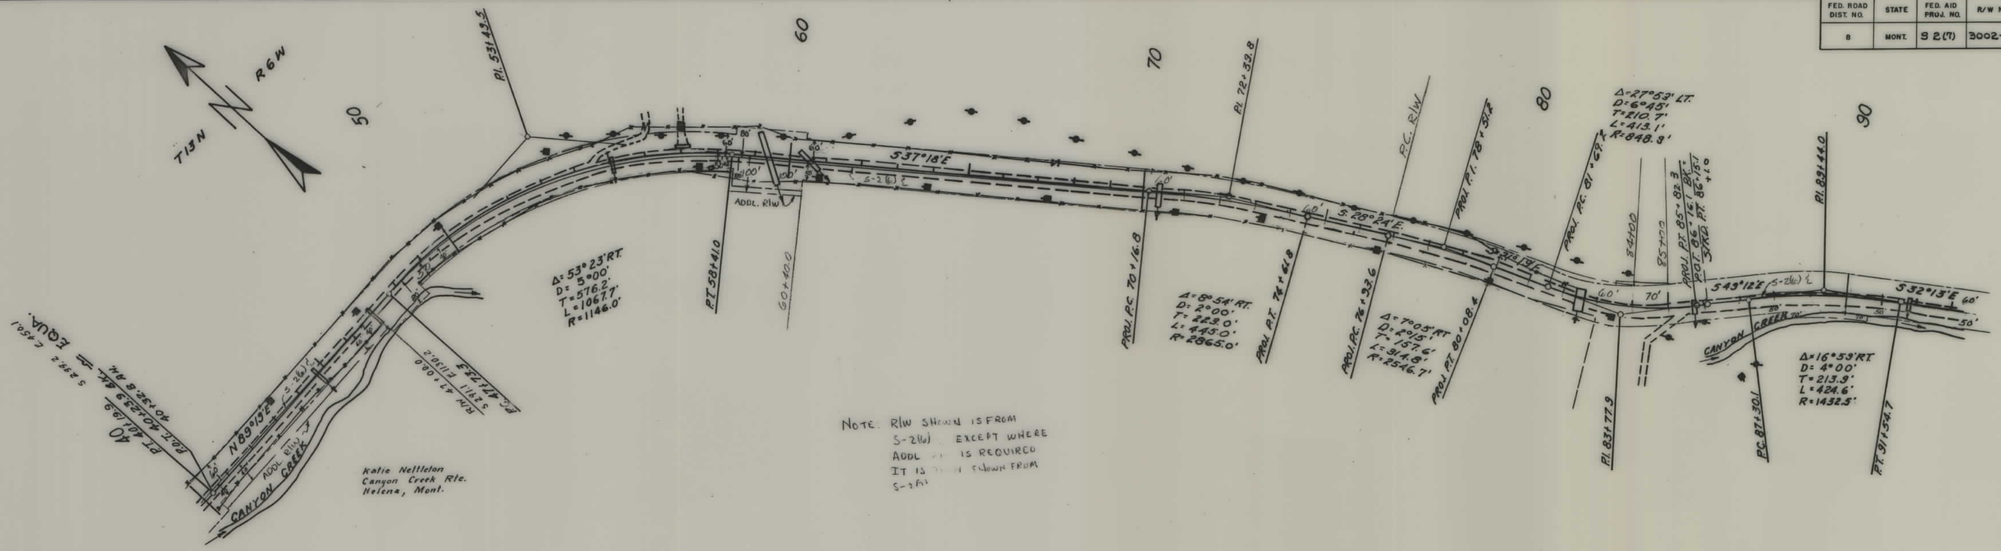

NOTE: R/W SHOWN IS FROM S-216) EXCEPT WHERE ADDL ... IS REQUIRED IT IS ... SHOWN FROM S-216)

DESCRIPTIONS WRITTEN BY _____
DESCRIPTIONS CHECKED BY _____
MAPS COMPLETED BY _____
MAPS TO BUR. PUB. ROADS _____
MAPS TO CONSTRUCTION _____

STATE OF MONTANA
STATE HIGHWAY COMMISSION
LAND REQUIRED FOR RIGHT OF WAY
LEWIS & CLARK COUNTY
SCALE 1" = 200' MAP APPROVED BY _____

S 2(7) SHT 2 OF 7

FED. ROAD DIST. NO.	STATE	FED. AID PROJ. NO.	R/W NO.	SHEET NO.	TOTAL SHEETS
8	MONT.	S 2 (7)	3002-07	3	7

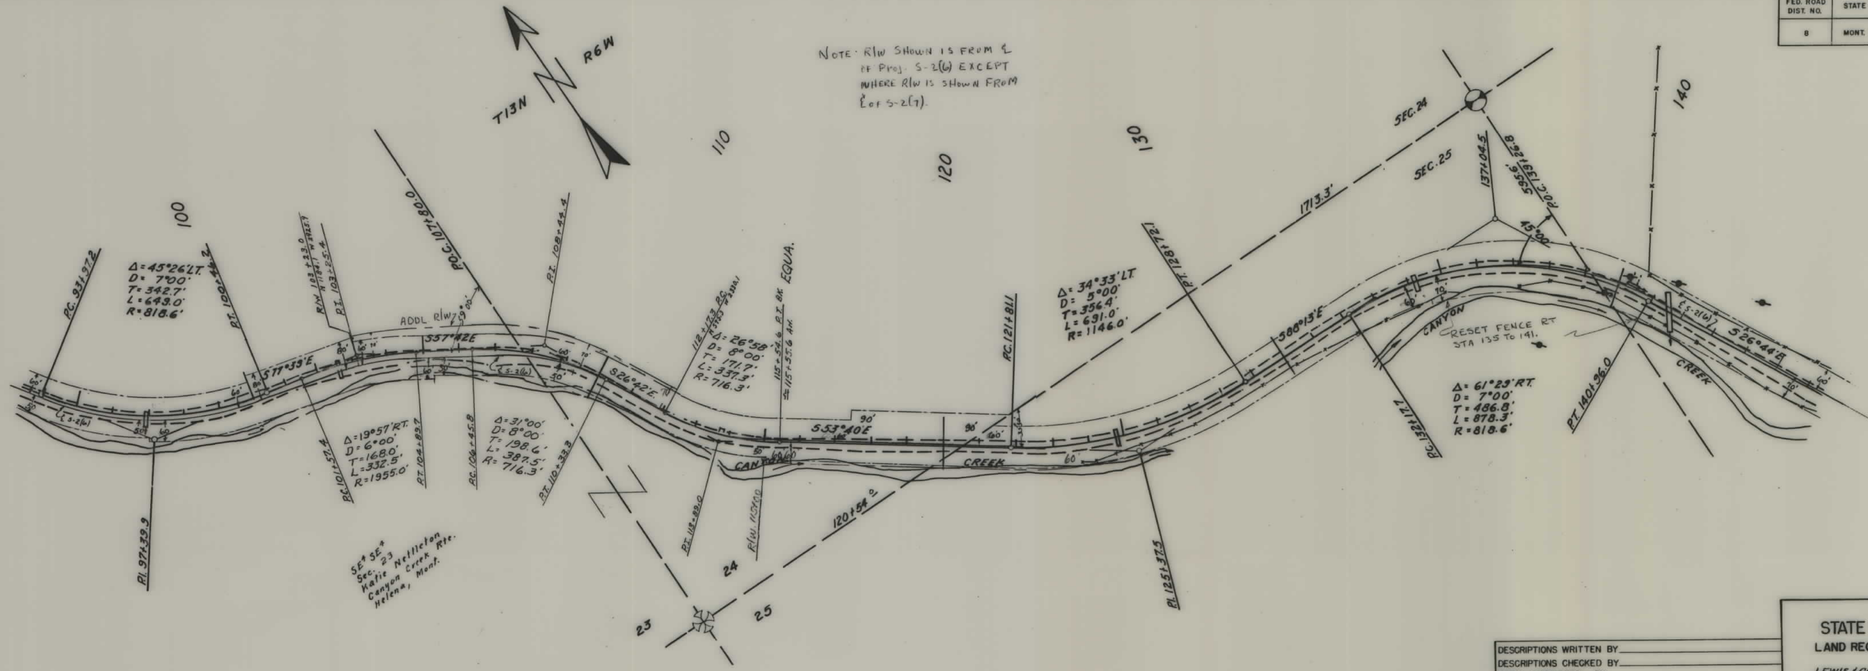

DESCRIPTIONS WRITTEN BY _____
DESCRIPTIONS CHECKED BY _____
MAPS COMPLETED BY _____
MAPS TO BUR. PUB. ROADS _____
MAPS TO CONSTRUCTION _____

STATE OF MONTANA
STATE HIGHWAY COMMISSION
LAND REQUIRED FOR RIGHT OF WAY
LEWIS & CLARK COUNTY
SCALE 1" = 200' MAP APPROVED BY _____

S 2(7) SHT 3 OF 7

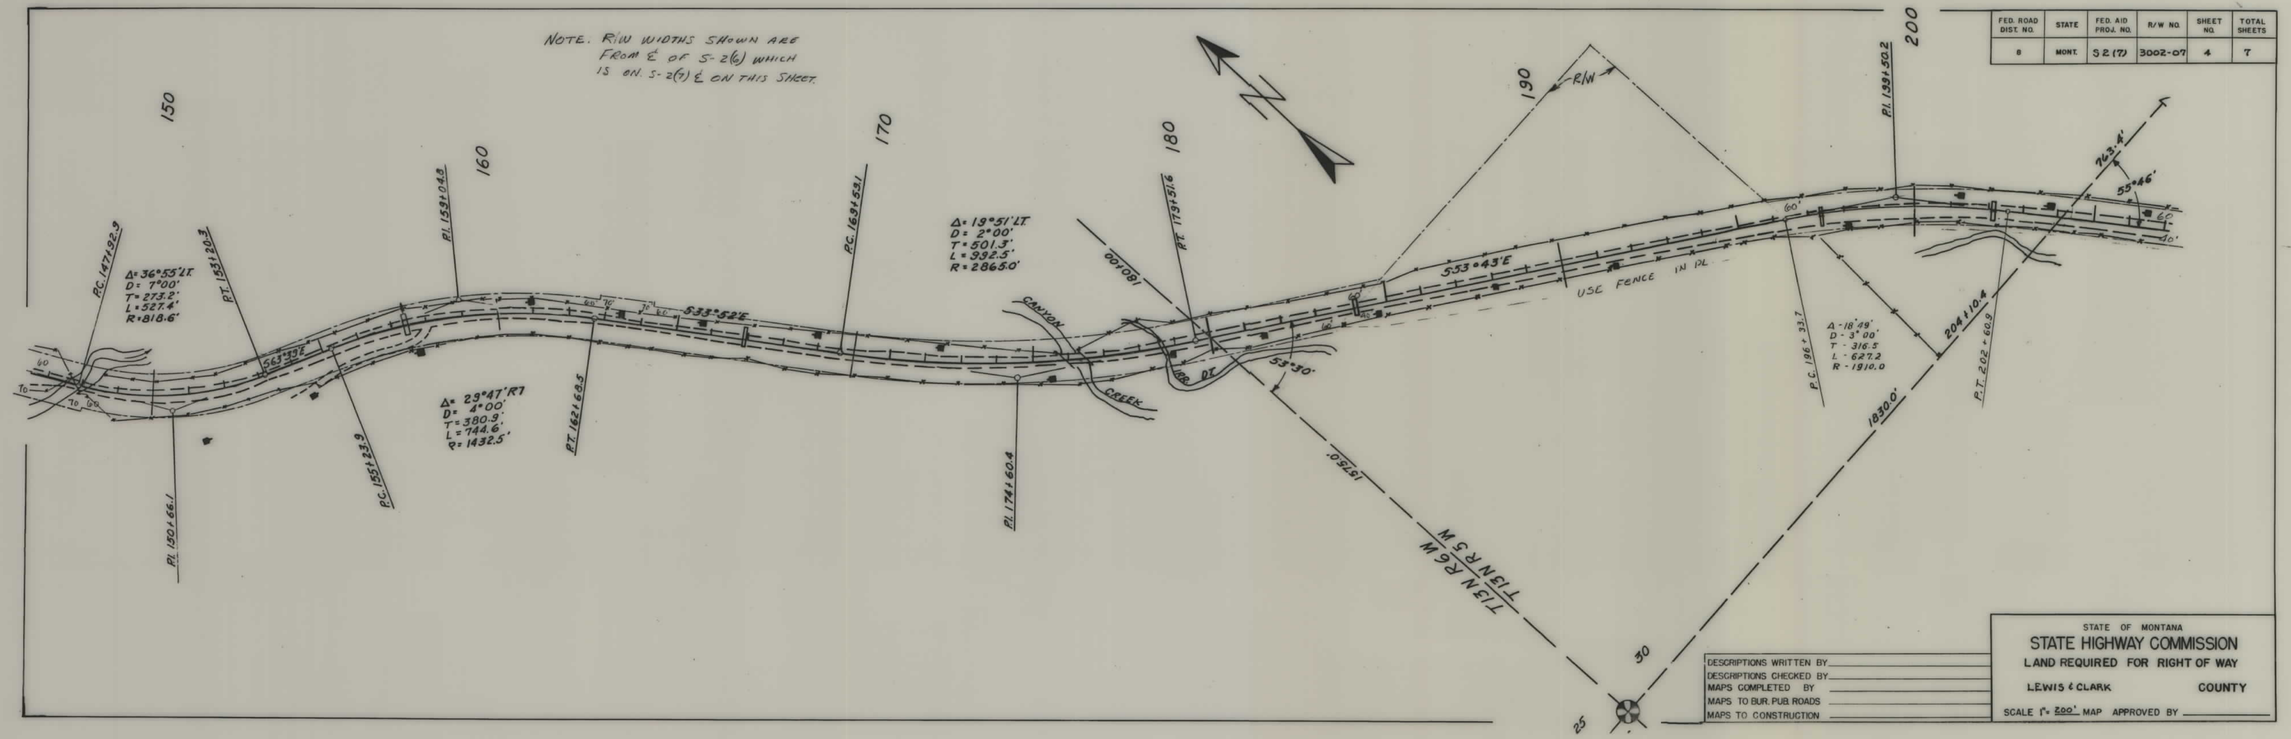

FED. ROAD DIST. NO.	STATE	FED. AID PROJ. NO.	R/W NO.	SHEET NO.	TOTAL SHEETS
8	MONT.	S 2 (7)	3002-07	4	7

DESCRIPTIONS WRITTEN BY _____
DESCRIPTIONS CHECKED BY _____
MAPS COMPLETED BY _____
MAPS TO BUR. PUB. ROADS _____
MAPS TO CONSTRUCTION _____

STATE OF MONTANA
STATE HIGHWAY COMMISSION
LAND REQUIRED FOR RIGHT OF WAY
LEWIS & CLARK COUNTY
SCALE 1" = 200' MAP APPROVED BY _____

S 2(7) SHT 4 OF 7

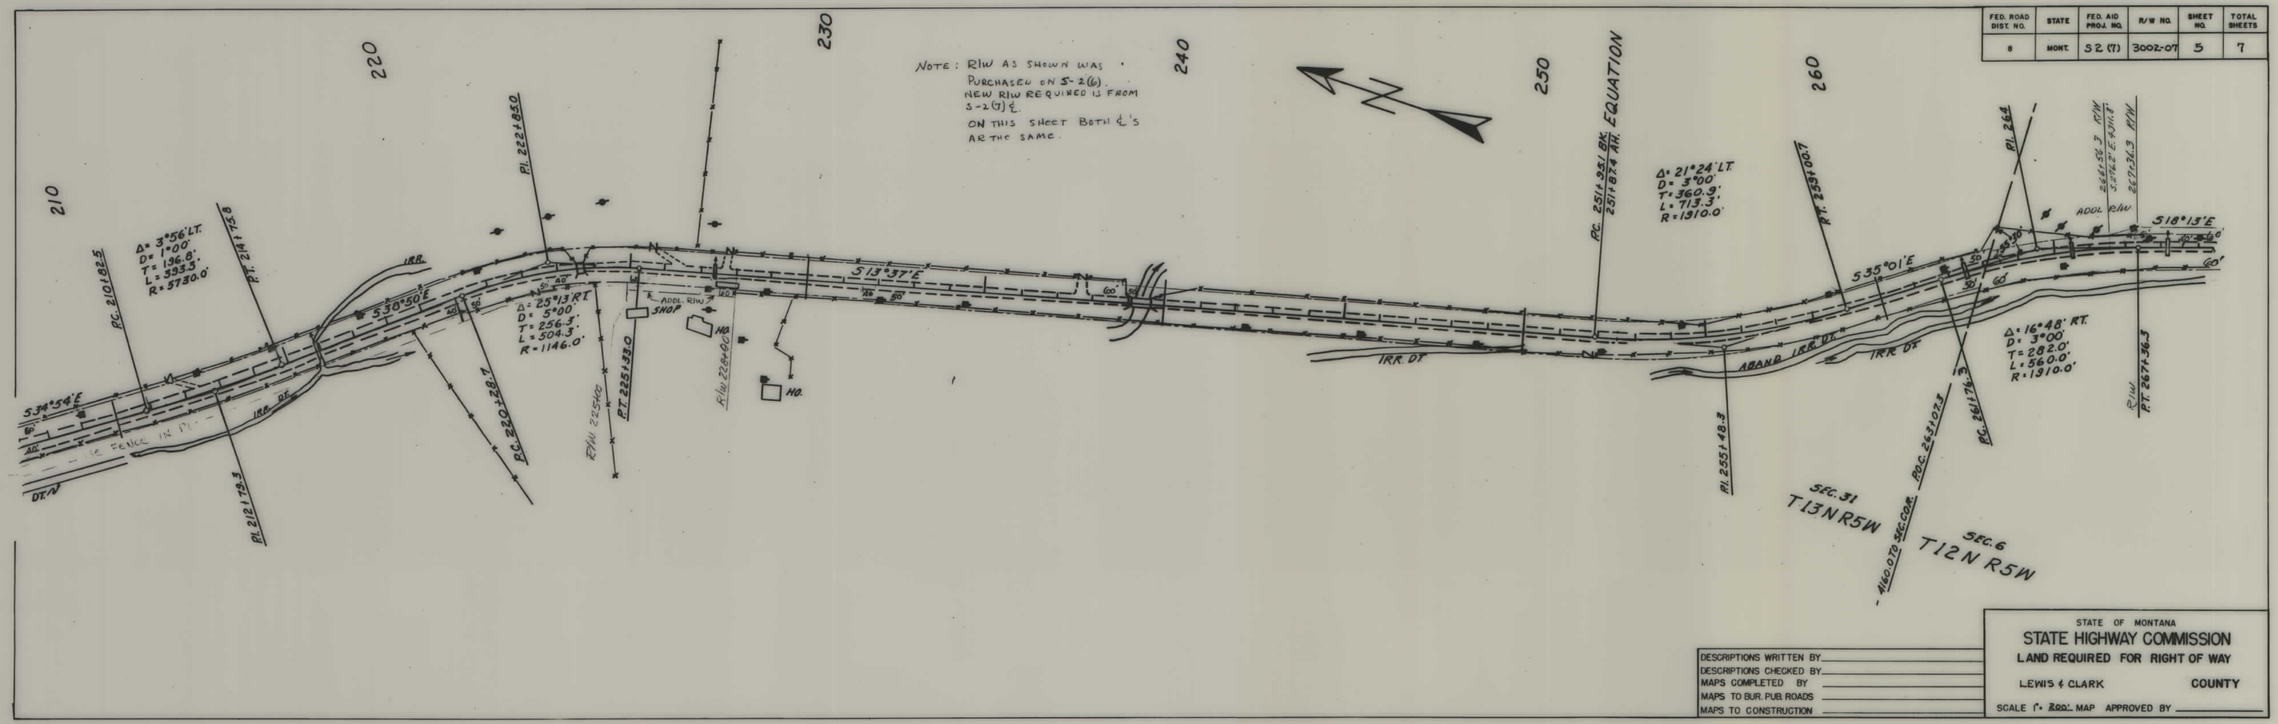

FED. ROAD DIST. NO.	STATE	FED. AID PROJ. NO.	R/W NO.	SHEET NO.	TOTAL SHEETS
8	MONT.	S 2 (7)	3002-07	5	7

DESCRIPTIONS WRITTEN BY _____
DESCRIPTIONS CHECKED BY _____
MAPS COMPLETED BY _____
MAPS TO BUR. PUB. ROADS _____
MAPS TO CONSTRUCTION _____

STATE OF MONTANA
STATE HIGHWAY COMMISSION
LAND REQUIRED FOR RIGHT OF WAY
LEWIS & CLARK COUNTY
SCALE 1" = 200' MAP APPROVED BY _____

S 2(7) SHT 5 OF 7

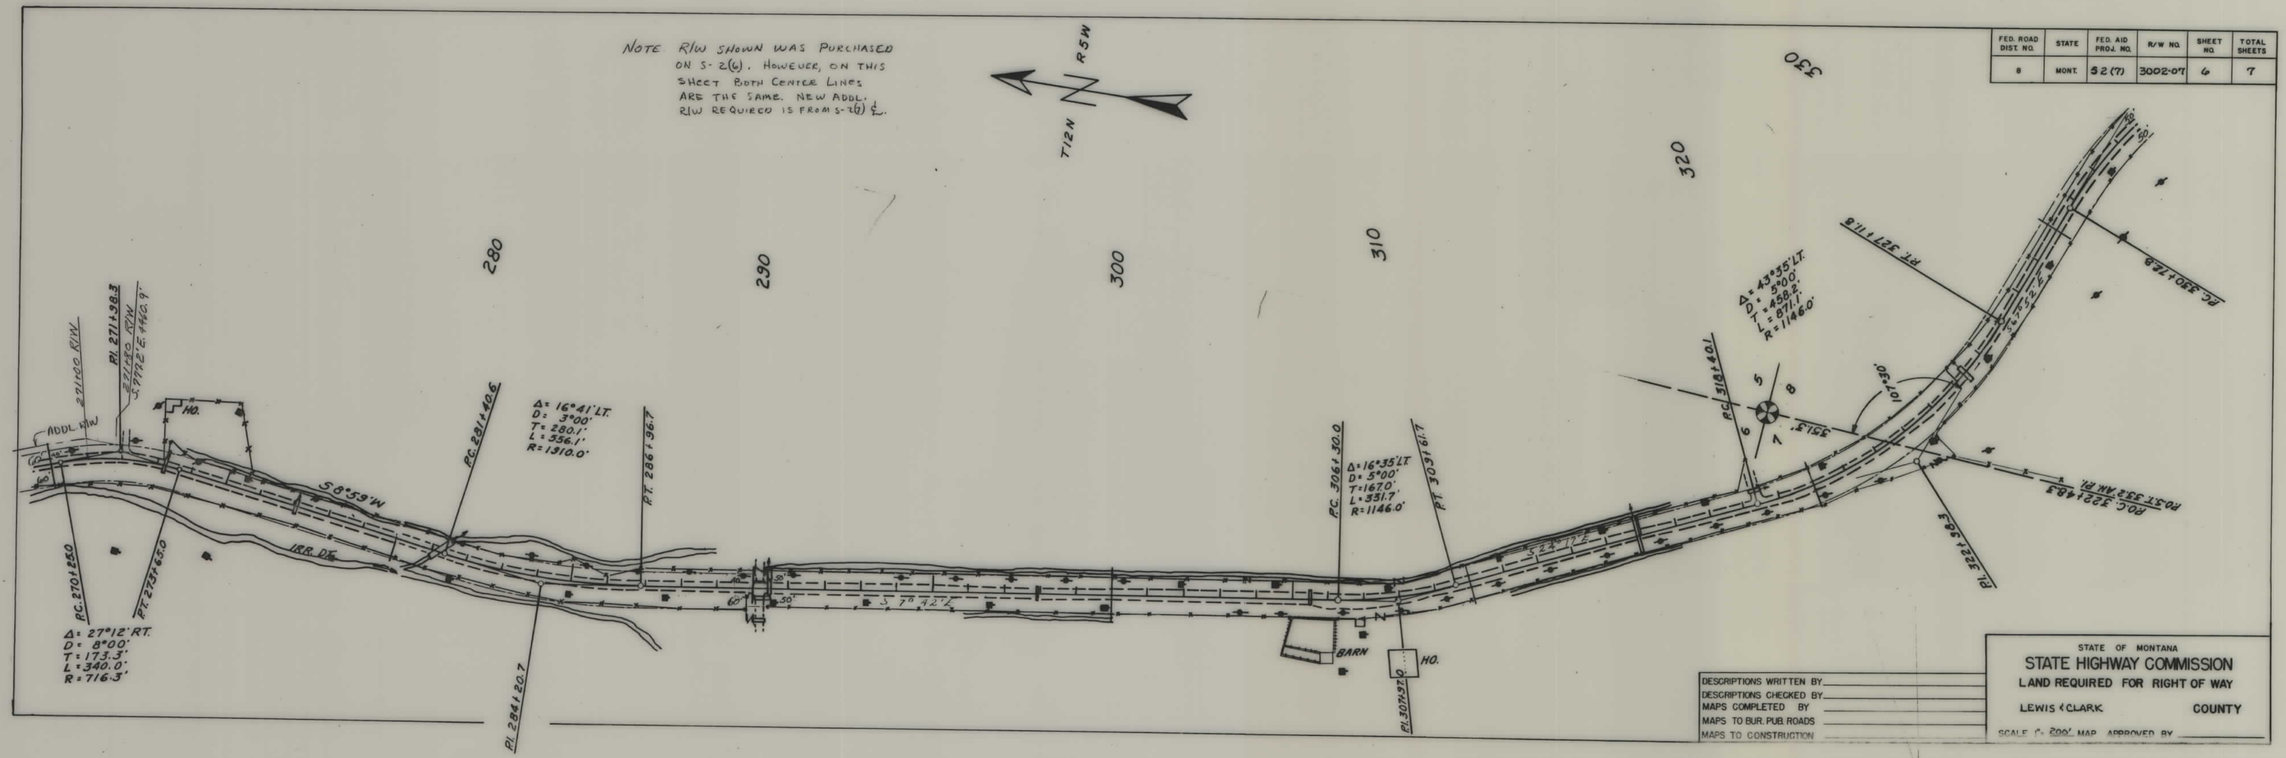

FED. ROAD DIST. NO.	STATE	FED. AID PROJ. NO.	R/W NO.	SHEET NO.	TOTAL SHEETS
8	MONT.	S 2(7)	3002-07	6	7

DESCRIPTIONS WRITTEN BY _____
DESCRIPTIONS CHECKED BY _____
MAPS COMPLETED BY _____
MAPS TO BUR. PUB. ROADS _____
MAPS TO CONSTRUCTION _____

STATE OF MONTANA
STATE HIGHWAY COMMISSION
LAND REQUIRED FOR RIGHT OF WAY
LEWIS & CLARK COUNTY
SCALE 1" = 200' MAP APPROVED BY _____

S 2(7) SHT 6 OF 7

FED. ROAD DIST. NO.	STATE	FED. AID PROJ. NO.	R/W NO.	SHEET NO.	TOTAL SHEETS
8	MONT.	S 2 (7)	3002-07	7	7

NOTE: R/W SHOWN WAS PURCHASED ON PROJ. S-2(6), WHICH WAS BUILT ON SAME ℄ AS SHOWN ON THIS SHEET.

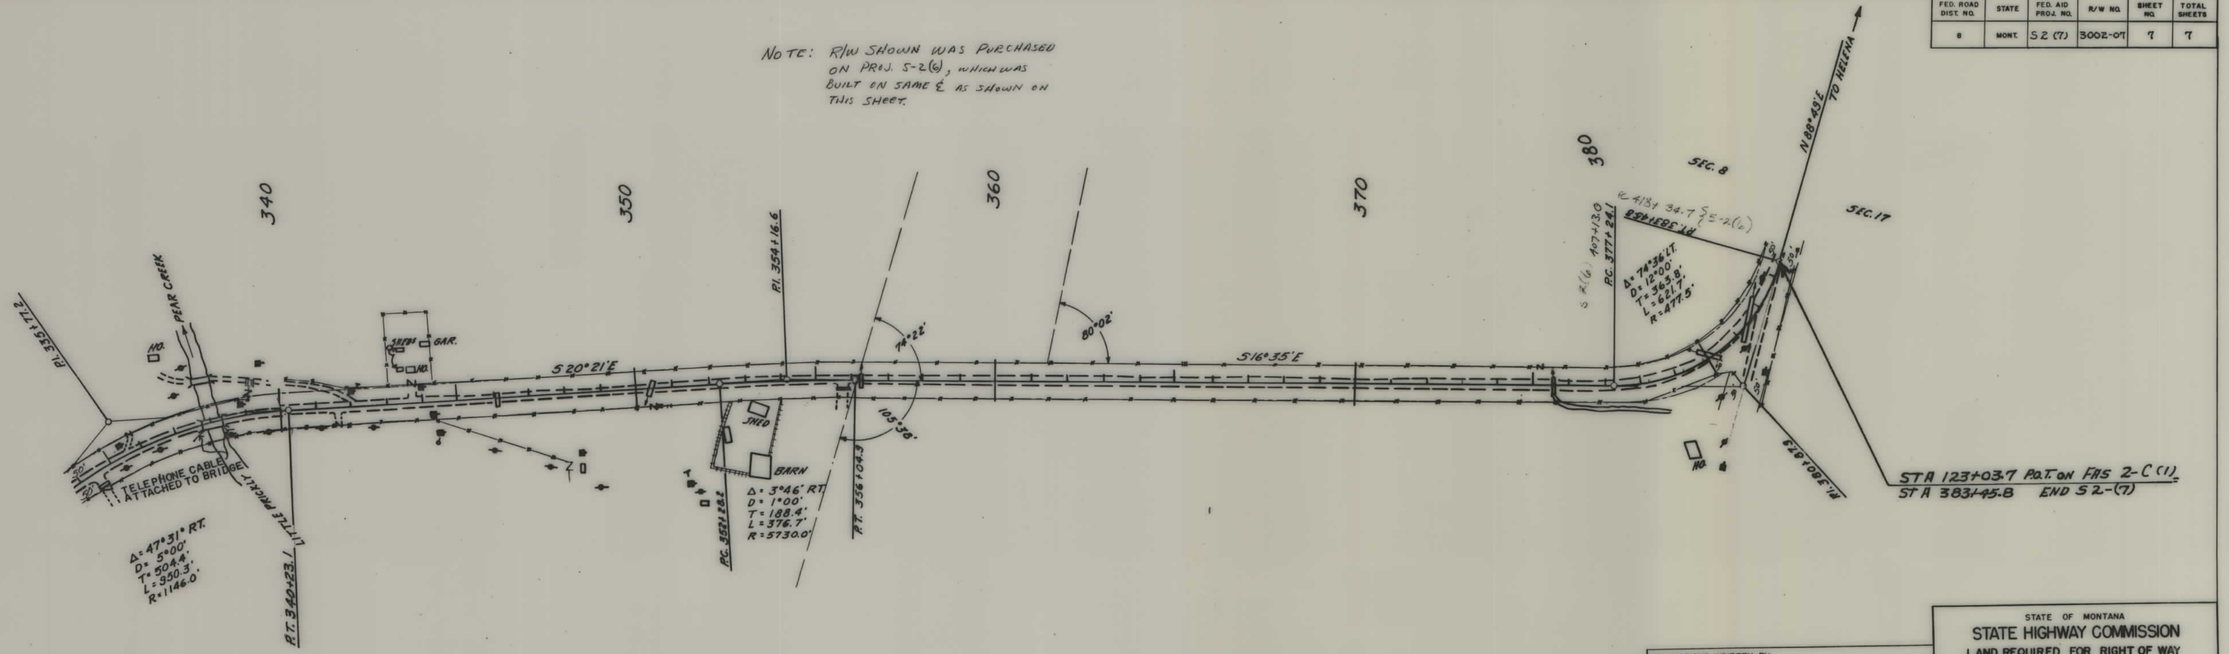

DESCRIPTIONS WRITTEN BY _____
DESCRIPTIONS CHECKED BY _____
MAPS COMPLETED BY _____
MAPS TO BUR. PUB. ROADS _____
MAPS TO CONSTRUCTION _____

STATE OF MONTANA
STATE HIGHWAY COMMISSION
LAND REQUIRED FOR RIGHT OF WAY
LEWIS & CLARK COUNTY
SCALE 1" = 200' MAP APPROVED BY _____

S 2(7) SHT 7 OF 7