PLANS
NOT
TO
SCALE

FED. ROAD DIST. NO	STATE	FED. AID PROJ. NO.	R/W	SHEET No.	TOTAL SHEETS
1	MONT.	S 77 (2)	3077(02)	1	2

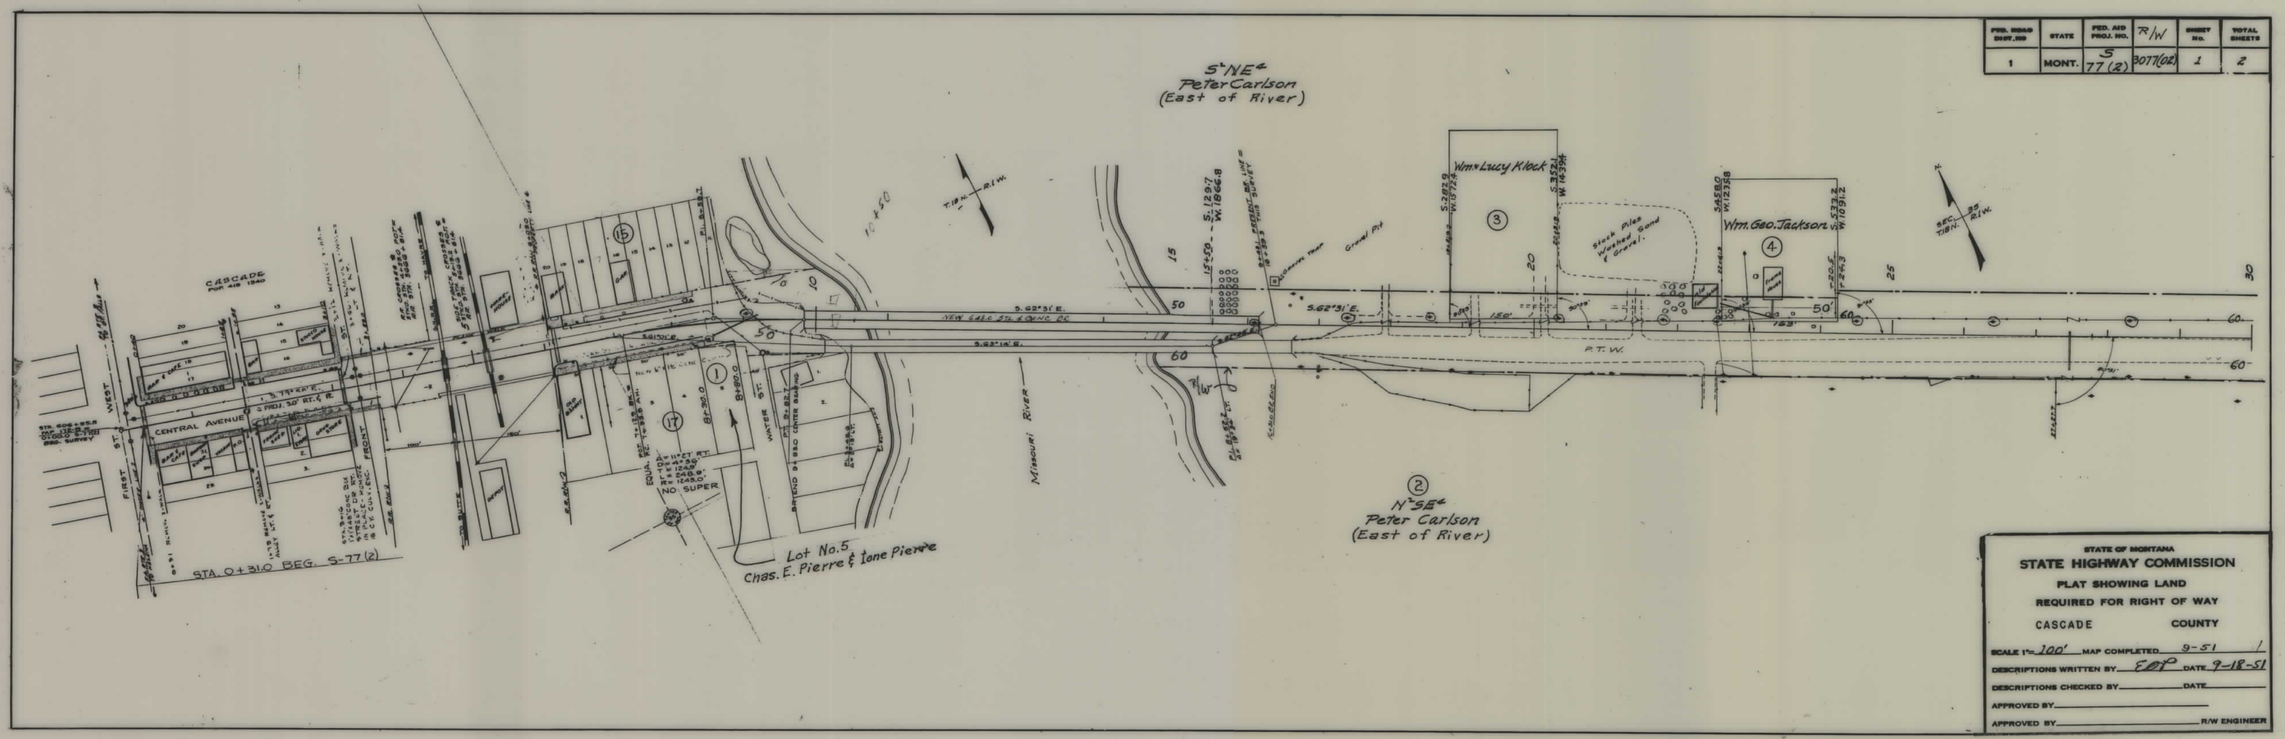

STATE OF MONTANA

STATE HIGHWAY COMMISSION

PLAT SHOWING LAND

REQUIRED FOR RIGHT OF WAY

CASCADE COUNTY

SCALE 1" = 100' MAP COMPLETED 9-51 1

DESCRIPTIONS WRITTEN BY EAP DATE 9-18-51

DESCRIPTIONS CHECKED BY _____ DATE _____

APPROVED BY _____

APPROVED BY _____ R/W ENGINEER

S 77(2) SHT 1 OF 2

FED. ROAD DIST. NO	STATE	FED. AID PROJ. NO.	R/W NO.	SHEET No.	TOTAL SHEETS
8	MONT.	S 77(2)	307702	2	2

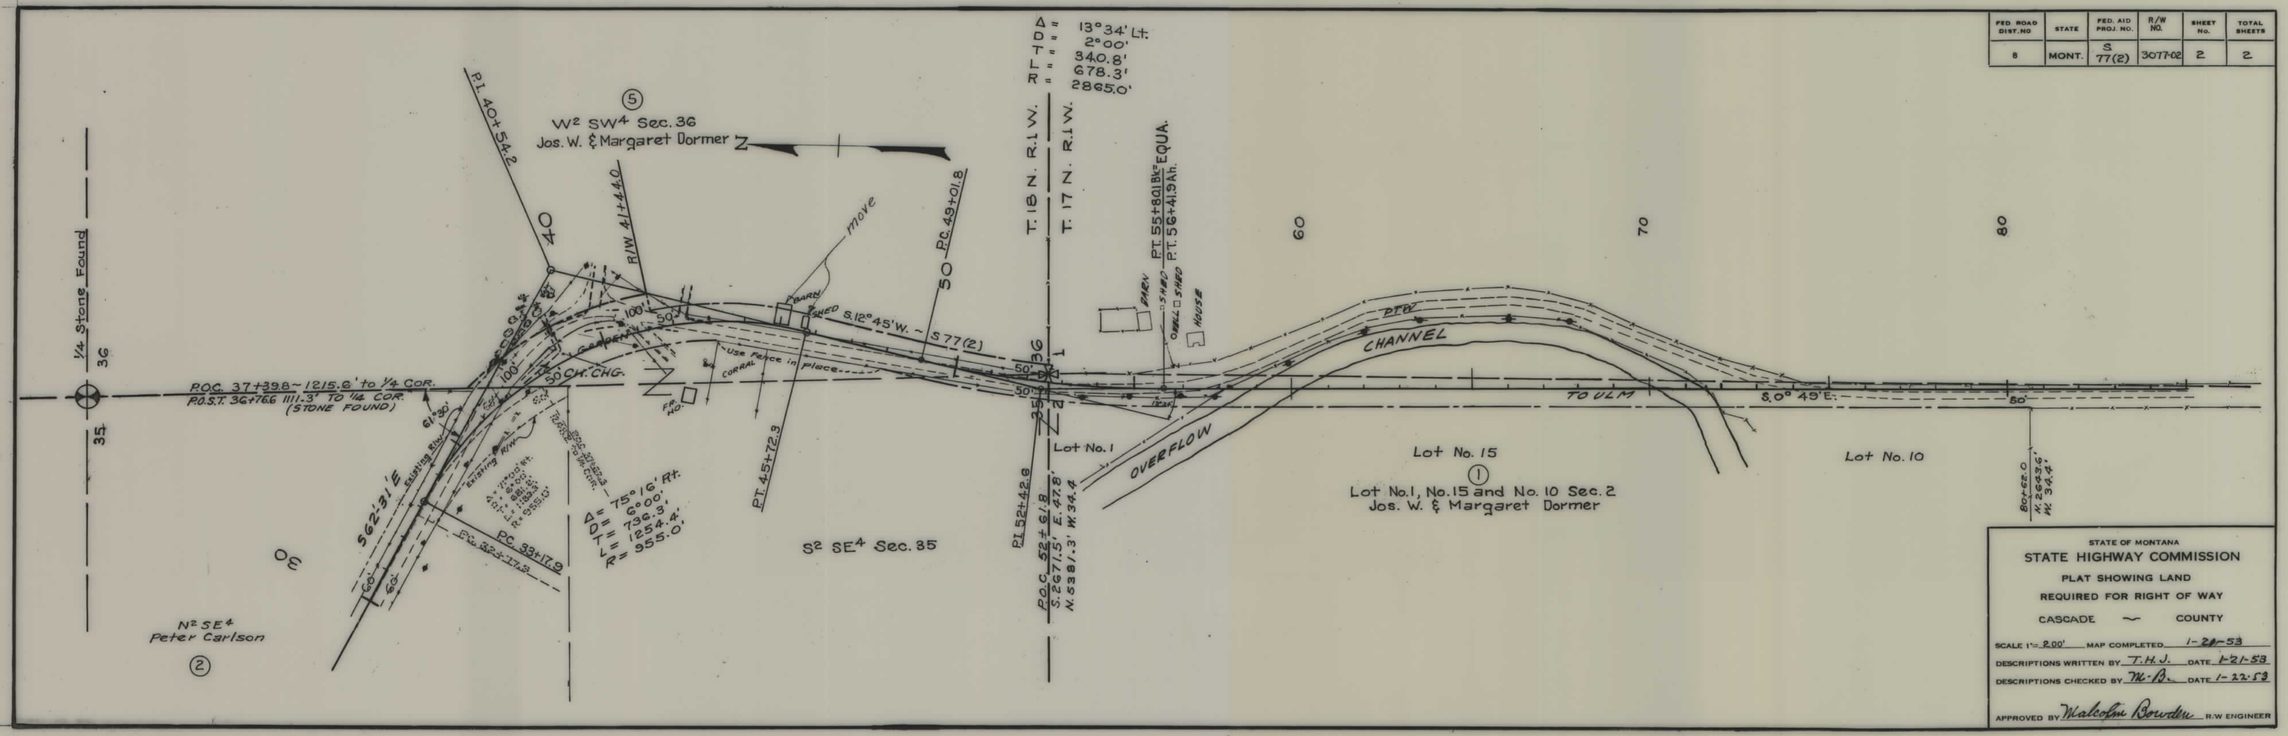

STATE OF MONTANA

STATE HIGHWAY COMMISSION

PLAT SHOWING LAND

REQUIRED FOR RIGHT OF WAY

CASCADE ~ COUNTY

SCALE 1" = 200' MAP COMPLETED 1-22-53

DESCRIPTIONS WRITTEN BY T.H.J. DATE 1-21-53

DESCRIPTIONS CHECKED BY W.B. DATE 1-22-53

APPROVED BY Malcolm Bowden R.W. ENGINEER

S 77(2) SHT 2 OF 2