PLANS
NOT
TO
SCALE

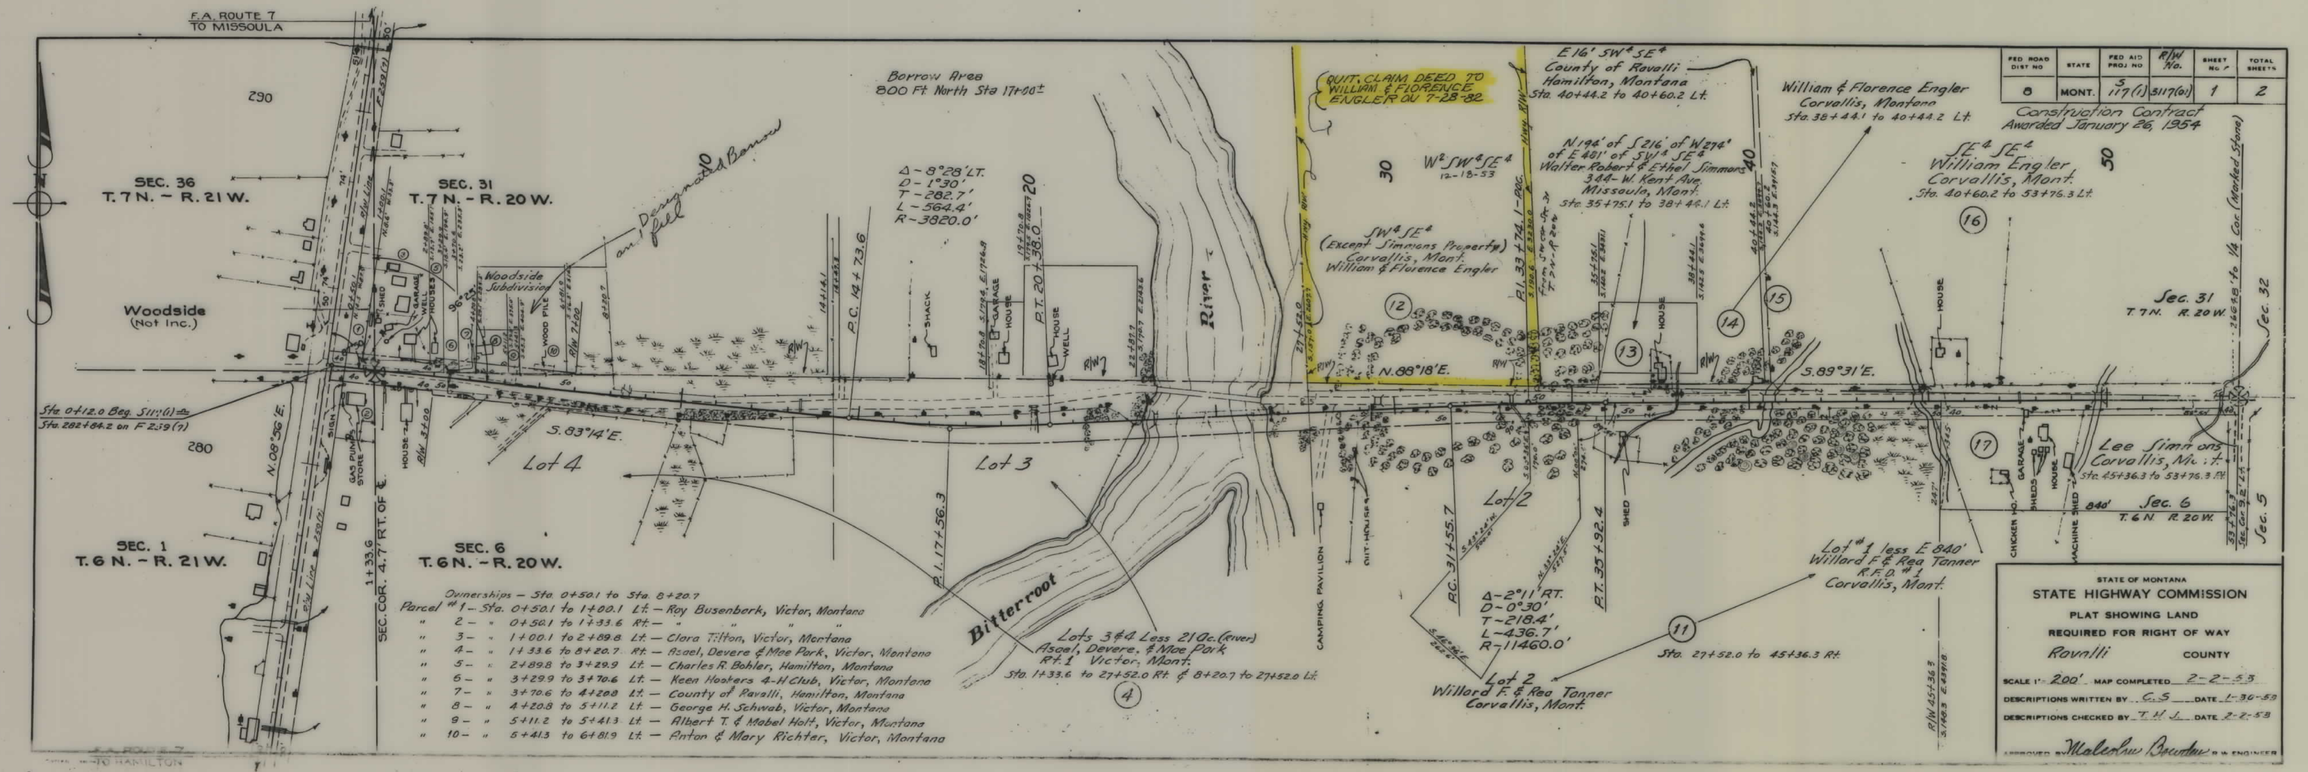

FED. ROAD DIST NO	STATE	FED. AID PROJ. NO	R/W NO.	SHEET NO.	TOTAL SHEETS
8	MONT.	S 117(1)	S117(61)	1	2

S 117(1) SHT 1 OF 2

4

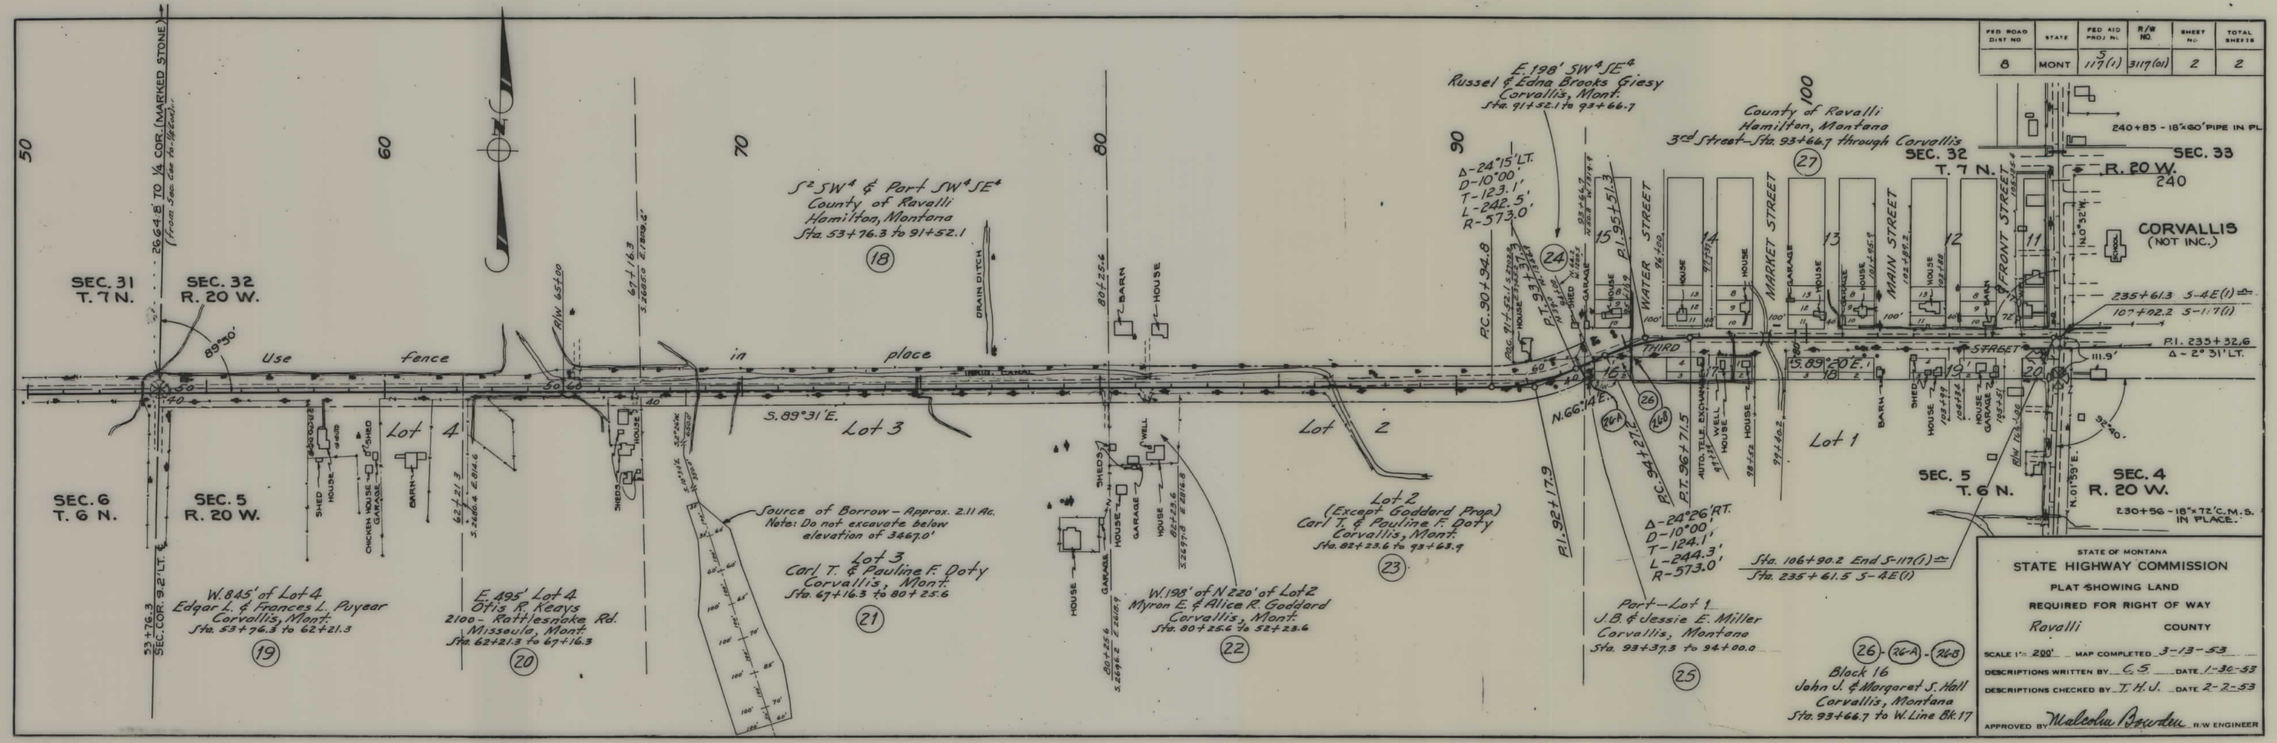
FED ROAD DIST NO. 8
STATE MONT
FED AID PROJ. No. S 117(1)
R/W NO. 3117(01)
SHEET NO. 2
TOTAL SHEETS 2
STATE OF MONTANA
STATE HIGHWAY COMMISSION
PLAT SHOWING LAND
REQUIRED FOR RIGHT OF WAY
Ravalli COUNTY
SCALE 1" = 200' MAP COMPLETED 3-13-53
DESCRIPTIONS WRITTEN BY C.S. DATE 1-30-53
DESCRIPTIONS CHECKED BY T.H.J. DATE 2-2-53
APPROVED BY Walcolm Bourdu R.W. ENGINEER
SEC. 31 T. 7 N.
SEC. 32 R. 20 W.
SEC. 6 T. 6 N.
SEC. 5 R. 20 W.
SEC. 32 T. 7 N.
SEC. 33 R. 20 W.
SEC. 5 T. 6 N.
SEC. 4 R. 20 W.
26,642.8' TO 1/4 COR. (MARKED STONE) (From Sec. Cor. to West)
89°50'
Use fence in place
S.89°31'E.
Lot 4
Lot 3
Lot 2
Lot 1
S½ SW¼ & Part SW¼ SE¼
County of Ravalli
Hamilton, Montana
Sta. 53+76.3 to 91+52.1
(18)
W.845' of Lot 4
Edgar L. & Frances L. Poyear
Corvallis, Mont.
Sta. 53+76.3 to 62+21.3
(19)
E.495' Lot 4
Otis R. Keays
2100 - Rattlesnake Rd.
Missoula, Mont.
Sta. 62+21.3 to 67+16.3
(20)
Source of Borrow - Approx. 2.11 Ac.
Note: Do not excavate below elevation of 3467.0'
Lot 3
Carl T. & Pauline F. Doty
Corvallis, Mont.
Sta. 67+16.3 to 80+25.6
(21)
W.198' of N 220' of Lot 2
Myron E. & Alice R. Goddard
Corvallis, Mont.
Sta. 80+25.6 to 82+23.6
(22)
Lot 2
(Except Goddard Prop.)
Carl T. & Pauline F. Doty
Corvallis, Mont.
Sta. 82+23.6 to 93+63.9
(23)
E.198' SW¼ SE¼
Russel & Edna Brooks Giesy
Corvallis, Mont.
Sta. 91+52.1 to 94+66.7
(24)
Δ-24°15' LT.
D-10°00'
T-123.1'
L-242.5'
R-573.0'
Δ-24°26' RT.
D-10°00'
T-124.1'
L-244.3'
R-573.0'
Part-Lot 1
J.B. & Jessie E. Miller
Corvallis, Montana
Sta. 93+37.3 to 94+00.0
(25)
County of Ravalli
Hamilton, Montana
3rd Street - Sta. 93+66.7 through Corvallis
(27)
Block 16
John J. & Margaret S. Hall
Corvallis, Montana
Sta. 93+66.7 to W. Line Blk. 17
(26) (26-A) (26-B)
WATER STREET
MARKET STREET
MAIN STREET
FRONT STREET
THIRD STREET
CORVALLIS (NOT INC.)
240+85 - 18"x60' PIPE IN PL.
235+61.3 S-4E(1)
107+02.2 S-117(1)
P.I. 235+32.6
Δ - 2° 31' LT.
230+56 - 18"x72' C.M.S. IN PLACE
Sta. 106+90.2 End S-117(1)
Sta. 235+61.5 S-4E(1)
P.C. 90+94.8
P.T. 96+71.5
P.I. 96+17.9
N.66°14'E.
S.89°50'E.
N.0°32'W.
N.0°59'E.
33+76.3 SEC. COR. 9.2' LT.
DRAIN DITCH
BARN
HOUSE
SHED
GARAGE
WELL
SCHOOL
S 117(1) SHT 2 OF 2
4