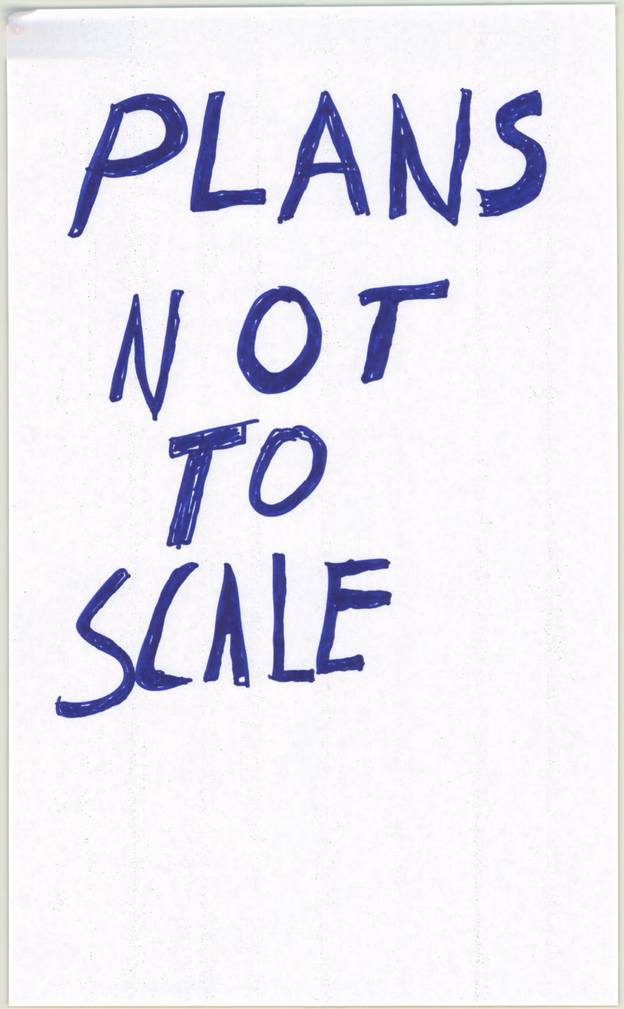
PLANS
NOT
TO
SCALE

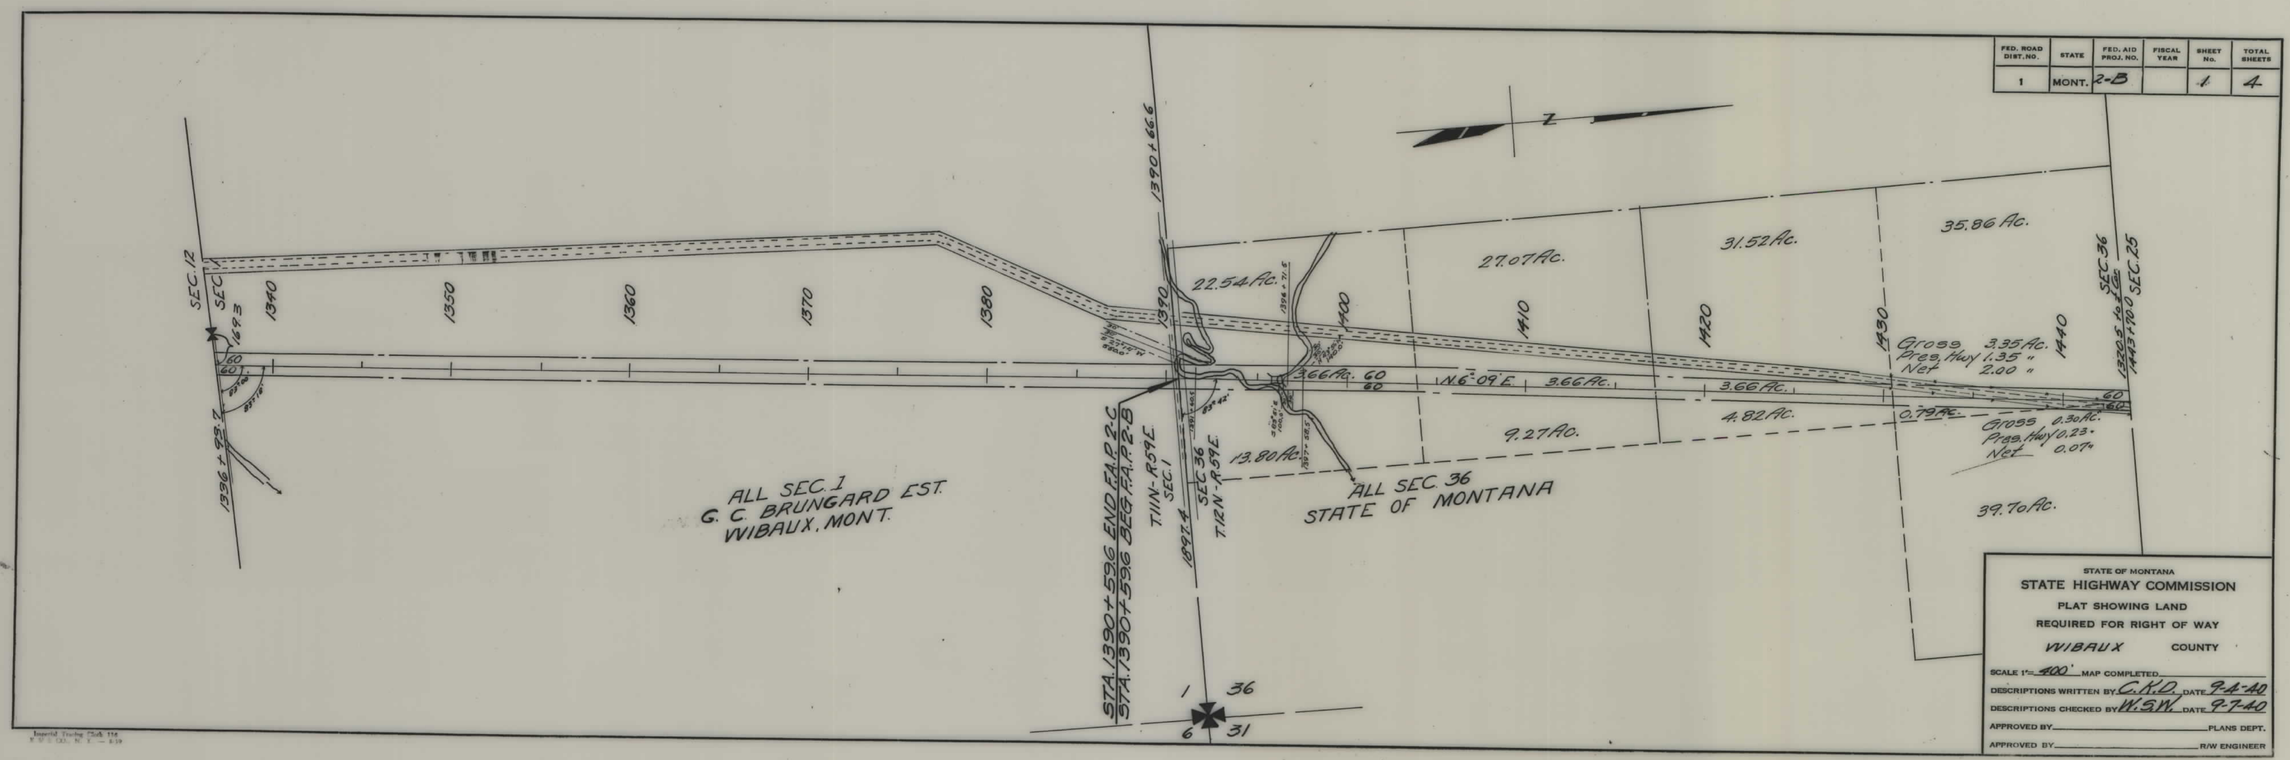

FED. ROAD DIST. NO.	STATE	FED. AID PROJ. NO.	FISCAL YEAR	SHEET No.	TOTAL SHEETS
1	MONT.	2-B		1	4

STATE OF MONTANA

STATE HIGHWAY COMMISSION

PLAT SHOWING LAND

REQUIRED FOR RIGHT OF WAY

WIBAUX COUNTY

SCALE 1"= 400' MAP COMPLETED

DESCRIPTIONS WRITTEN BY C.K.D. DATE 9-4-40

DESCRIPTIONS CHECKED BY W.S.W. DATE 9-7-40

APPROVED BY _____ PLANS DEPT.

APPROVED BY _____ R/W ENGINEER

Imperial Tracing Cloth 114
R. P. I. CO., No. Y — 8/39

FHP 2B SHT 1 OF 4

FED. ROAD DIST. NO.	STATE	FED. AID PROJ. NO.	FISCAL YEAR	SHEET No.	TOTAL SHEETS
1	MONT.	28		2	4

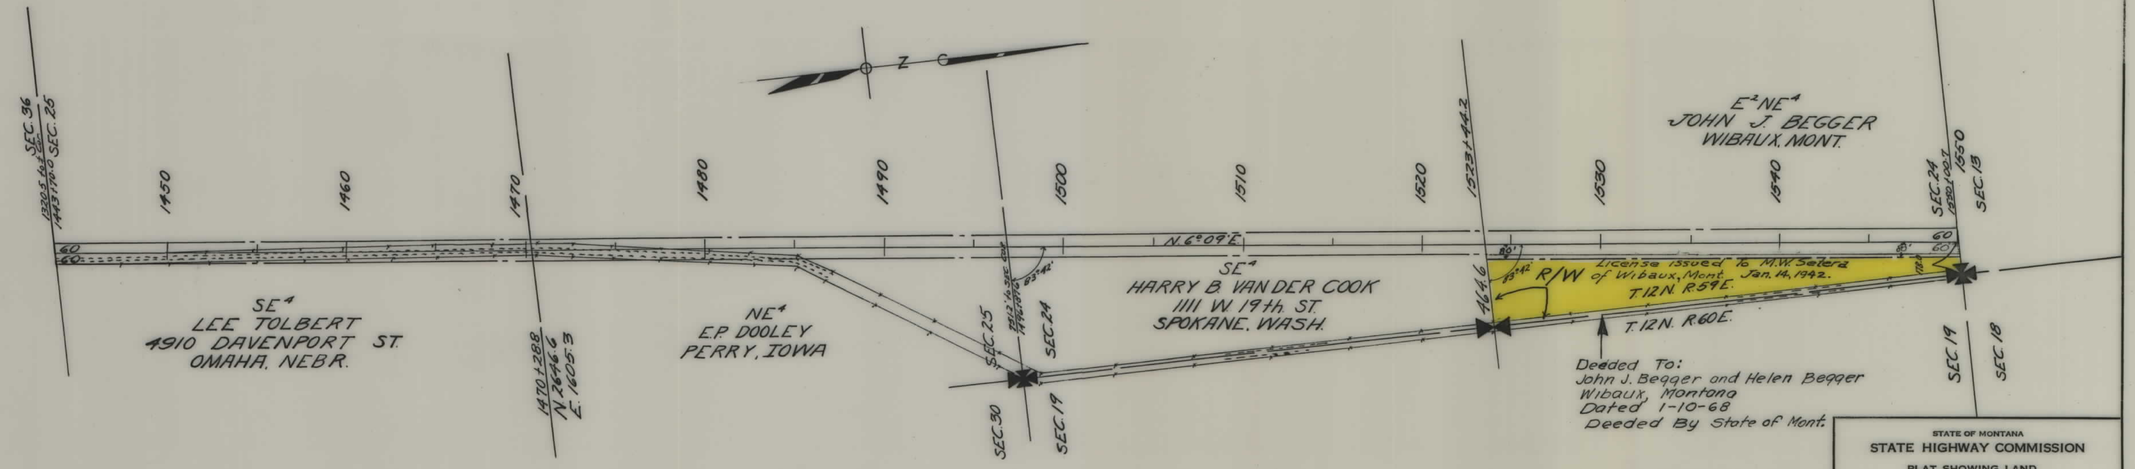

STATE OF MONTANA
STATE HIGHWAY COMMISSION
PLAT SHOWING LAND
REQUIRED FOR RIGHT OF WAY
WIBAUX COUNTY

SCALE 1"= 400' MAP COMPLETED
DESCRIPTIONS WRITTEN BY C.K.D. DATE 9-6-70
DESCRIPTIONS CHECKED BY W.S.W. DATE 9-7-70
APPROVED BY PLANS DEPT.
APPROVED BY R/W ENGINEER

Imperial Tracing Cloth 114
K. & E. CO., N. Y. — 839

FHP 2B SHT 2 OF 4

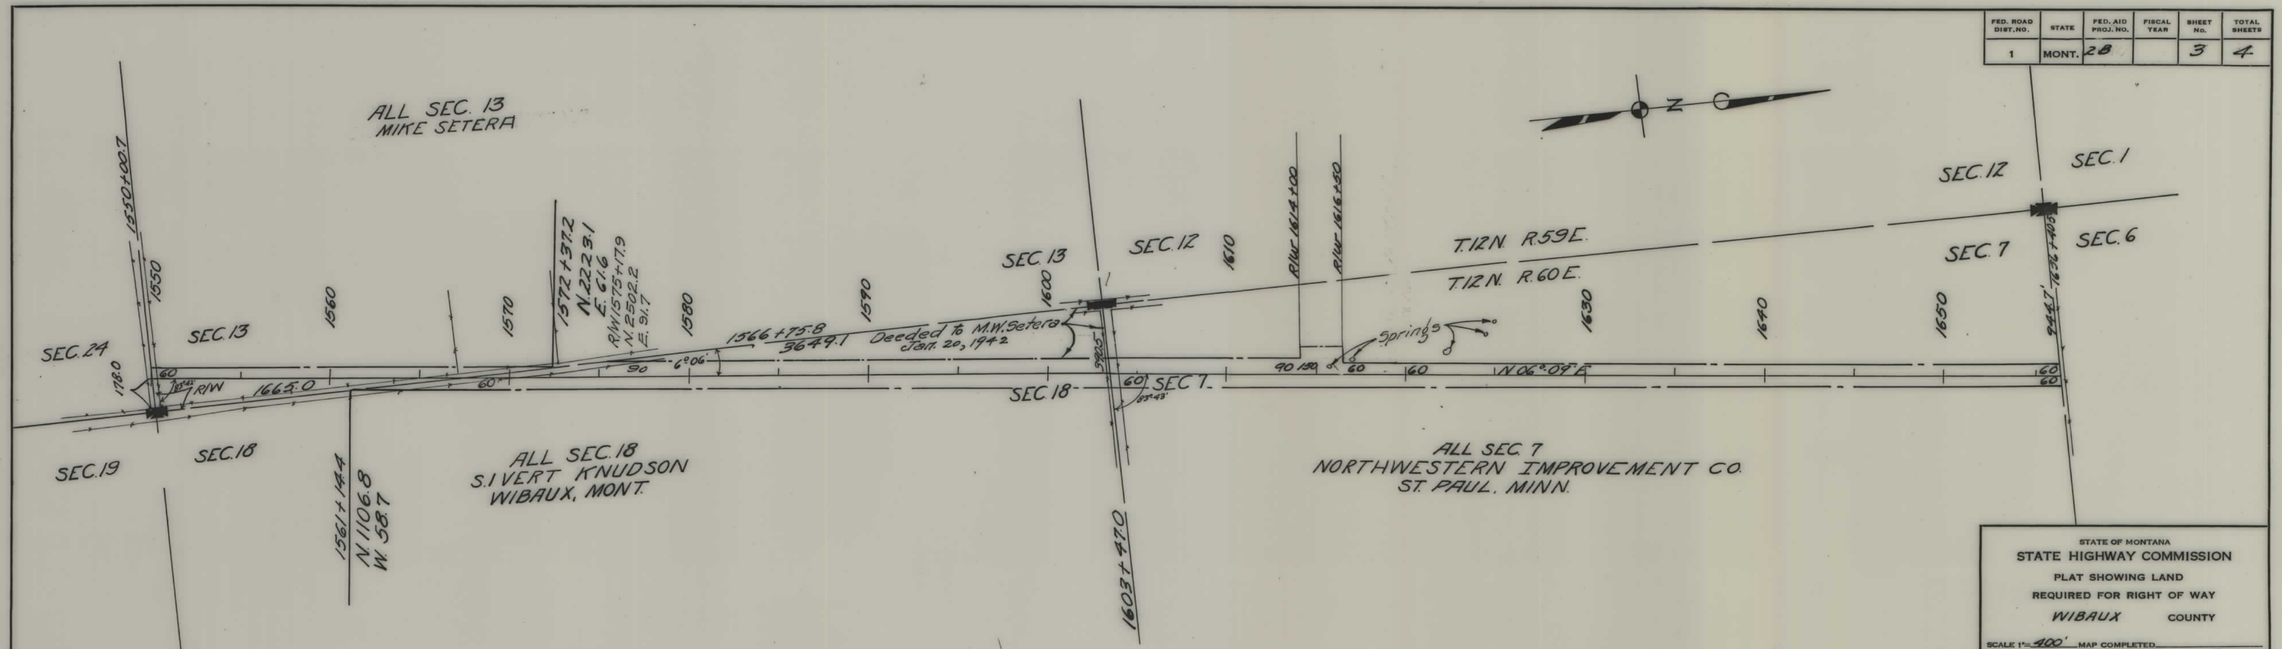

FED. ROAD DIST. NO.	STATE	FED. AID PROJ. NO.	FISCAL YEAR	SHEET No.	TOTAL SHEETS
1	MONT.	28		3	4

STATE OF MONTANA

STATE HIGHWAY COMMISSION

PLAT SHOWING LAND
REQUIRED FOR RIGHT OF WAY

WIBAUX COUNTY

SCALE 1"= 400' MAP COMPLETED

DESCRIPTIONS WRITTEN BY C.K.D. DATE 9-4-40

DESCRIPTIONS CHECKED BY W.S.W. DATE 9-7-40

APPROVED BY _____ PLANS DEPT.

APPROVED BY _____ R/W ENGINEER

Imprint Tracing Cloth 114
K & E CO., N. Y. — 8-39

FHP 2B SHT 3 OF 4

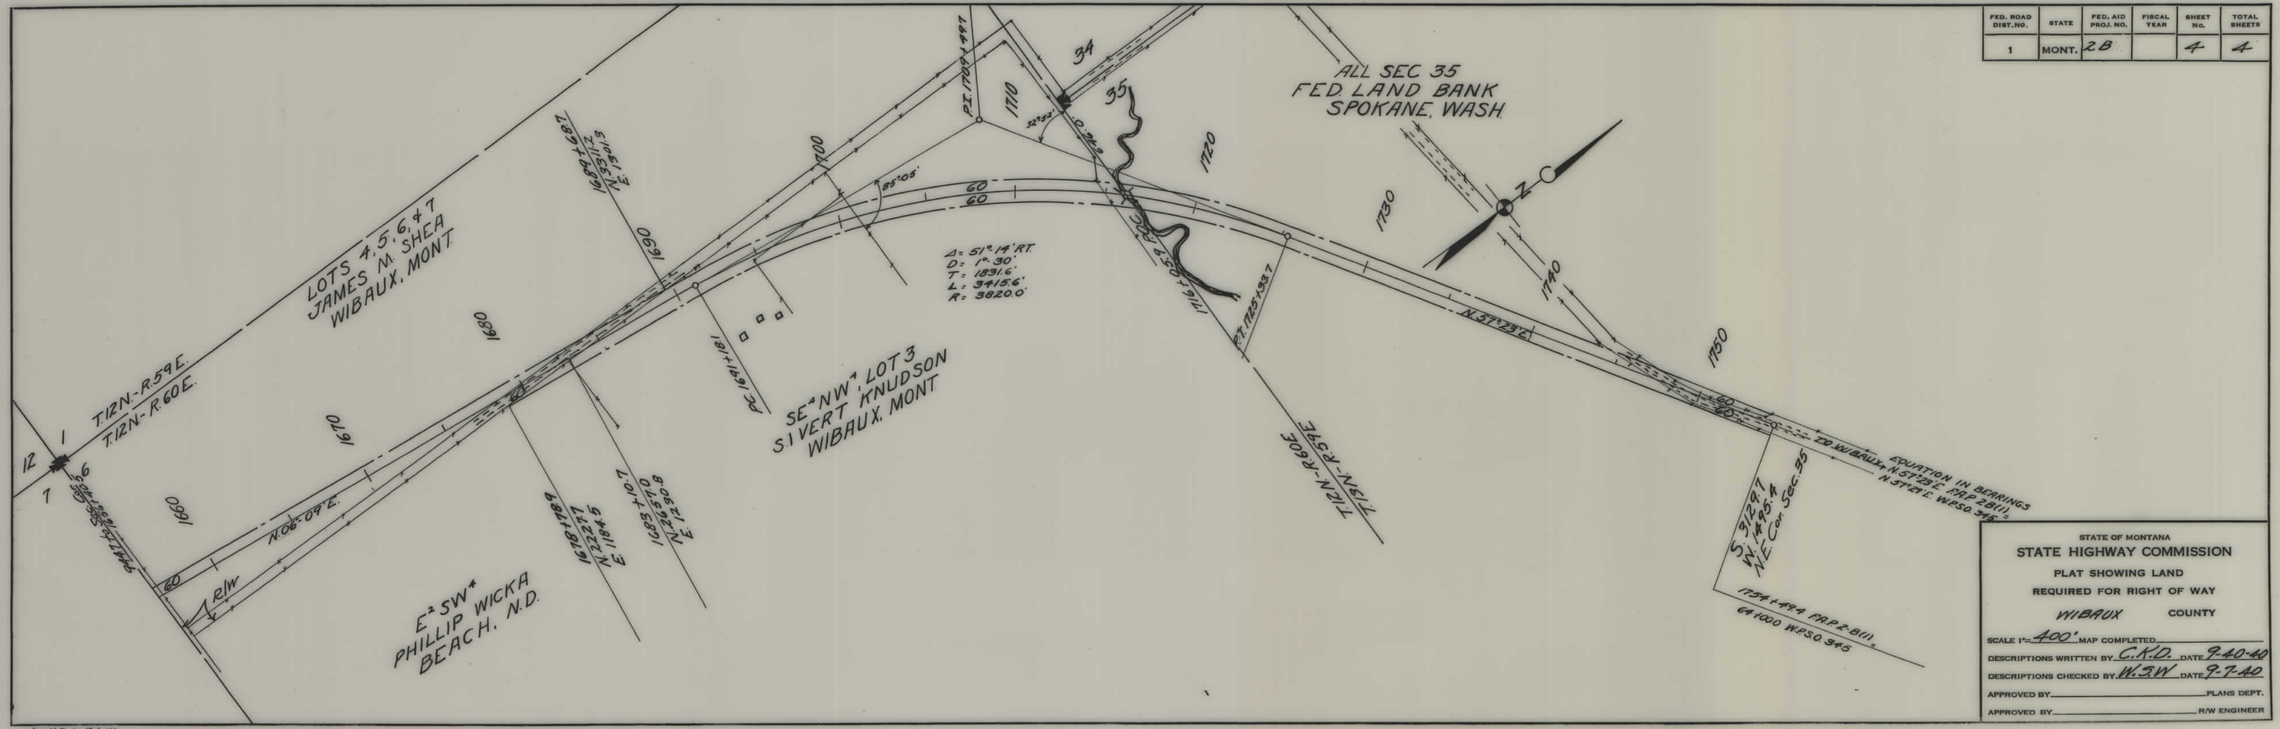

FED. ROAD DIST. NO.	STATE	FED. AID PROJ. NO.	FISCAL YEAR	SHEET No.	TOTAL SHEETS
1	MONT.	28		4	4

STATE OF MONTANA

STATE HIGHWAY COMMISSION

PLAT SHOWING LAND

REQUIRED FOR RIGHT OF WAY

WIBAUX COUNTY

SCALE 1"= 400' MAP COMPLETED

DESCRIPTIONS WRITTEN BY C.K.D. DATE 9-10-40

DESCRIPTIONS CHECKED BY W.J.W. DATE 9-7-40

APPROVED BY _____ PLANS DEPT.

APPROVED BY _____ R/W ENGINEER

Imperial Tracing Cloth 116
K & E Co., N. Y. 8-39

FHP 2B SHT 4 OF 4