PLANS
NOT
TO
SCALE

FED. ROAD DIST. NO.	STATE	FED. AID PROJ. NO.	FISCAL YEAR	SHEET No.	TOTAL SHEETS
1	MONT.	F.A.S. 7-B		1	2

T.29N R.21W

Mark O. and Zeruah Kaufman
Rte 1
Kalispell, Mont.

Jacob and Sena Tibke
Rte 1, Kalispell, Mont.

Charles H. & Minnie Pappe
Columbia Falls, Mont.

Patent to: E.J. Crum 11/2/1950
William and Helen Cusick
Kalispell, Mont.

T.W. and W.G. Elliot Trustees
Kalispell, Mont.

Harvey Mach. Co. Inc.
12/12/1951

QUIT CLAIM DEED TO
GAYLON F OWENS
DOC. NO. 199917608060
6/24/99

Sold to Conrad Casualty Company
Kalispell, Montana
12-9-50

Barrow Pit
890.0

STA. 119+98.9 END F.A.S. 7-A
STA. 119+98.9 BEG. F.A.S. 7-B

Δ=18°21'R
D=4°
T=231.4
L=458.8
R=1432.5

SEC. 33 SEC. 28

STATE OF MONTANA
STATE HIGHWAY COMMISSION
PLAT SHOWING LAND
REQUIRED FOR RIGHT OF WAY
FLATHEAD COUNTY

SCALE 1"= 400 MAP COMPLETED
DESCRIPTIONS WRITTEN BY E.A.D. DATE 3-16-39
DESCRIPTIONS CHECKED BY C.K.D. DATE "
APPROVED BY PLANS DEPT.
APPROVED BY R/W ENGINEER

FAS 7B SHT 1 OF 2

FED. ROAD DIST. NO.	STATE	FED. AID PROJ. NO.	FISCAL YEAR	SHEET No.	TOTAL SHEETS
1	MONT.	F.A.S. 7-B		2	2

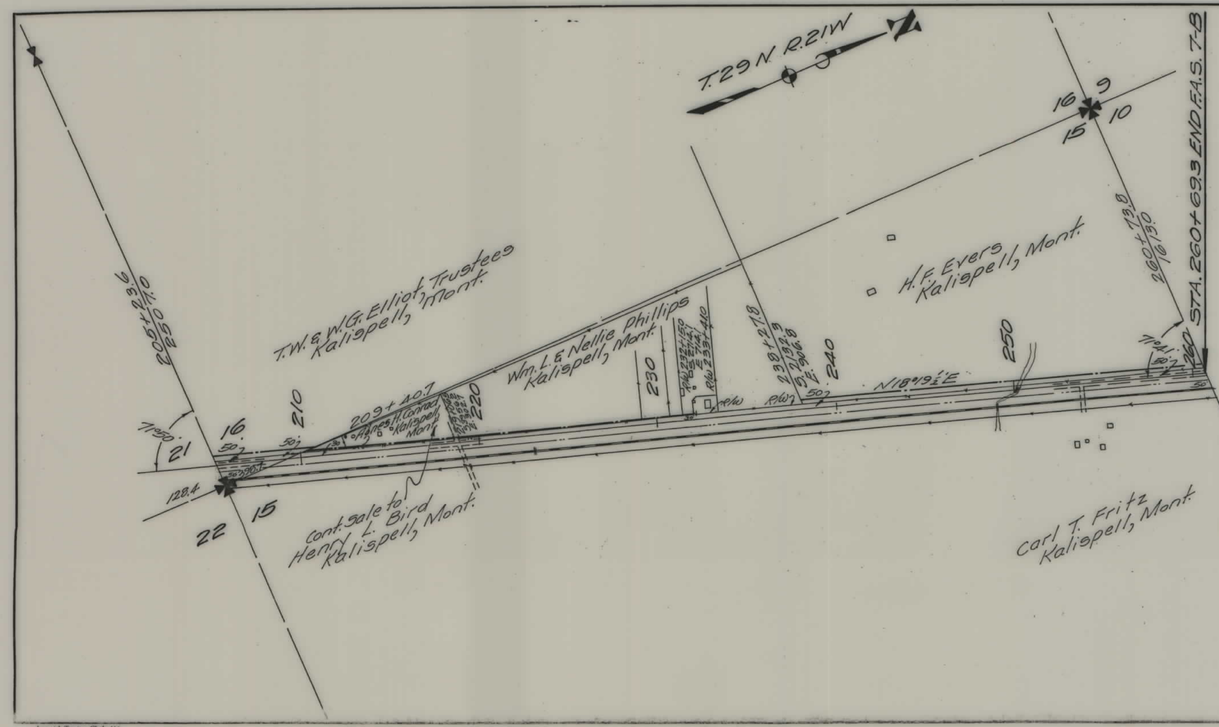

STATE OF MONTANA

STATE HIGHWAY COMMISSION

PLAT SHOWING LAND

REQUIRED FOR RIGHT OF WAY

FLATHEAD COUNTY

SCALE 1" = 400' MAP COMPLETED _____

DESCRIPTIONS WRITTEN BY E.A.D. DATE 3-17-39

DESCRIPTIONS CHECKED BY C.K.D. DATE 11

APPROVED BY _____ PLANS DEPT.

APPROVED BY _____ R/W ENGINEER

Imperial Tracing Cloth 114
— E. W. E. CO., N. Y. —

FAS 7B SHT 2 OF 2

5