PLANS
NOT
TO
SCALE

FED. ROAD DIST. NO.	STATE	FED. AID PROJ. NO.	FISCAL YEAR	SHEET No.	TOTAL SHEETS
1	MONT.	FHP 8-02, F1		1	2

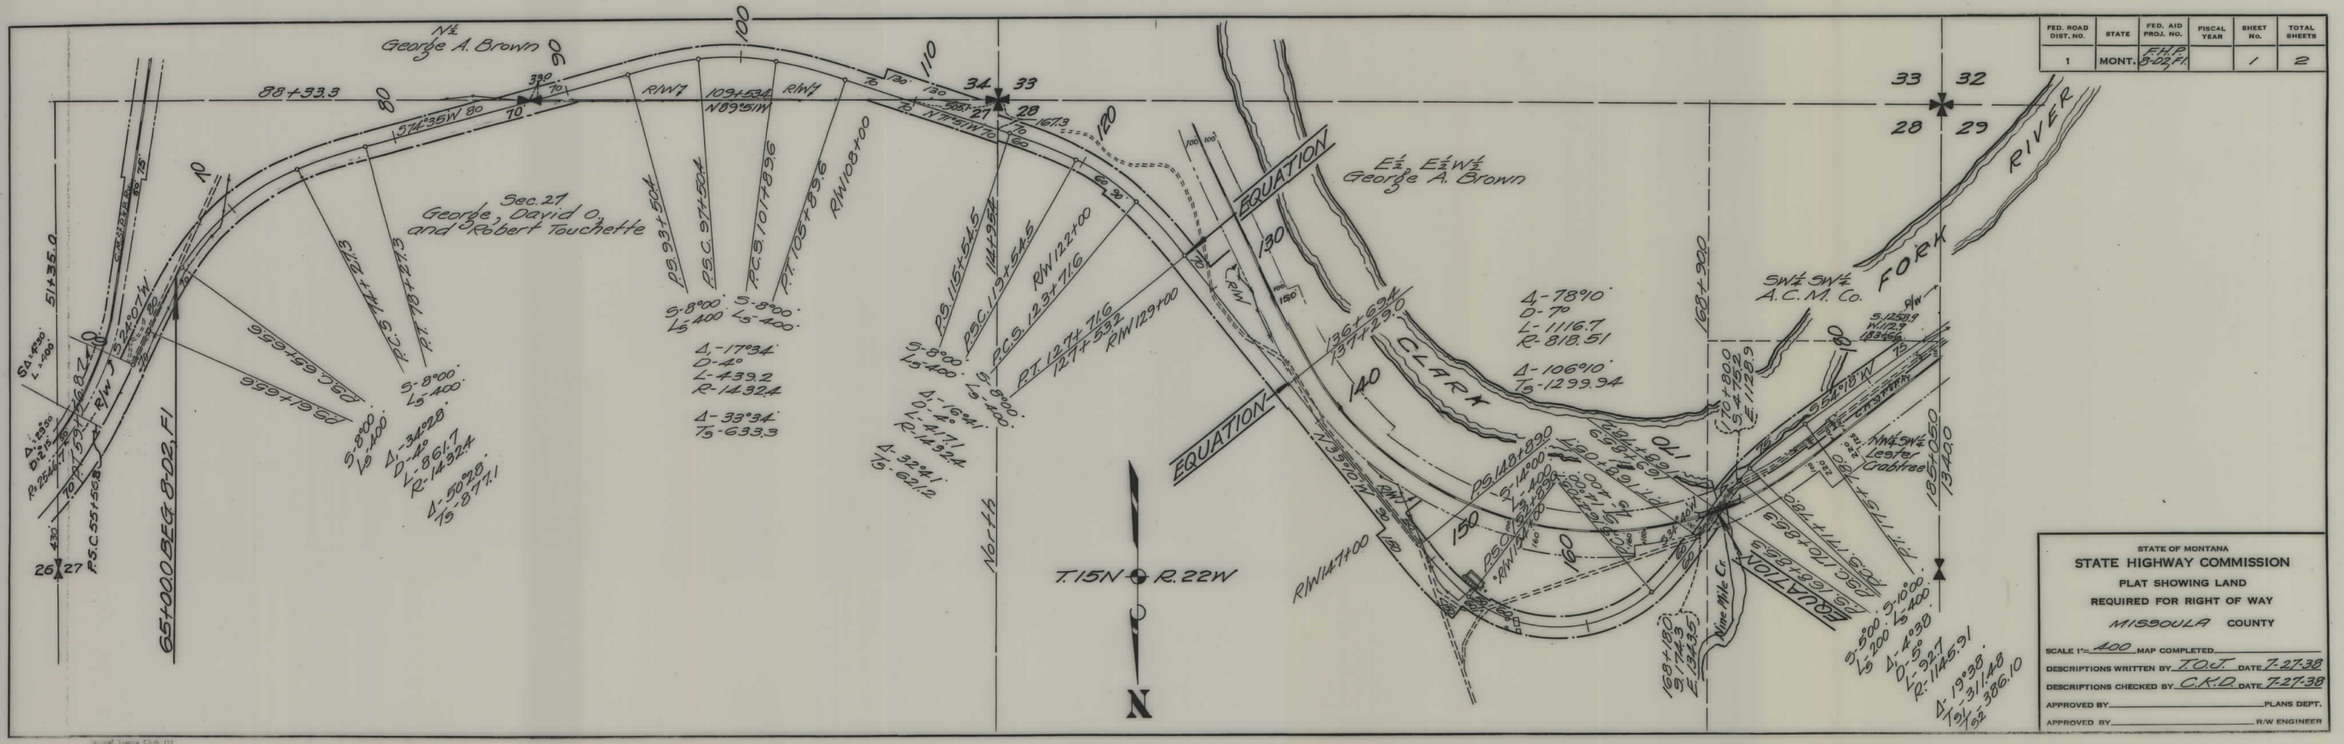

STATE OF MONTANA

STATE HIGHWAY COMMISSION

PLAT SHOWING LAND REQUIRED FOR RIGHT OF WAY

MISSOULA COUNTY

SCALE 1" = 400 MAP COMPLETED _____

DESCRIPTIONS WRITTEN BY TOJ DATE 7-27-38

DESCRIPTIONS CHECKED BY C.K.D. DATE 7-27-38

APPROVED BY _____ PLANS DEPT.

APPROVED BY _____ R/W ENGINEER

— E. V. E. CO., N. Y. —

FHP 8 D2, F1 SHT 1 OF 2

5

FED. ROAD DIST. NO.	STATE	FED. AID PROJ. NO.	FISCAL YEAR	SHEET No.	TOTAL SHEETS
1	MONT.	F.H.P. 8-D2,F1		2	2

STATE OF MONTANA
STATE HIGHWAY COMMISSION
PLAT SHOWING LAND
REQUIRED FOR RIGHT OF WAY
MISSOULA COUNTY

SCALE 1"= 400' MAP COMPLETED ____
DESCRIPTIONS WRITTEN BY T.O.J. DATE 7-27-38
DESCRIPTIONS CHECKED BY C.K.D. DATE 7-27-38
APPROVED BY ____ PLANS DEPT.
APPROVED BY ____ R/W ENGINEER

Imperial Tracing Cloth 110
— K. & E. CO., N. Y. —