PLANS
NOT
TO
SCALE

FED. ROAD DIST NO	STATE	FED. AID PROJ. NO.	R/W NO.	SHEET No.	TOTAL SHEETS
8	MONT	F 10(2) F6 10(2)	6010-05	1	1

Construction Contract Awarded Aug. 27, 1953

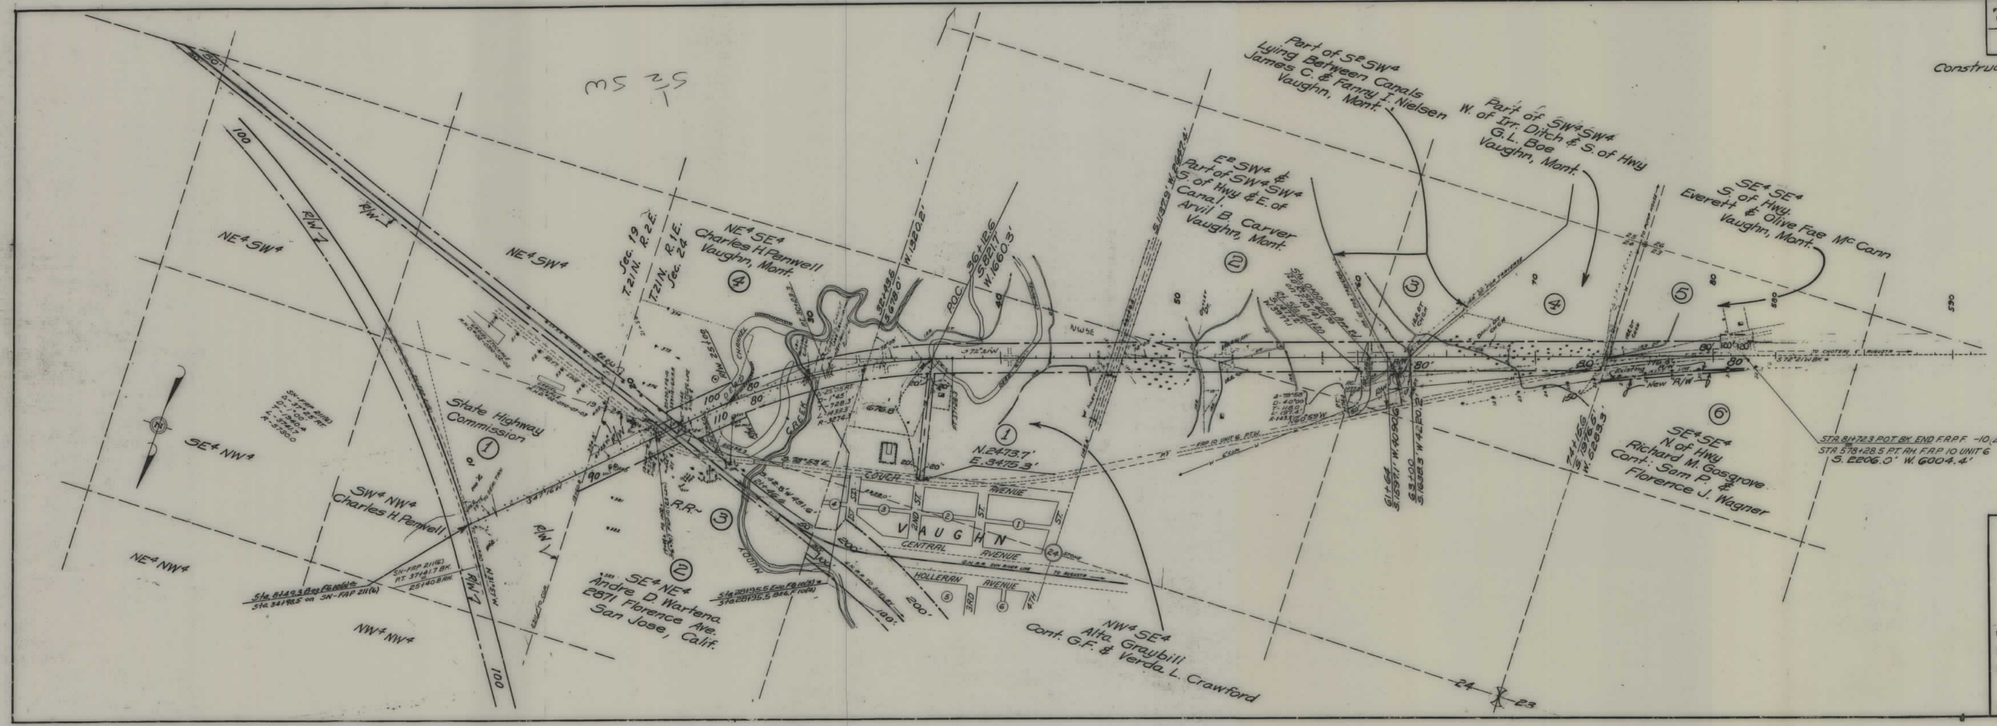

STATE OF MONTANA

STATE HIGHWAY COMMISSION

PLAT SHOWING LAND REQUIRED FOR RIGHT OF WAY

Cascade COUNTY

SCALE 1" = 400' MAP COMPLETED 12-24-52

DESCRIPTIONS WRITTEN BY T.H.J. DATE 1-2-53

DESCRIPTIONS CHECKED BY L.B. DATE 1-5-53

APPROVED BY Malcolm Bowden R/W ENGINEER

F 10(4) & F6 10(5) SHT 1 OF 1