PLANS
NOT
TO
SCALE

STATE	PROJECT NUMBER	SHEET NO.
MONTANA	STPHS 5-2(47)125	1

NORTH OF ARLEE

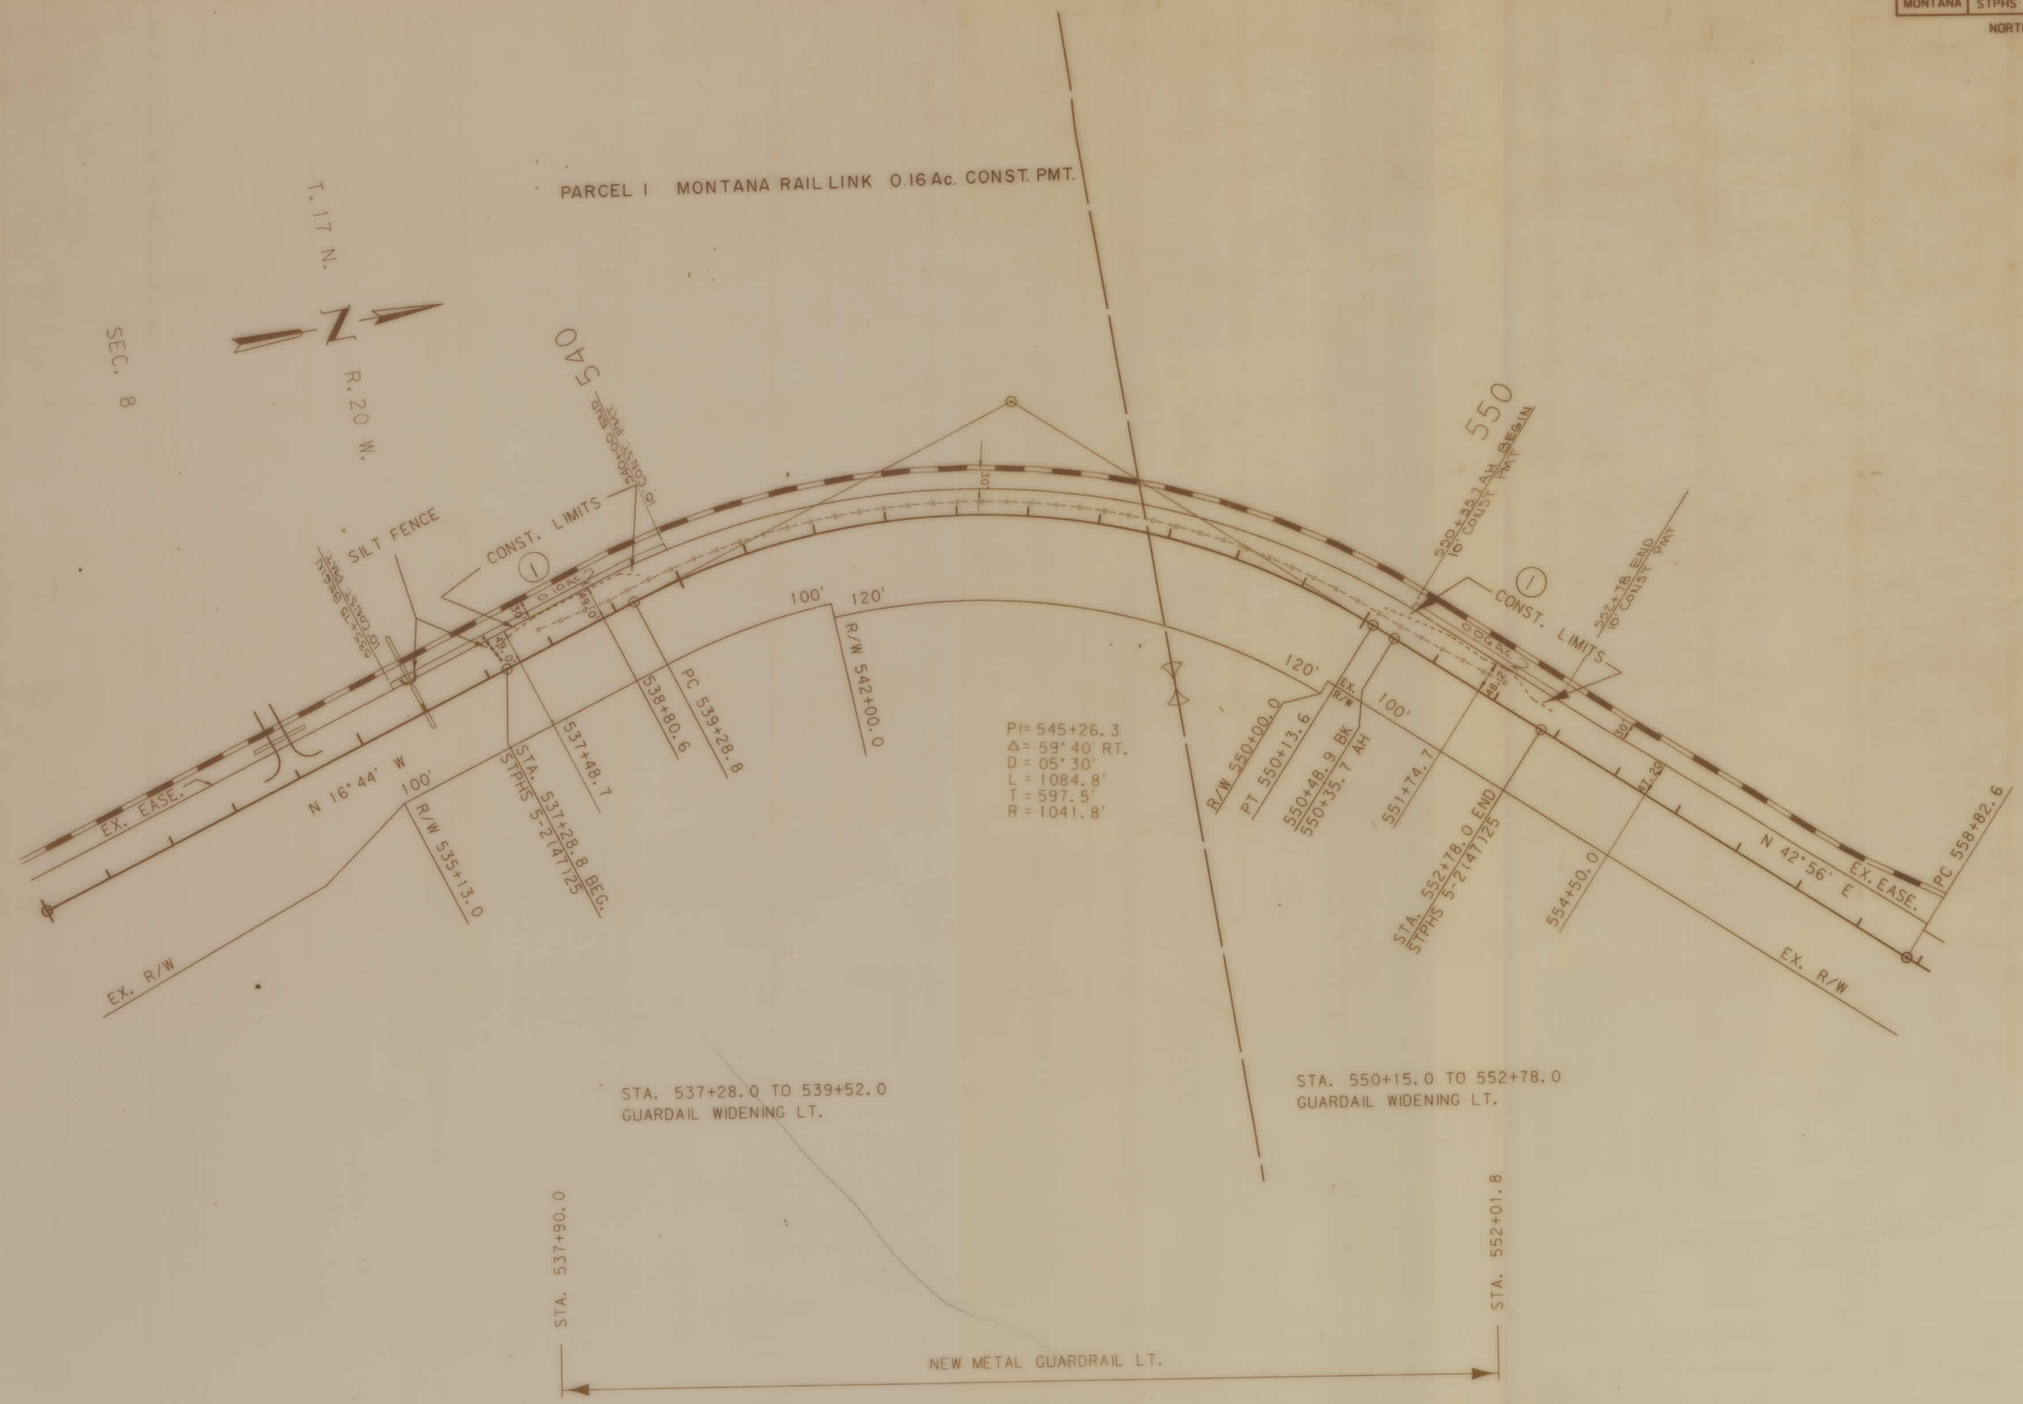

AUTHORIZED BY STATE 1/12/93

RWPLAN

MONTANA DEPARTMENT OF TRANSPORTATION

3	6	9	MONTANA CADD
2	5	8	
	4	7	rwplan38. 1212104dl. dgn.2

05-JAN-1993 10:27 RWPLAN