PLANS
NOT
TO
SCALE

FED. ROAD DIST. NO.	STATE	FED. AID PROJ. NO.	FISCAL YEAR	SHEET No.	TOTAL SHEETS
1	MONT.	F.A.S. 14-B		1	1

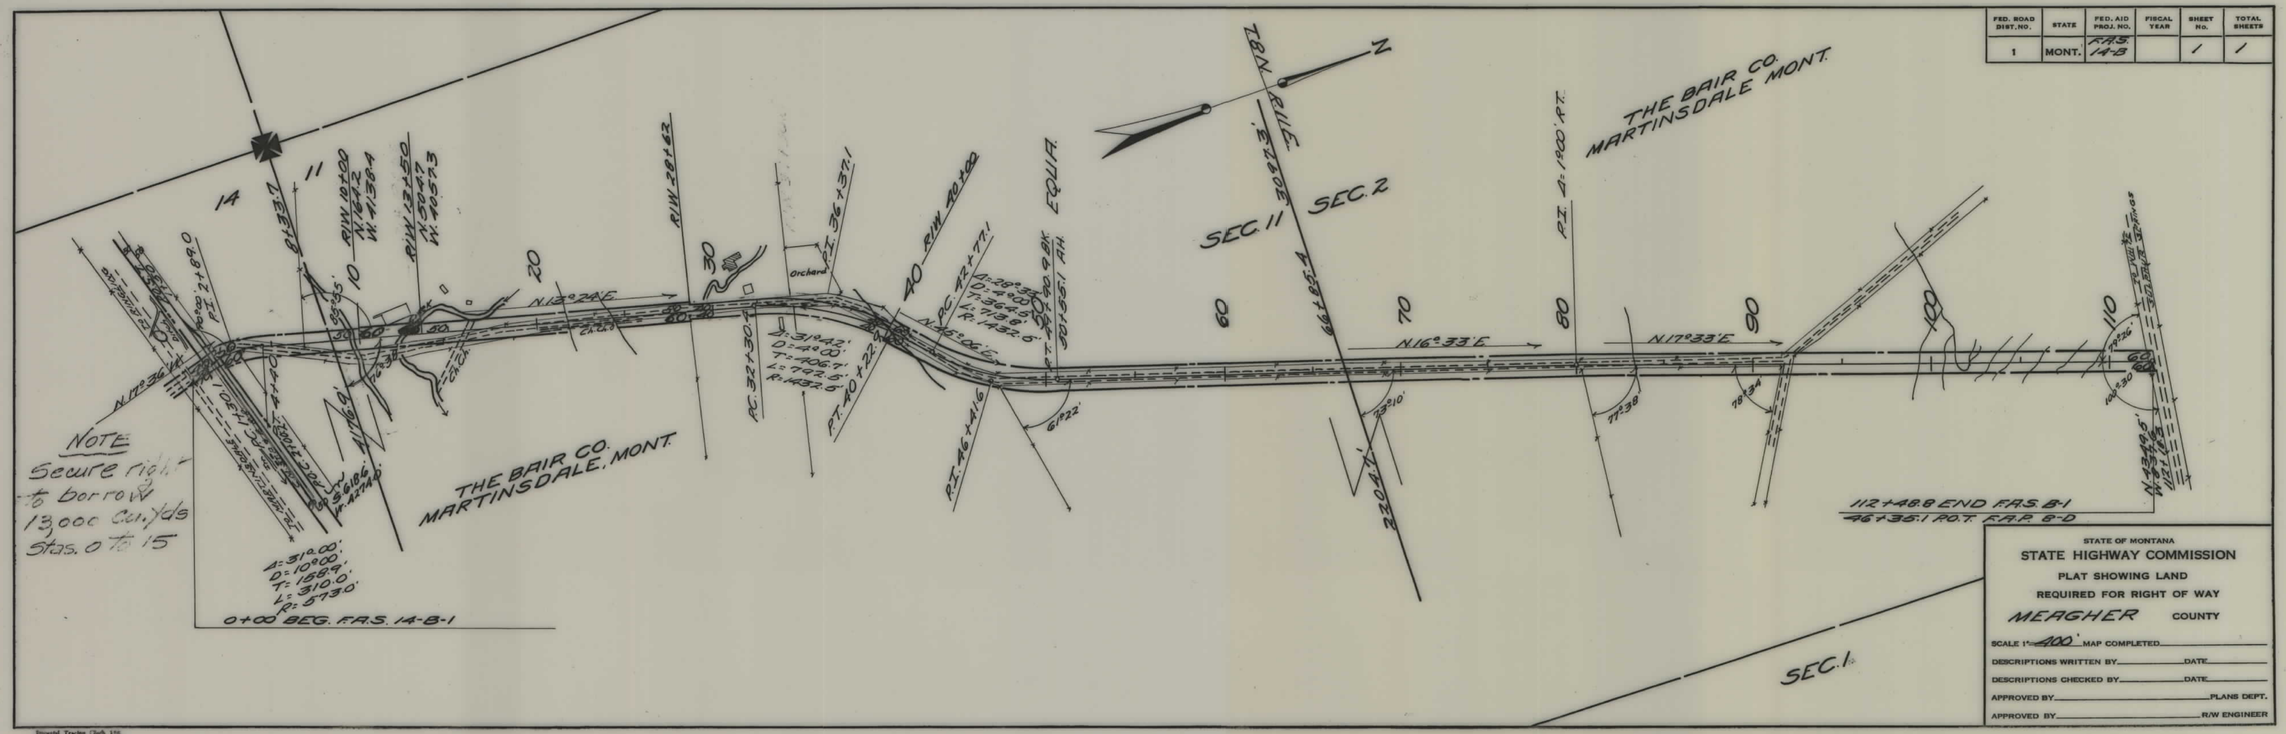

Engineer Tracing Cloth 170
K & E CO., N. Y. — 9-59

FAS 14 B SHT 1 OF 1