PLANS
NOT
TO
SCALE

		F.H.P.	R/W		
		13-C2-D1	90.13	1	2

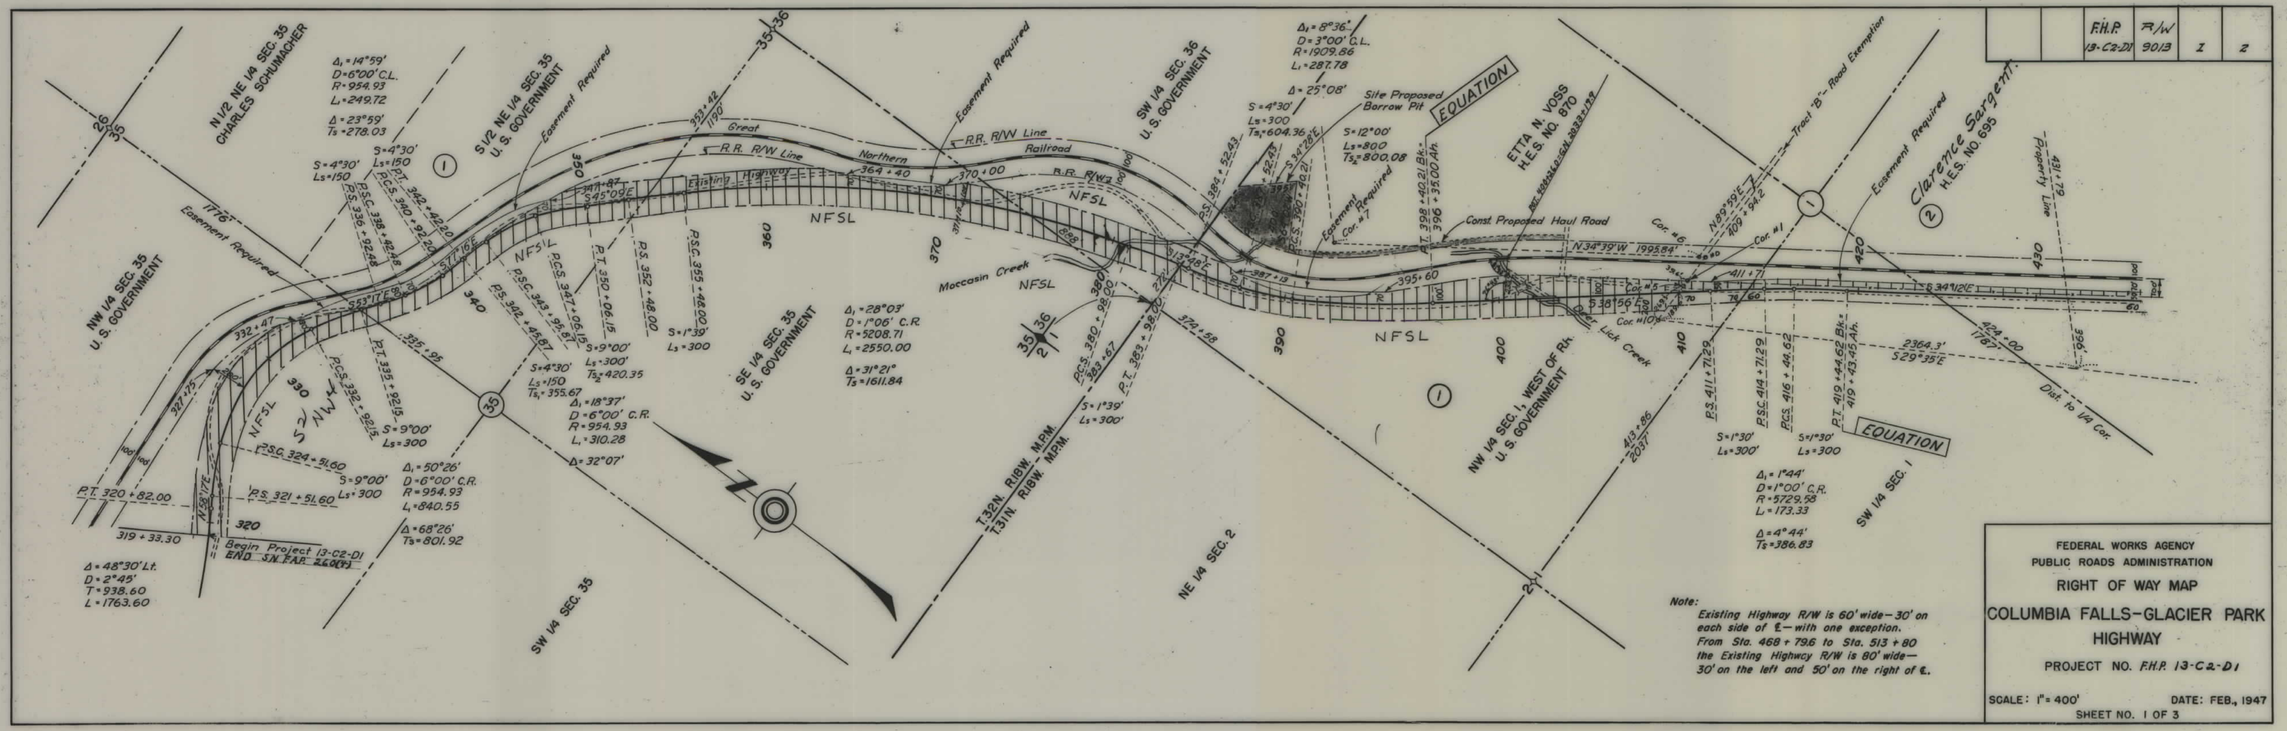

FEDERAL WORKS AGENCY
PUBLIC ROADS ADMINISTRATION

RIGHT OF WAY MAP

COLUMBIA FALLS-GLACIER PARK HIGHWAY

PROJECT NO. F.H.P. 13-C2-D1

SCALE: 1" = 400' DATE: FEB., 1947

SHEET NO. 1 OF 3

FHP 13 C2, D1 SHT 1 OF 2

		F.H.P.	R/W		
		13-C2.D1	9013	2	2

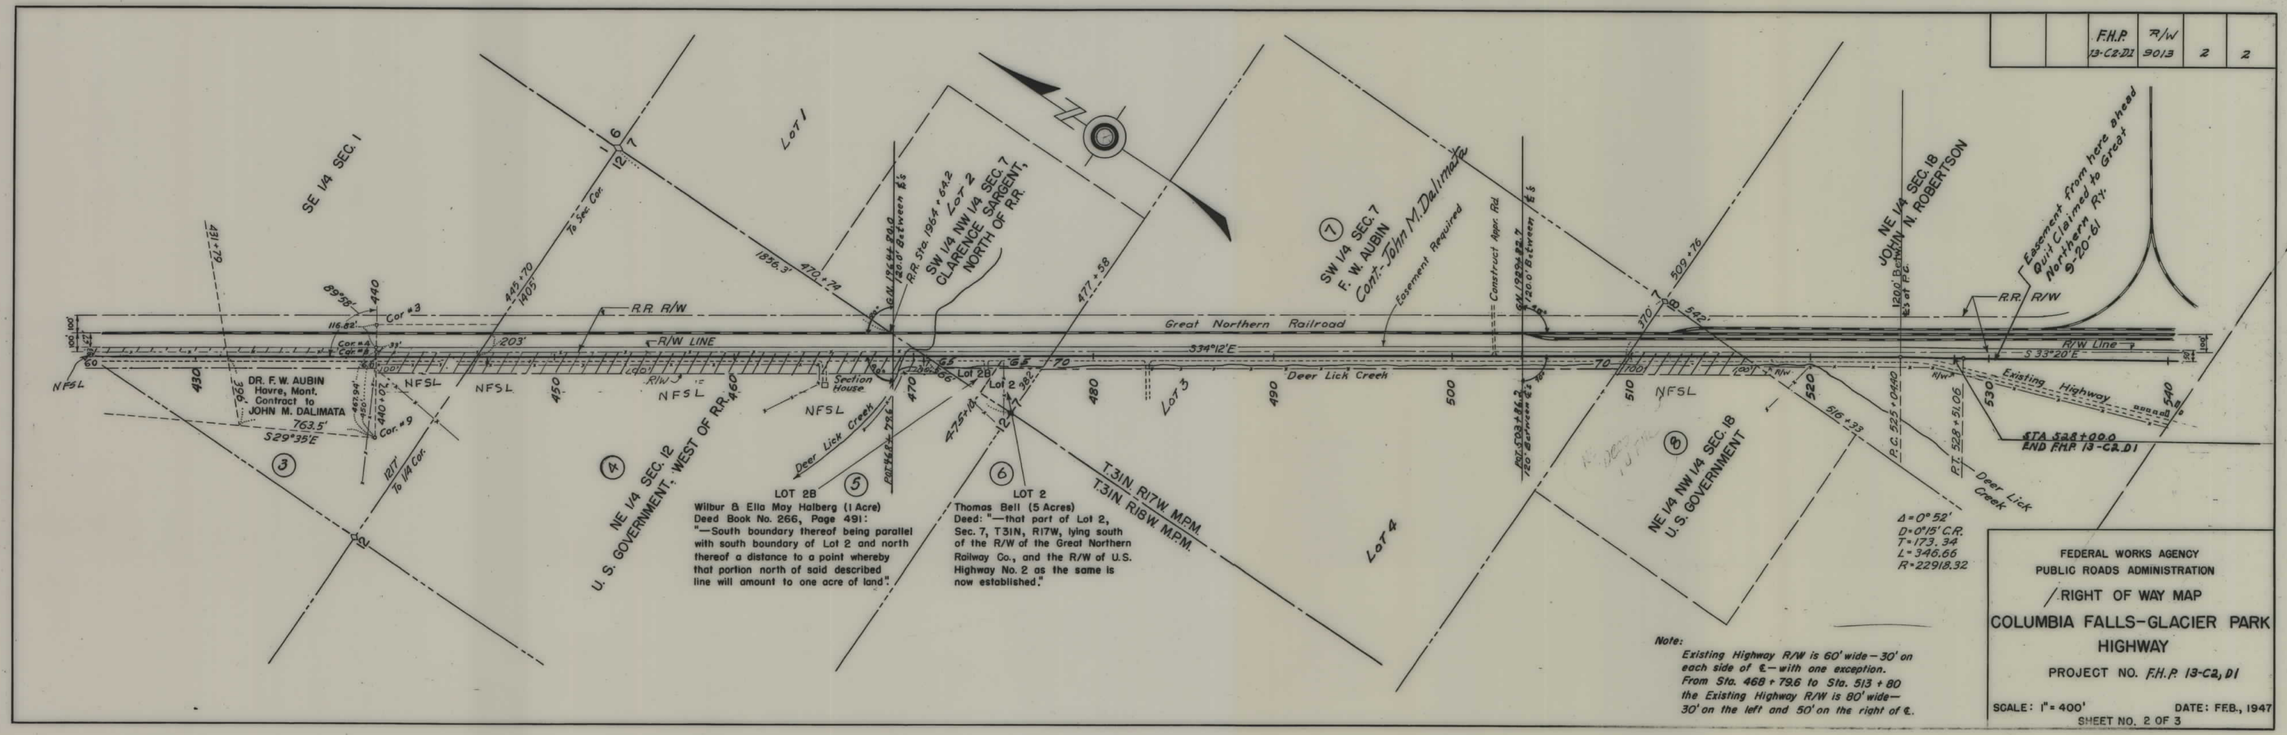

Note:
Existing Highway R/W is 60' wide – 30' on each side of ℄ – with one exception. From Sta. 468+79.6 to Sta. 513+80 the Existing Highway R/W is 80' wide – 30' on the left and 50' on the right of ℄.

FEDERAL WORKS AGENCY
PUBLIC ROADS ADMINISTRATION

RIGHT OF WAY MAP

COLUMBIA FALLS–GLACIER PARK HIGHWAY

PROJECT NO. F.H.P. 13-C2, D1

SCALE: 1" = 400' DATE: FEB., 1947

SHEET NO. 2 OF 3

FHP 13 C2, D1 SHT 2 OF 2