PLANS
NOT
TO
SCALE

PROJECT NO. - DESIGNATION	SHEET NO.	TOTAL SHEETS
15-G	1	5
SWAN RIVER HIGHWAY		

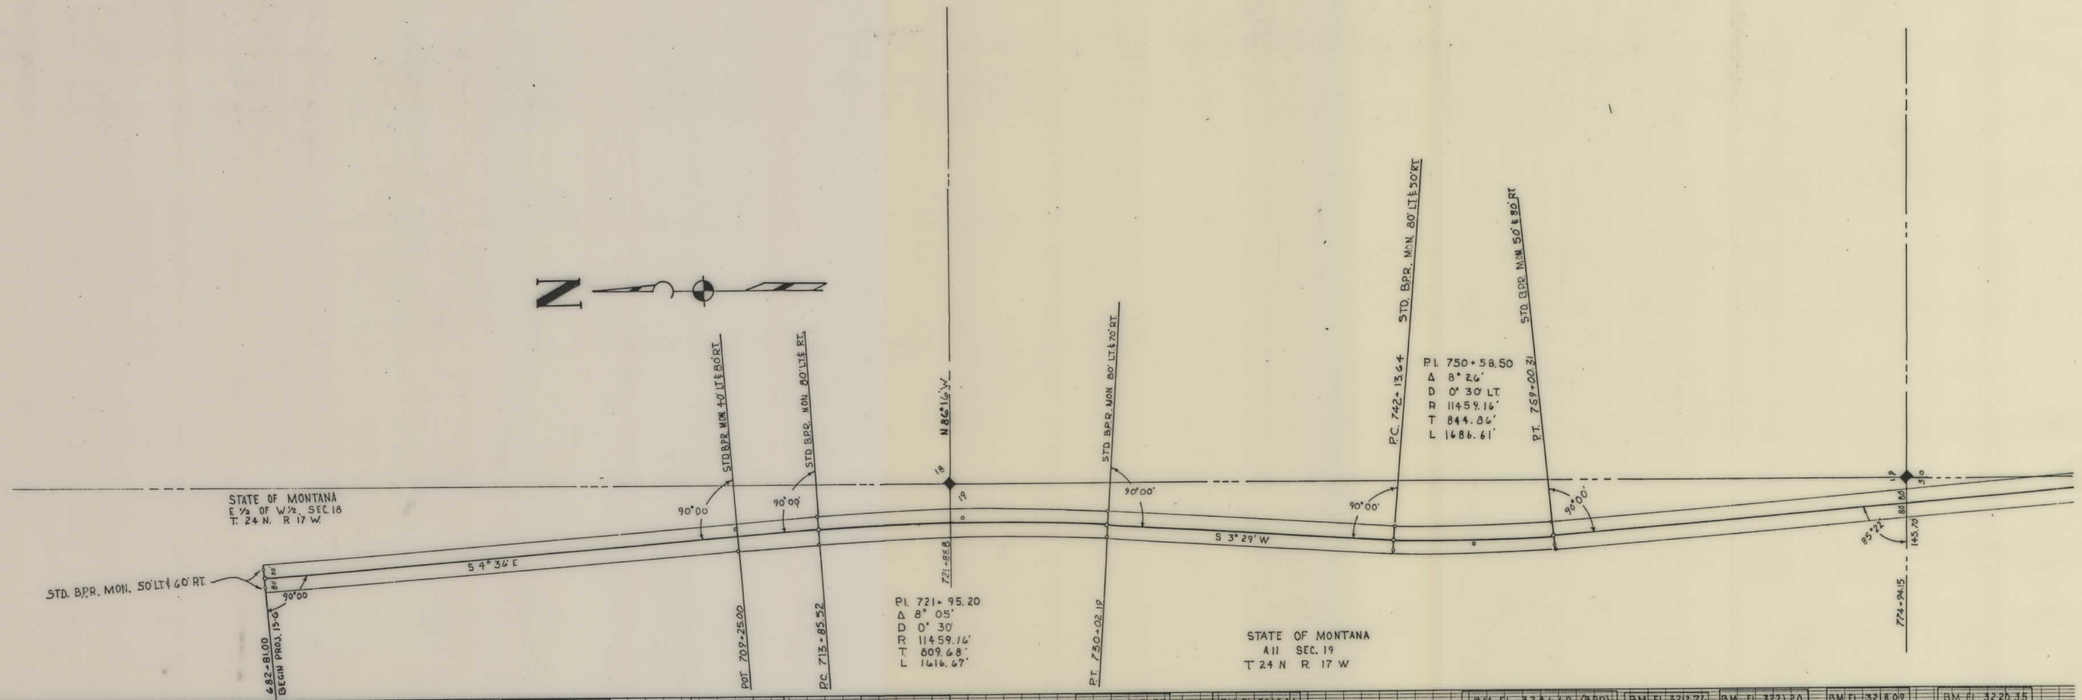

FHP 15-G SHT 1 OF 5

PROJECT NO. - DESIGNATION	SHEET NO.	TOTAL SHEETS
15-G	2	5
SWAN RIVER HIGHWAY		

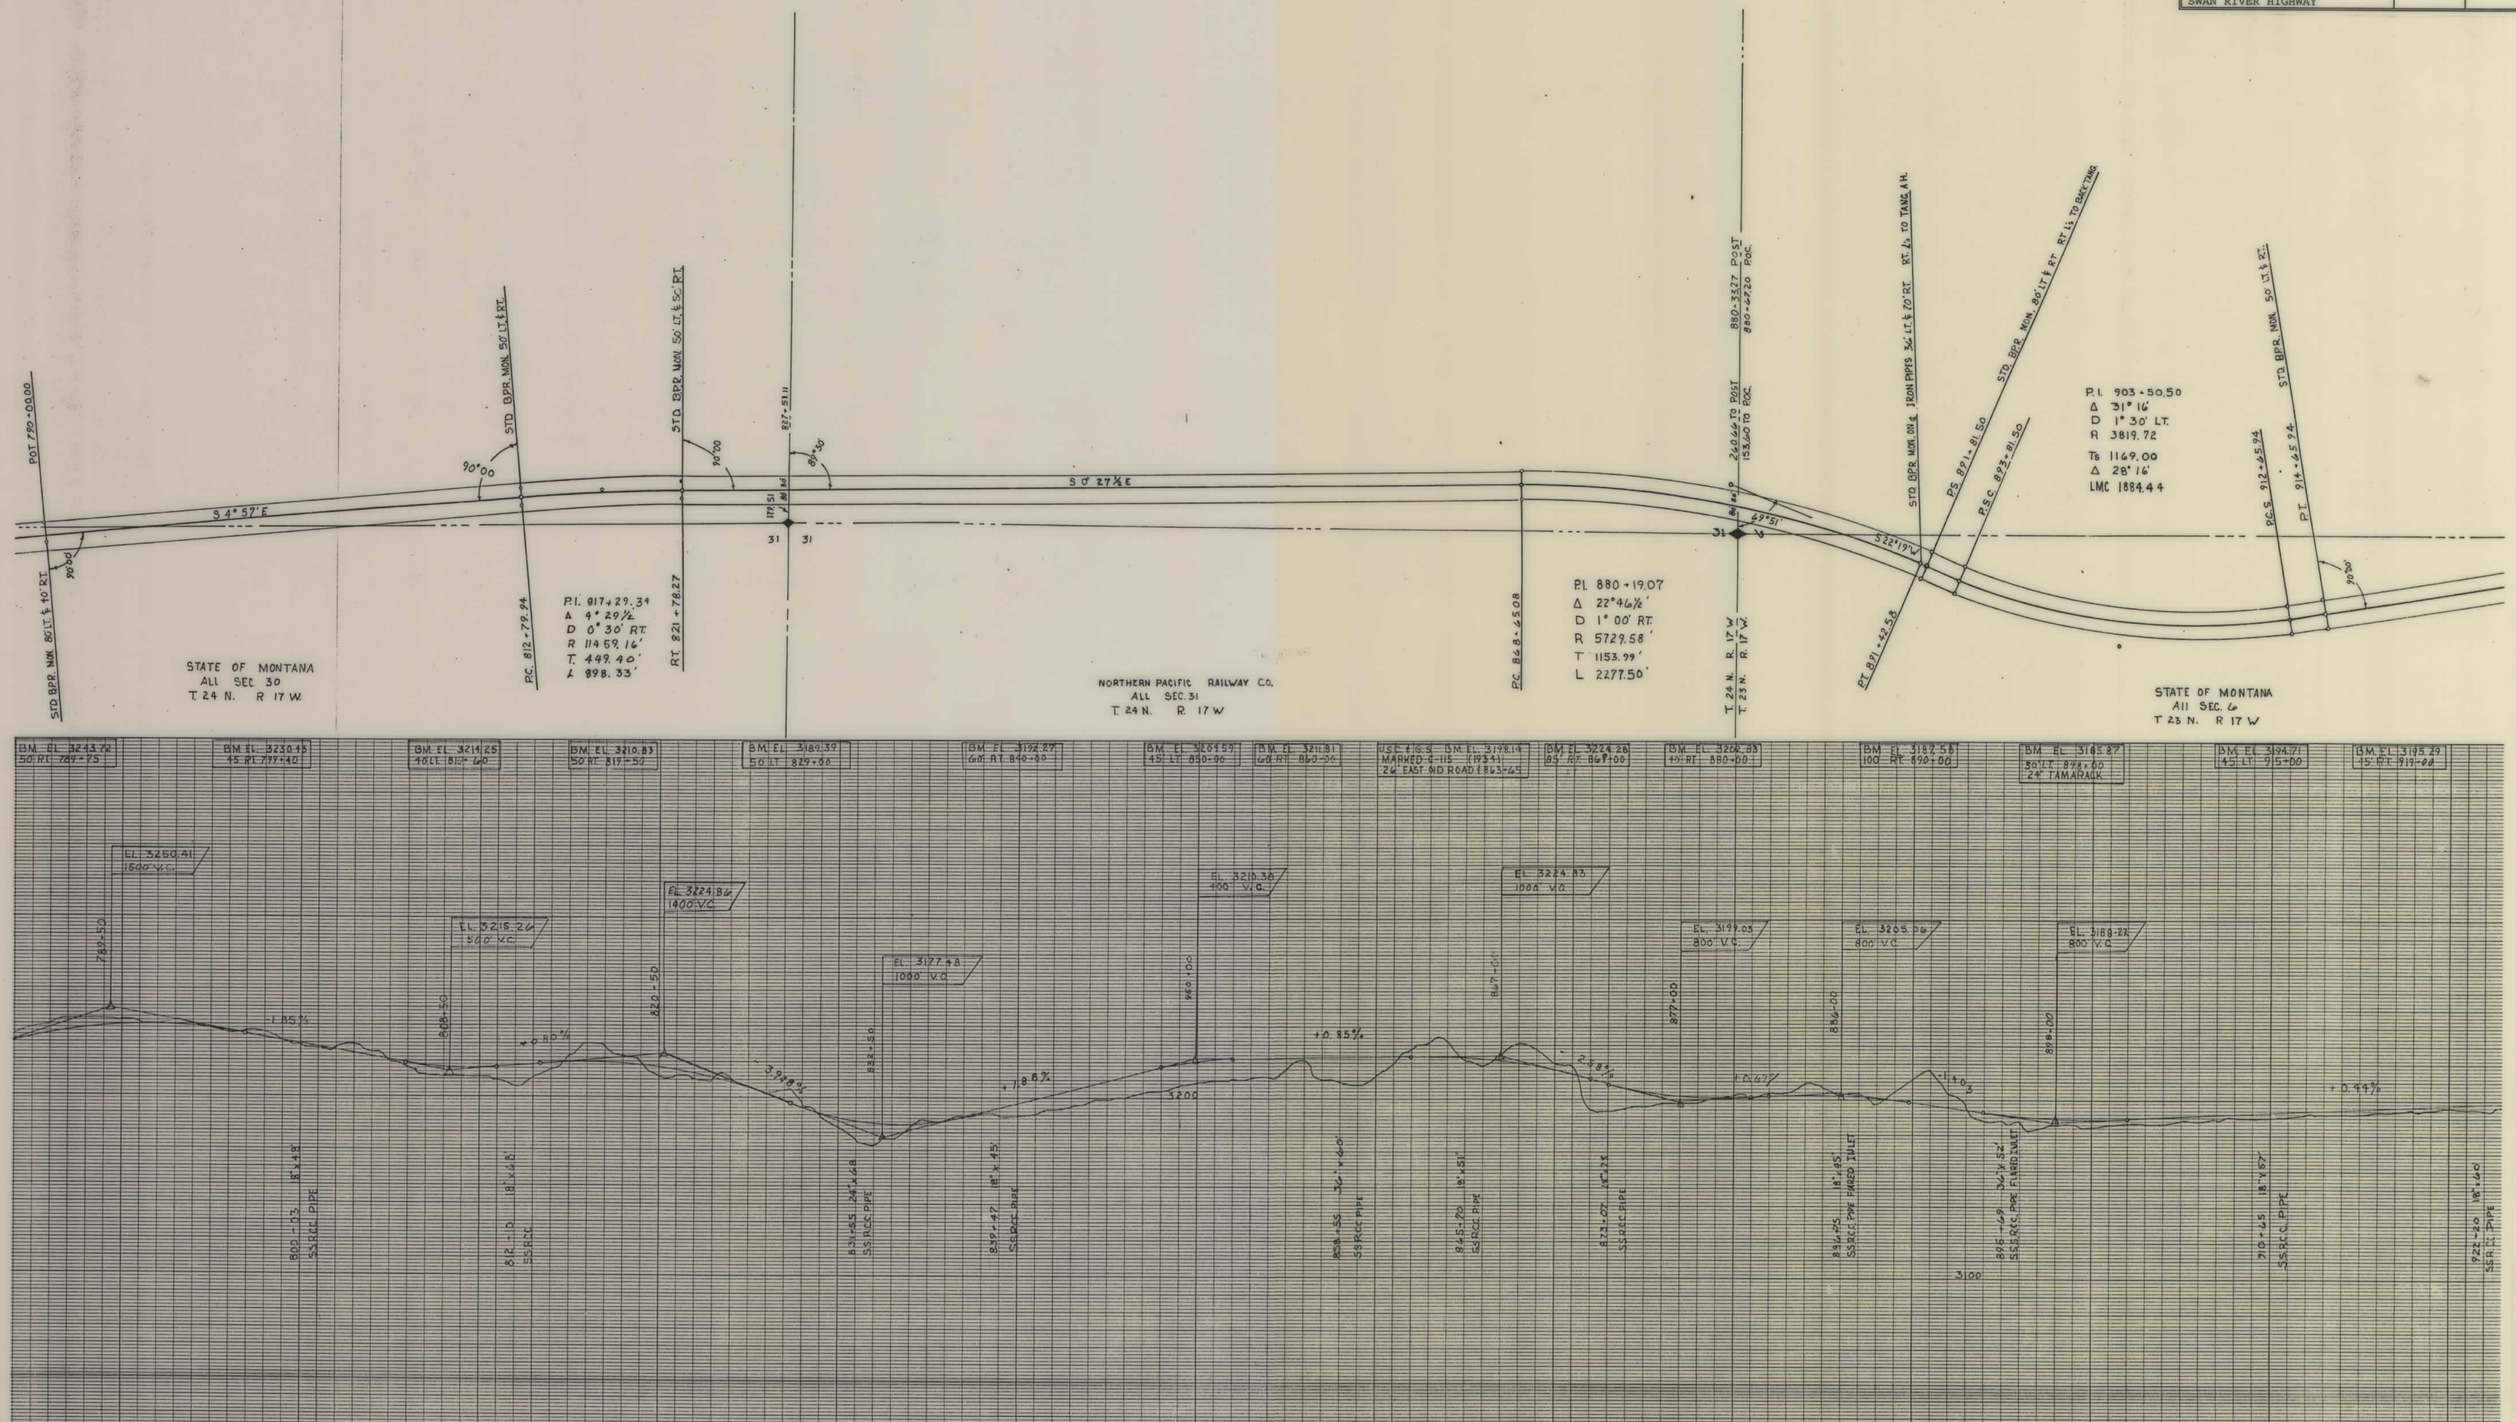

FHP 15-G SHT 2 OF 5

PROJECT NO. - DESIGNATION	SHEET NO.	TOTAL SHEETS
15-G	3	5
SWAN RIVER HIGHWAY		

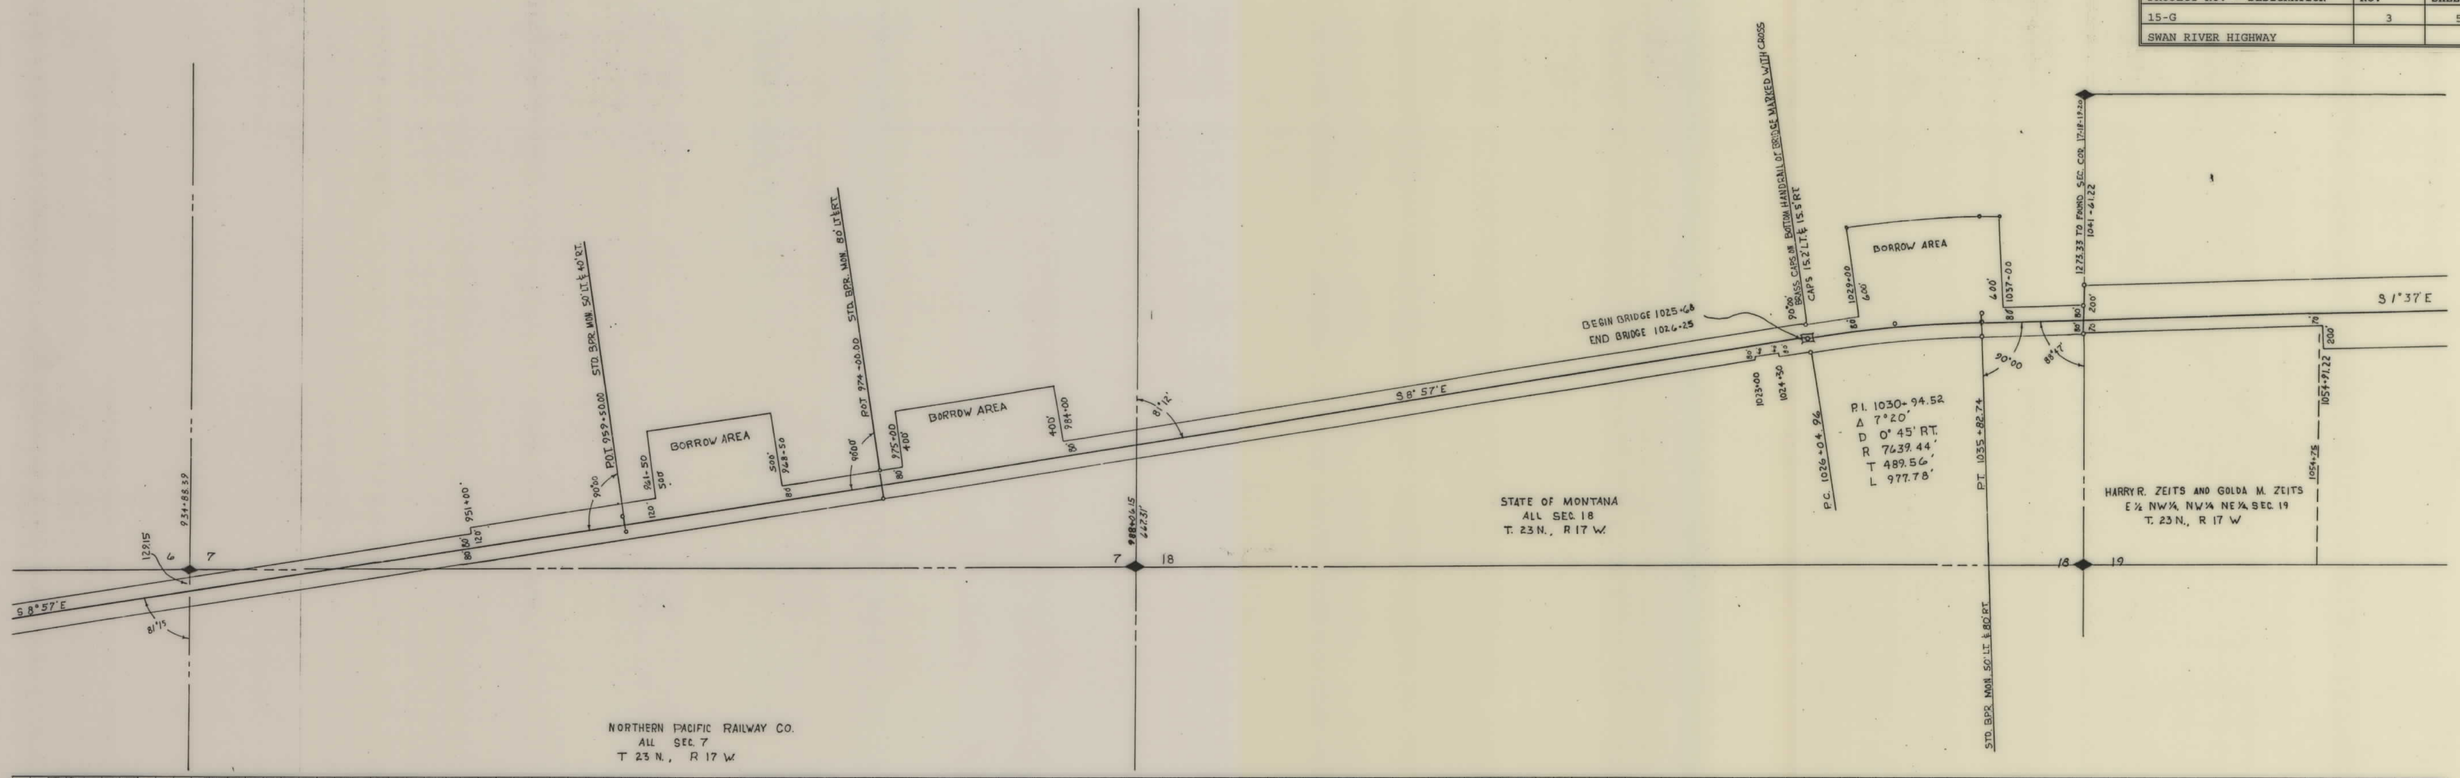

FHP 15-G SHT 3 OF 5

PROJECT NO. - DESIGNATION	SHEET NO.	TOTAL SHEETS
15-G	4	5
SWAN RIVER HIGHWAY		

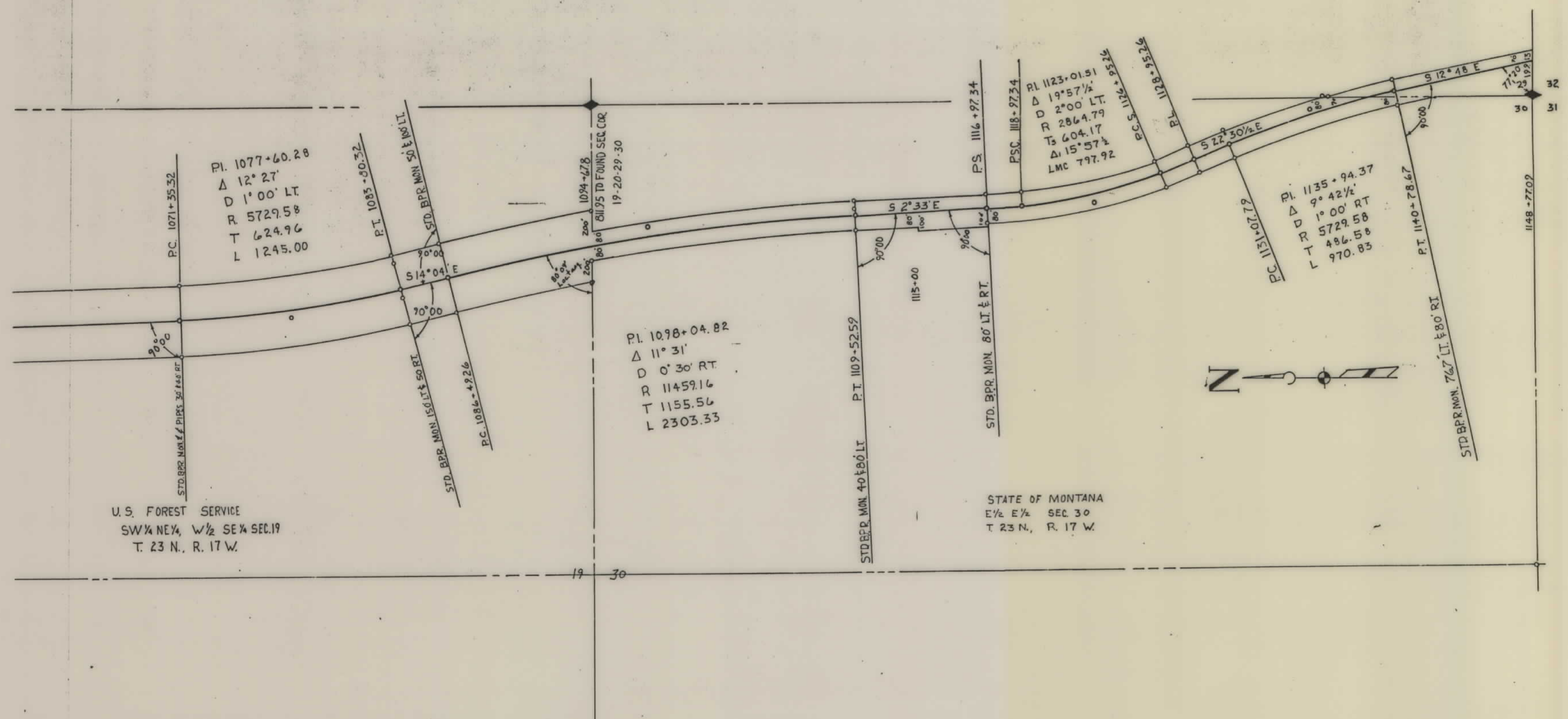

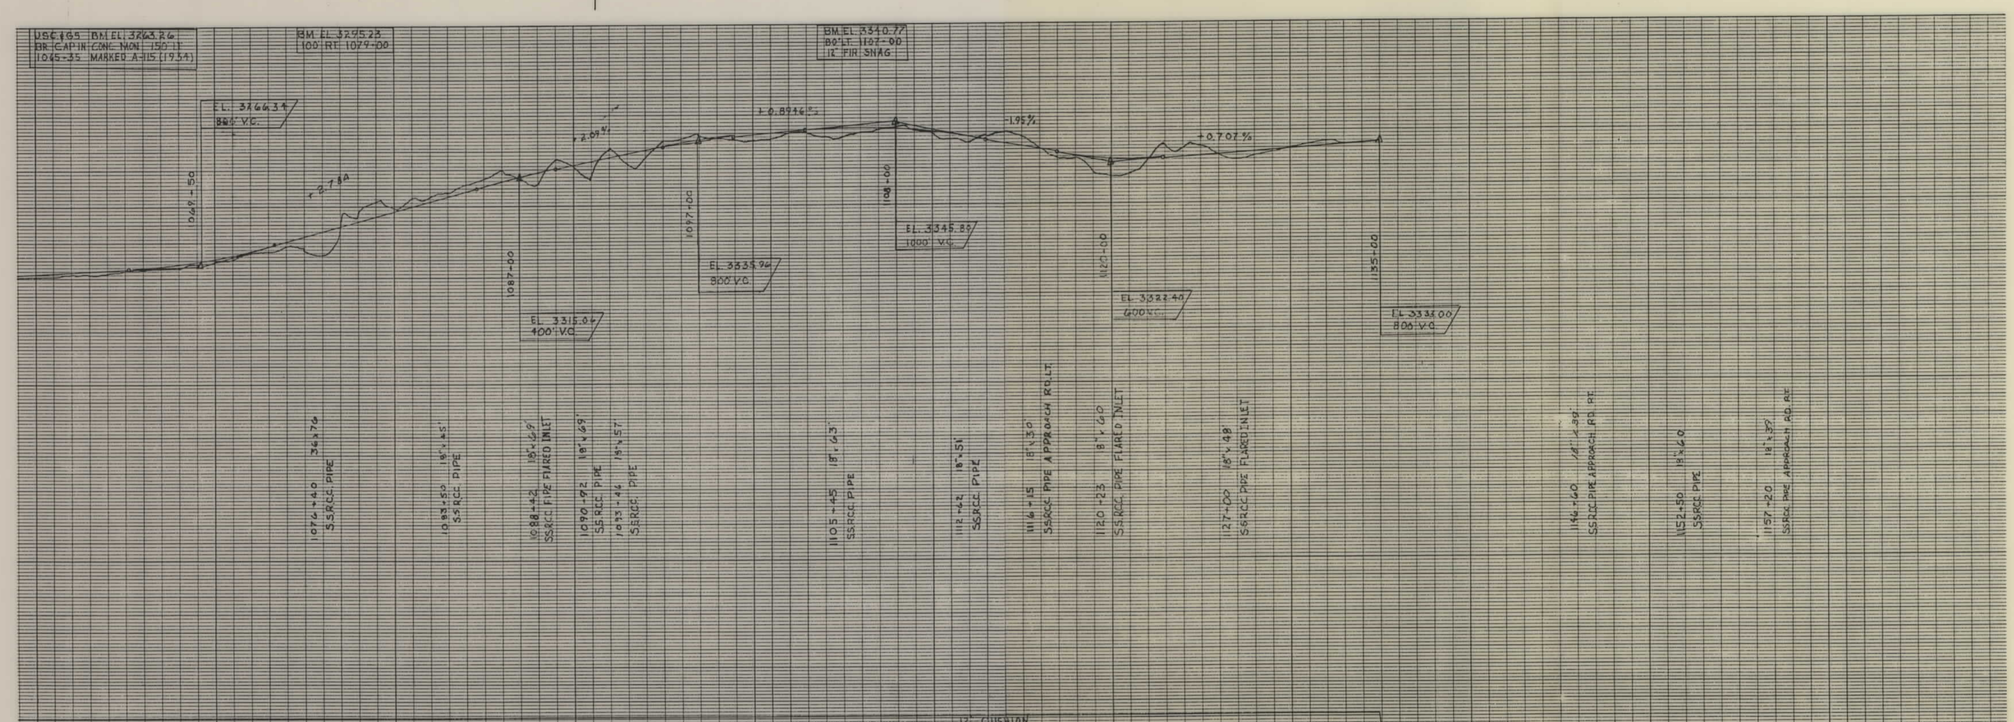

FHP 15-G SHT 4 OF 5

PROJECT NO. - DESIGNATION	SHEET NO.	TOTAL SHEETS
15-G	5	5
SWAN RIVER HIGHWAY		

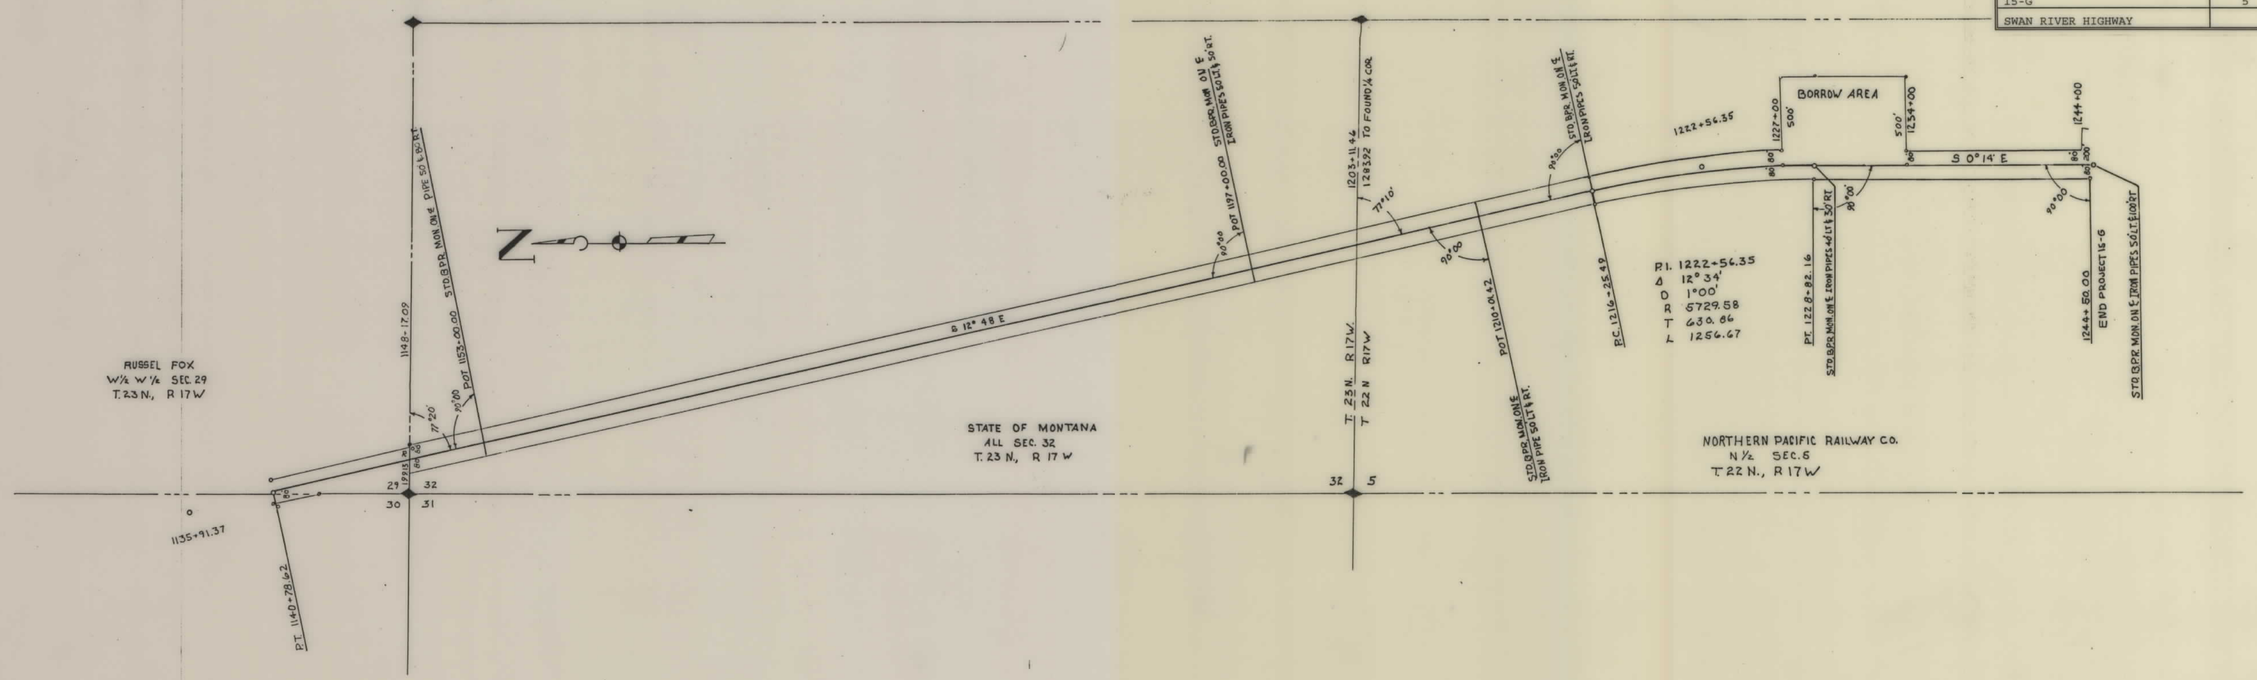

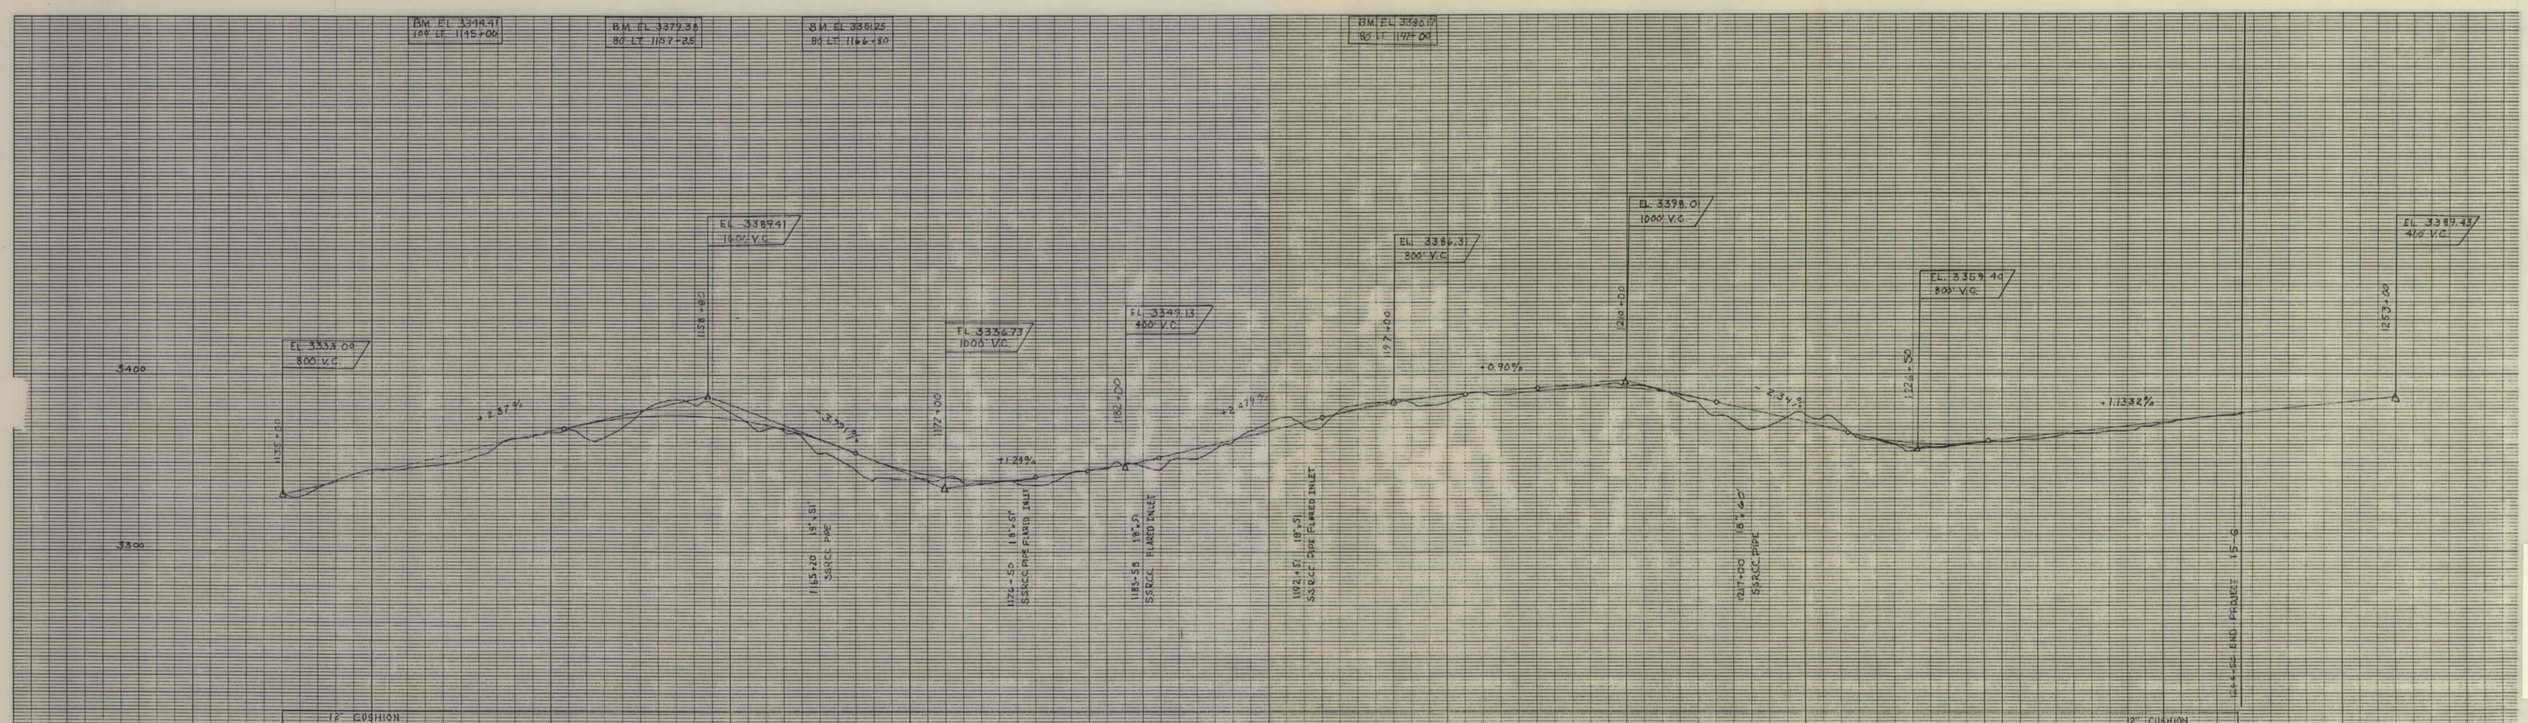

FHP 15-G SHT 5 OF 5