PLANS
NOT
TO
SCALE

FED. ROAD DIST. NO	STATE	FED. AID PROJ. NO.	FISCAL YEAR	SHEET NO.	TOTAL SHEETS
1	MONT.	I-412(1)	1962	2	2

MATERIALS SITE & HAUL ROAD
I-ING-15-8(3)351 Const.
I-ING-15-8(1) PE & R/W

Notes: Haul road not exact because of incomplete data

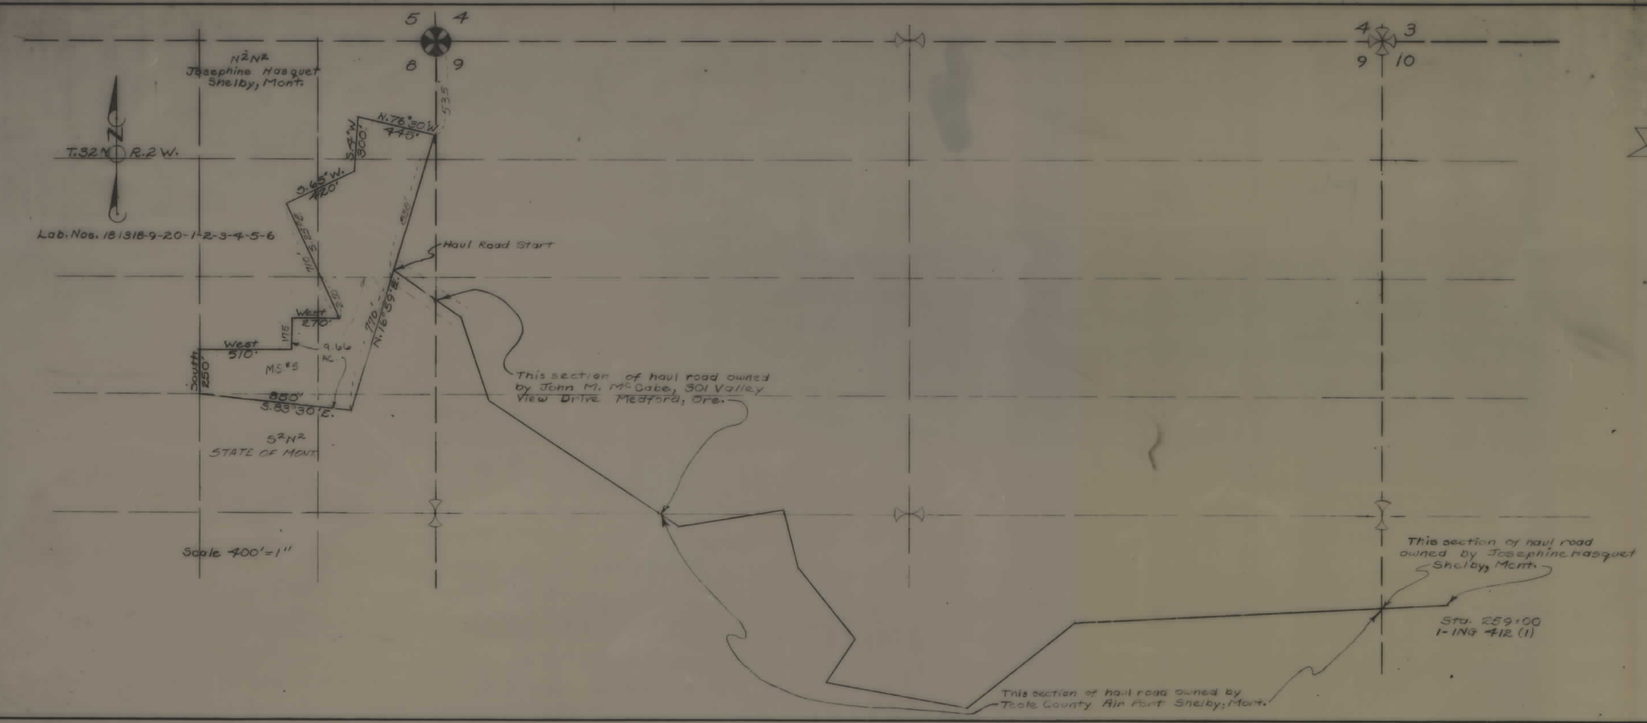

STATE OF MONTANA
STATE HIGHWAY COMMISSION
PLAT SHOWING LAND
REQUIRED FOR RIGHT OF WAY
TOOLE COUNTY

SCALE 1"= 400' MAP COMPLETED DAW 9/10/62
DESCRIPTIONS WRITTEN BY _____ DATE _____
DESCRIPTIONS CHECKED BY _____ DATE _____
APPROVED BY _____ PLANS DEPT.
APPROVED BY _____ R/W ENGINEER

FED. ROAD DIST. NO	STATE	FED. AID PROJ. NO.	FISCAL YEAR	SHEET NO.	TOTAL SHEETS
1	MONT.	I-412(1)			

MATERIAL SITES
I-ING-15-8(1) PE & R/W
I-16-ING 15-8(3) 351 Const.

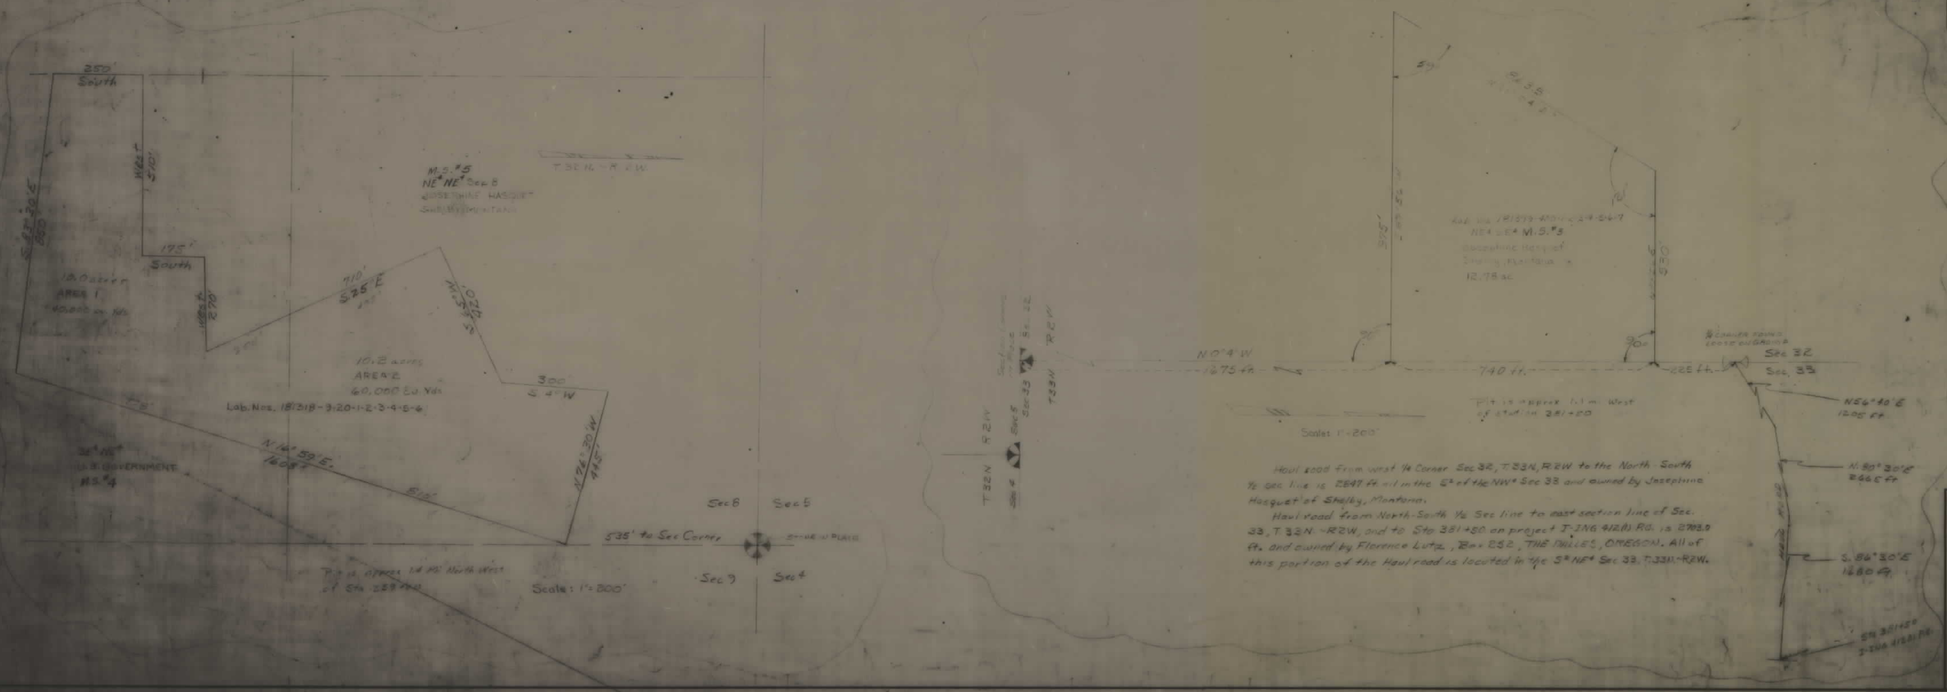

Haul road from west ¼ Corner Sec 32, T 33 N, R 2 W to the North South ½ sec line is 2847 ft. all in the S½ of the NW¼ Sec 33 and owned by Josephine Hasquet of Shelby, Montana.

Haul road from North-South ½ Sec line to east section line of Sec. 33, T 33 N - R 2 W, and to Sta 381+80 on project I-ING 412(1) Rd. is 2702.9 ft. and owned by Florence Lutz, Box 252, The Dalles, Oregon. All of this portion of the Haul road is located in the S½ NE¼ Sec 33, T 33 N - R 2 W.

STATE OF MONTANA
STATE HIGHWAY COMMISSION
PLAT SHOWING LAND
REQUIRED FOR RIGHT OF WAY
TOOLE COUNTY

SCALE 1"= 200' MAP COMPLETED _____
DESCRIPTIONS WRITTEN BY _____ DATE _____
DESCRIPTIONS CHECKED BY _____ DATE _____
APPROVED BY _____ PLANS DEPT.
APPROVED BY _____ R/W ENGINEER

I ING 15-8(1) SHT 1 OF 1