PLANS
NOT
TO
SCALE

PROJECT NO. - DESIGNATION	SHEET NO.	TOTAL SHEETS
32-C5,J	1	5
Y.G.B. LINE		

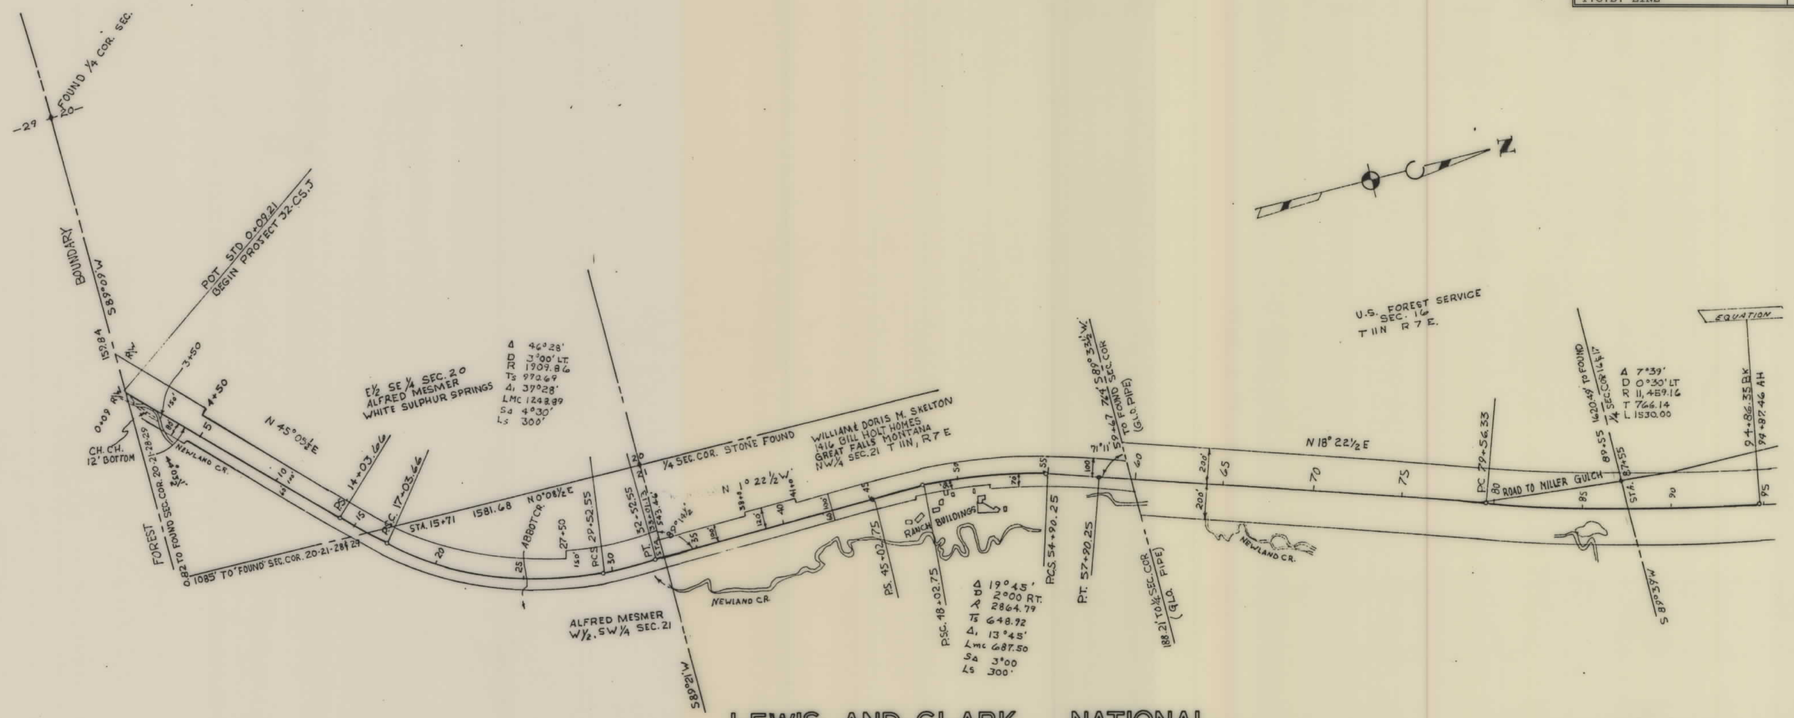

LEWIS AND CLARK NATIONAL

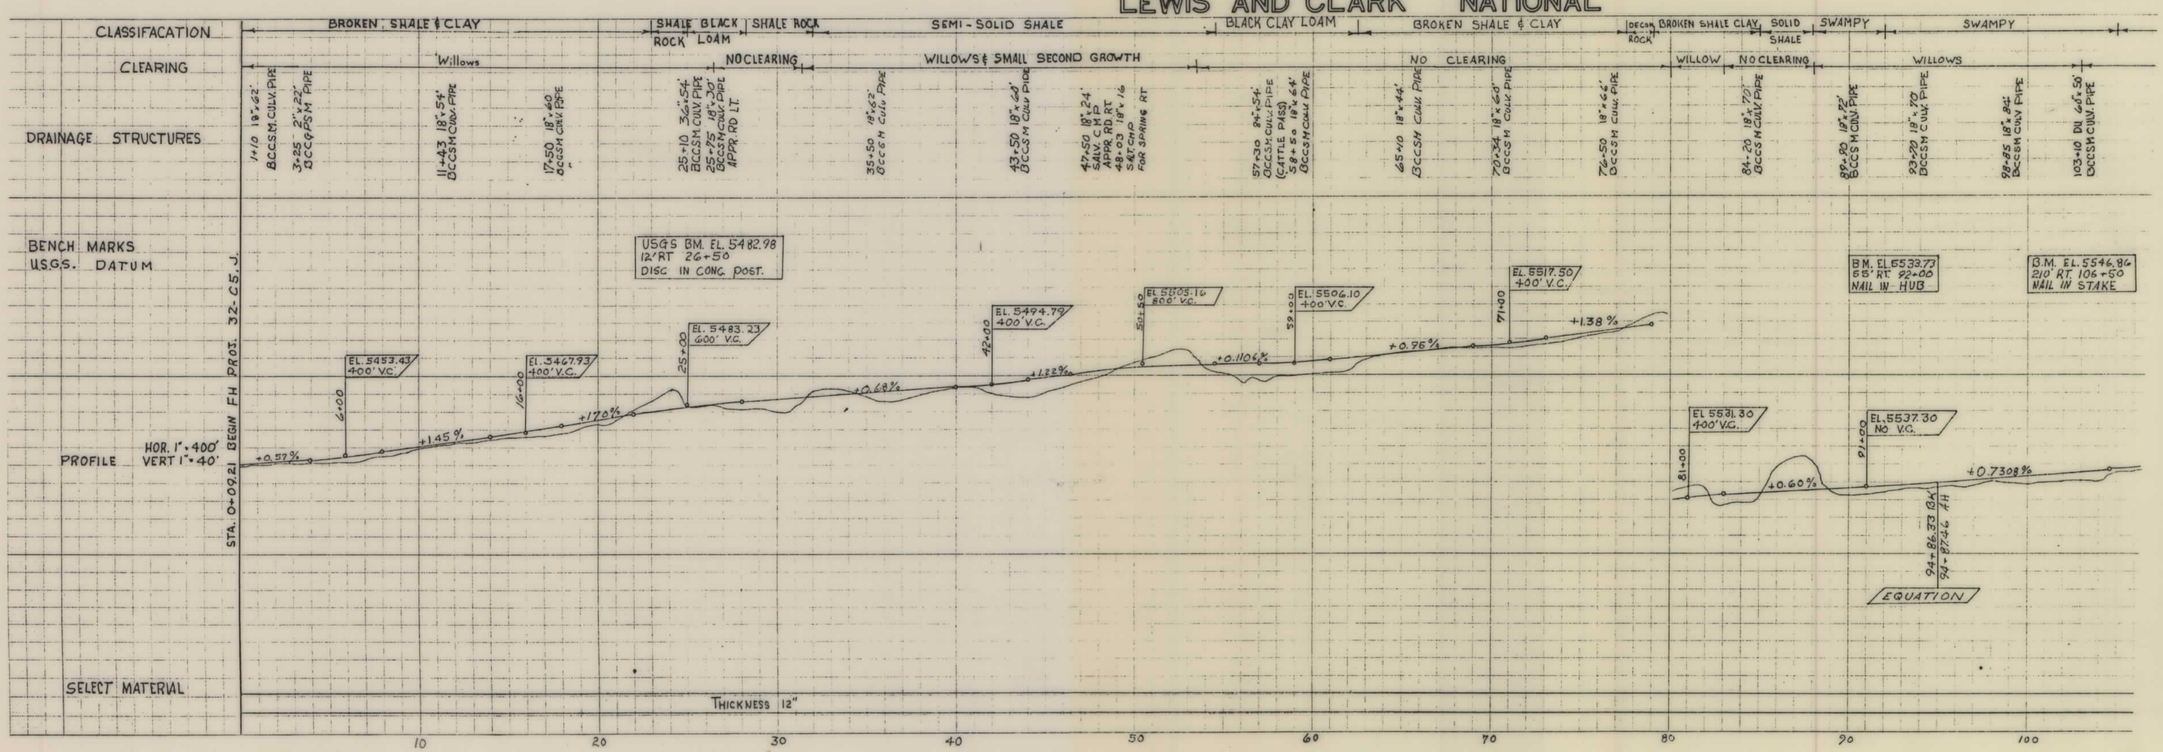

32-C5, J SHT 1 OF 5

PROJECT NO. - DESIGNATION	SHEET NO.	TOTAL SHEETS
32-C5,J	2	5
Y.G.B. LINE		

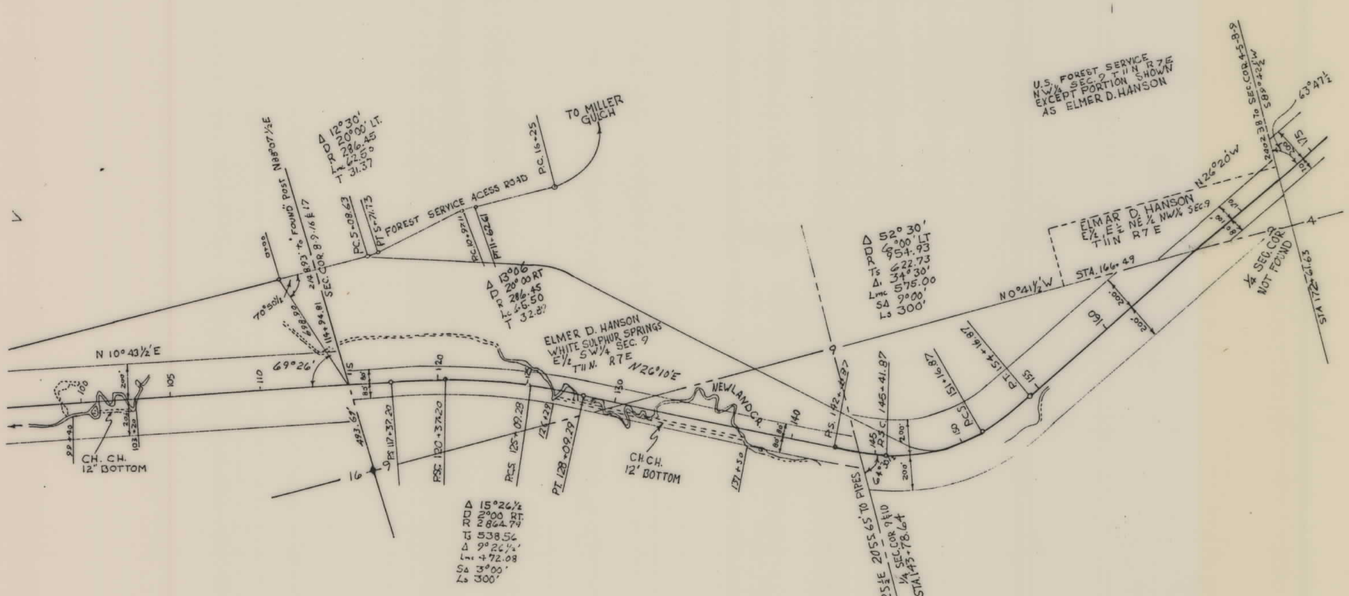

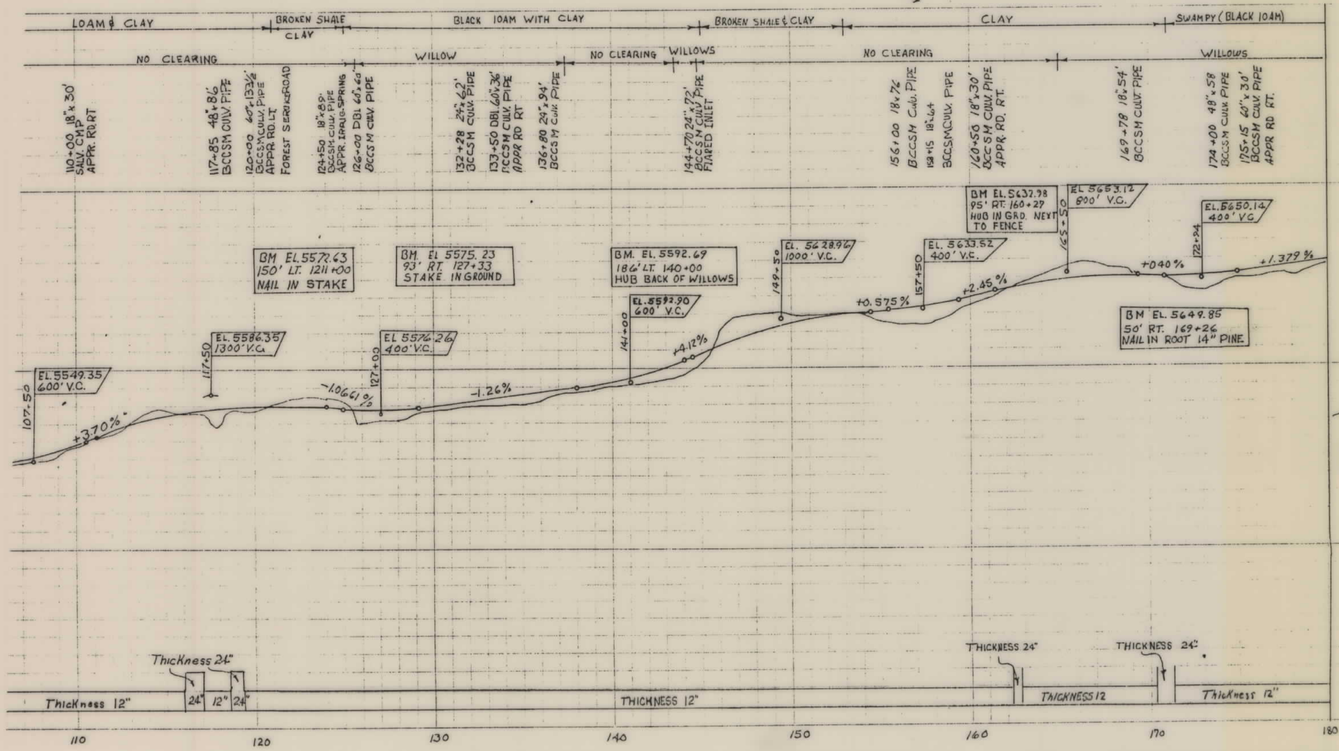

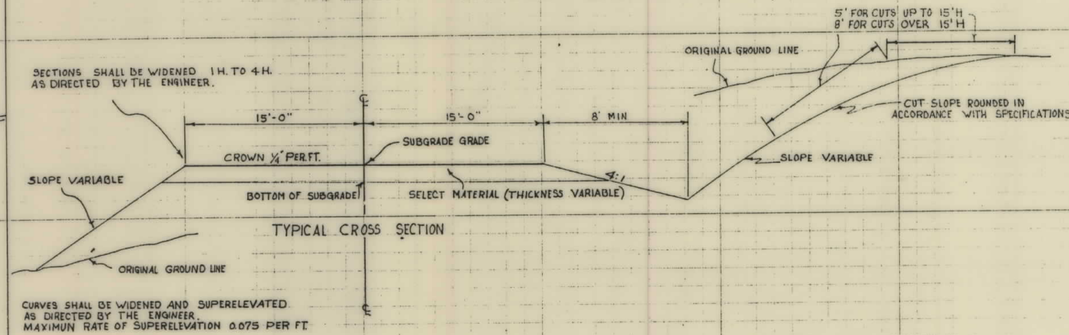

32-C5, J SHT 2 OF 5

PROJECT NO. - DESIGNATION	SHEET NO.	TOTAL SHEETS
32-C5,J	3	5
Y.G.B. LINE		

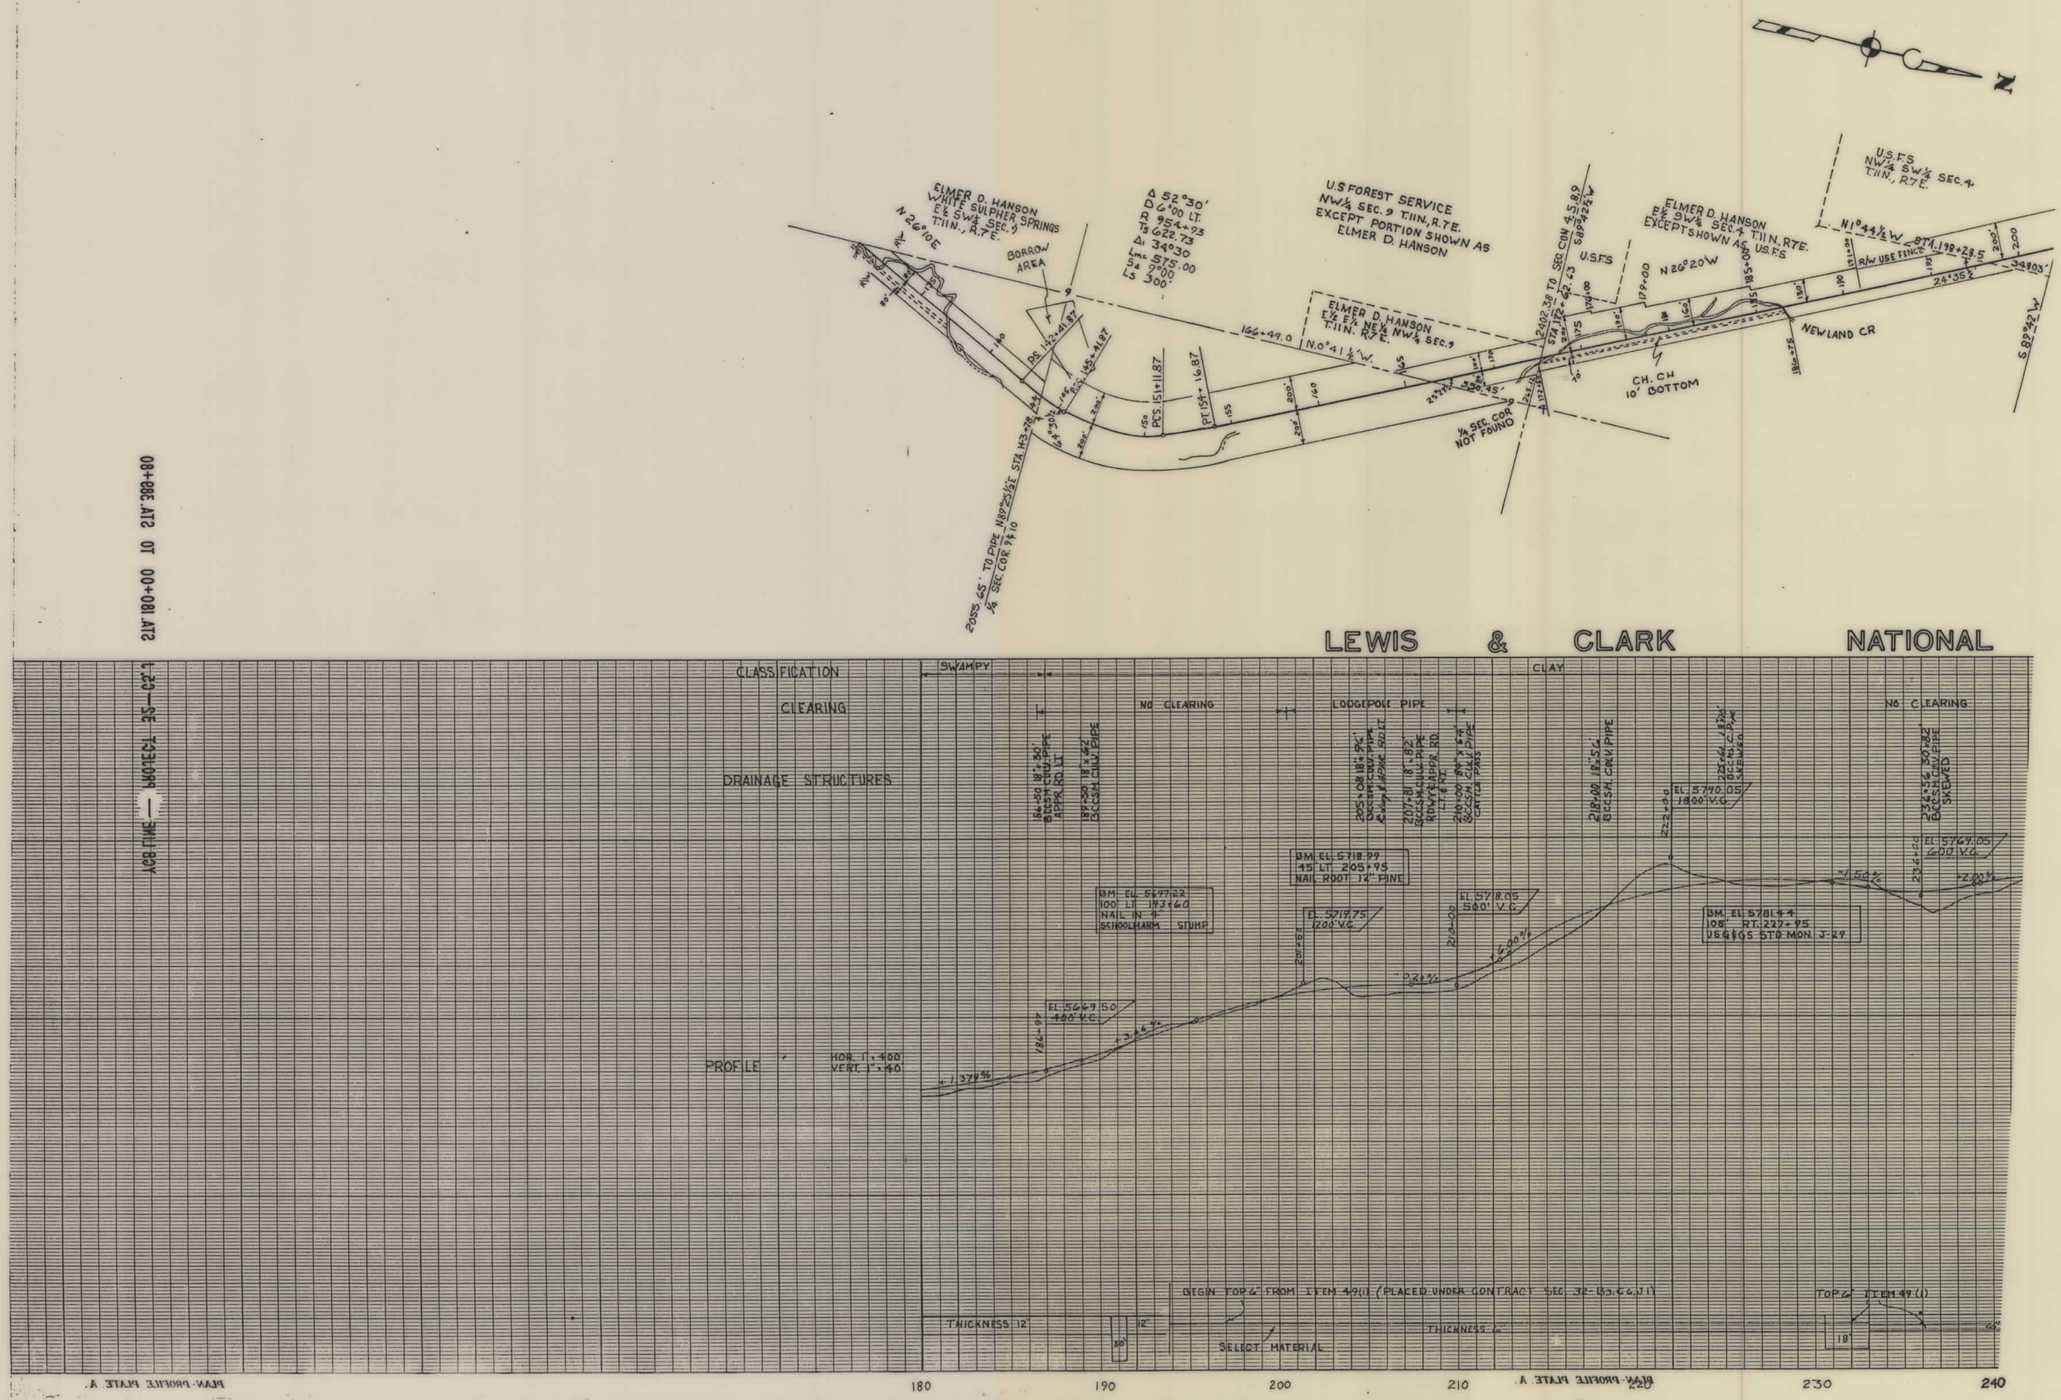

32-C5,J SHT 3 OF 5

PROJECT NO. - DESIGNATION	SHEET NO.	TOTAL SHEETS
32-C5,J	4	5
Y.G.B. LINE		

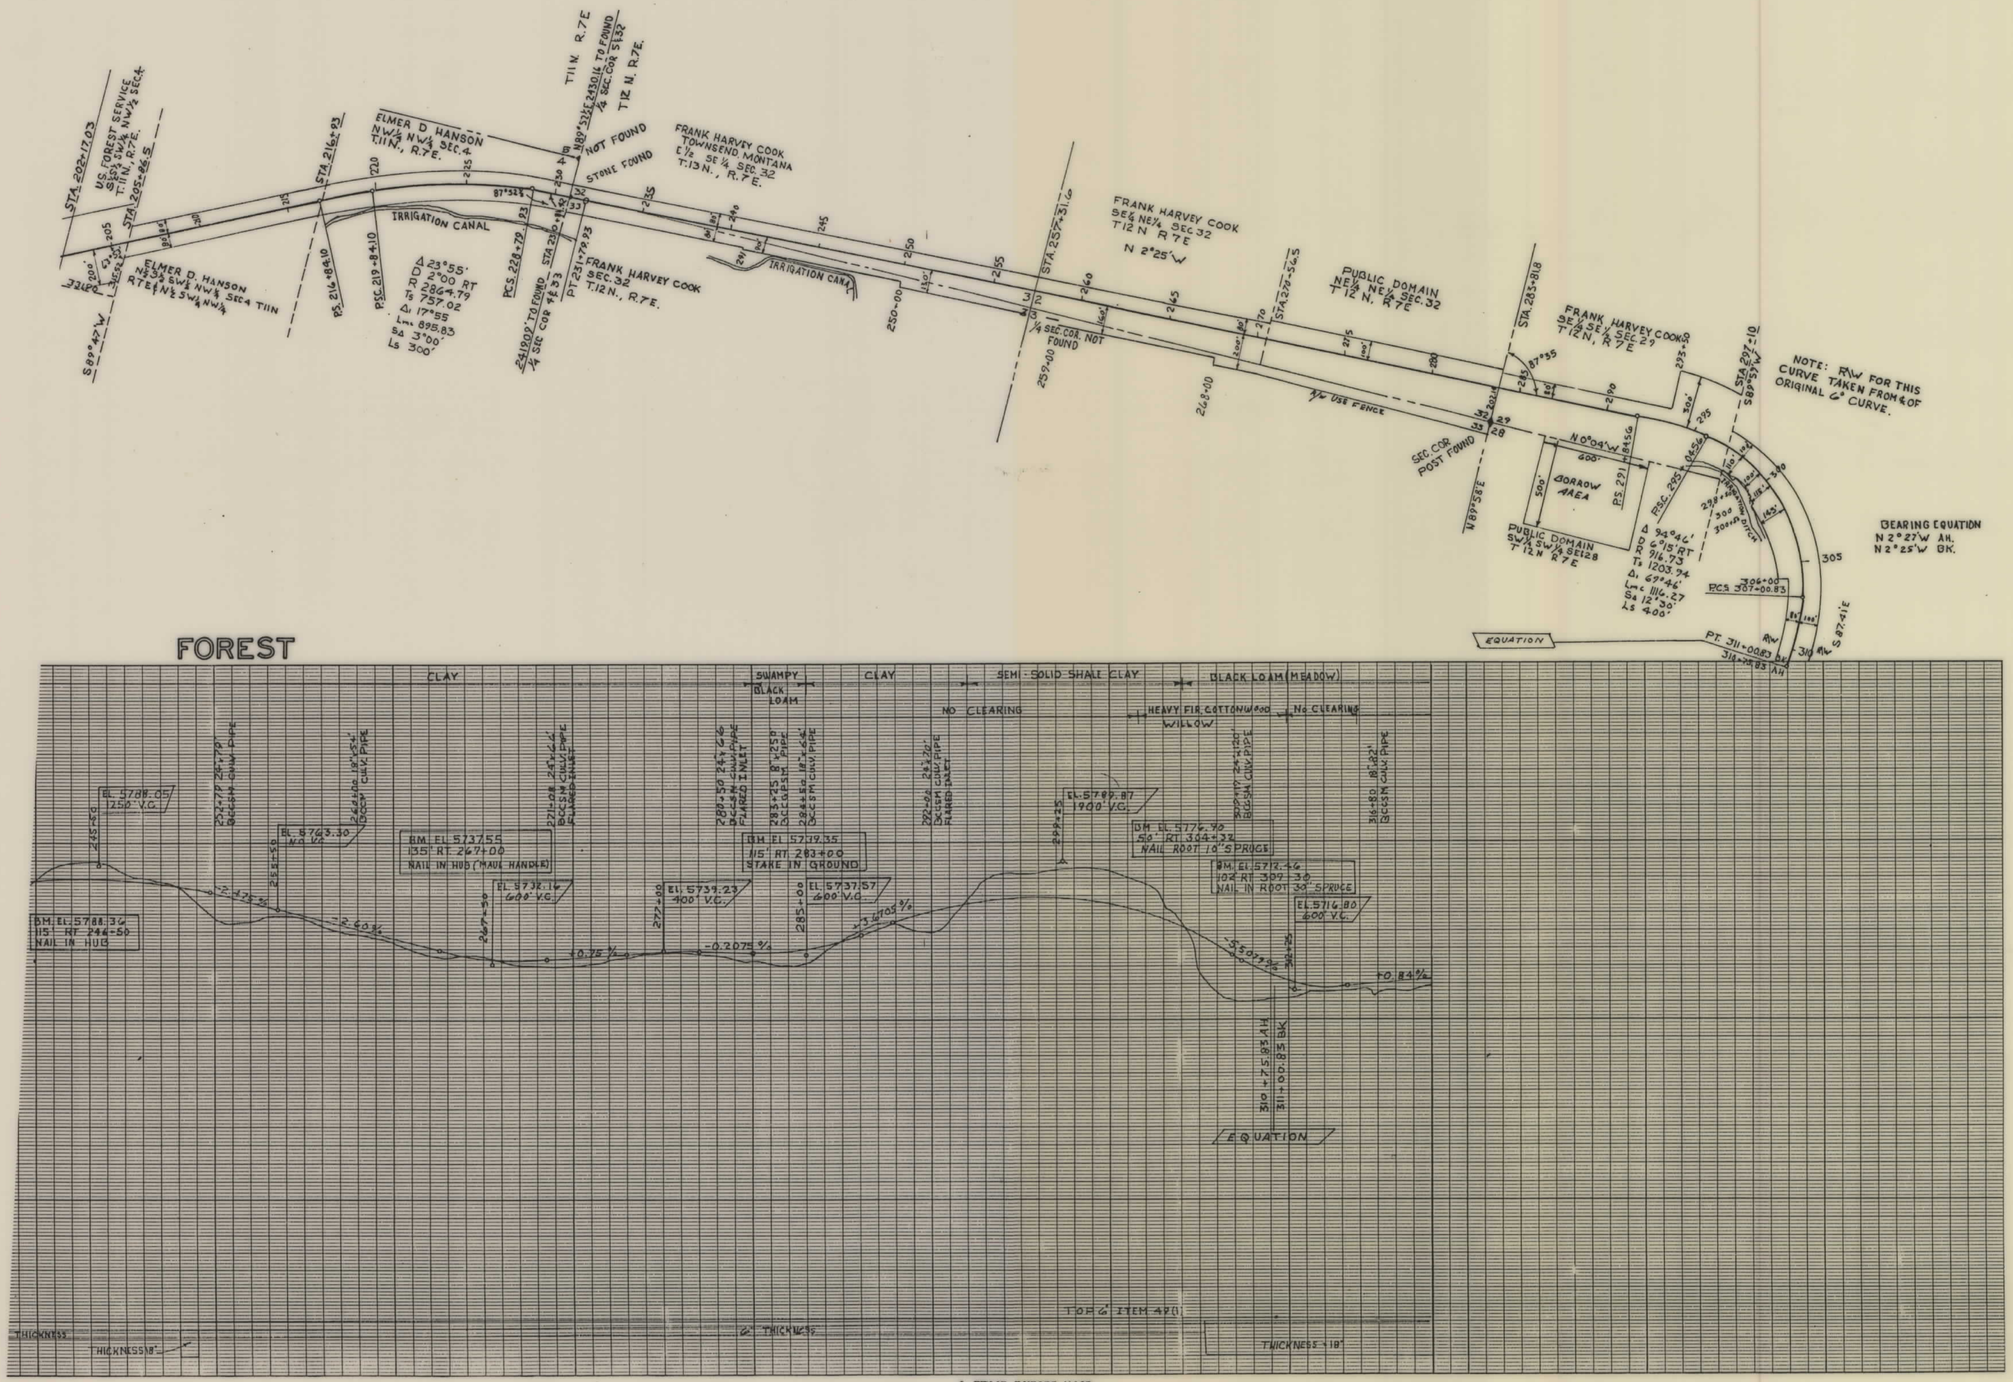

ELEV. PROFILE PLATE V

32-C5,J SHT 4 OF 5
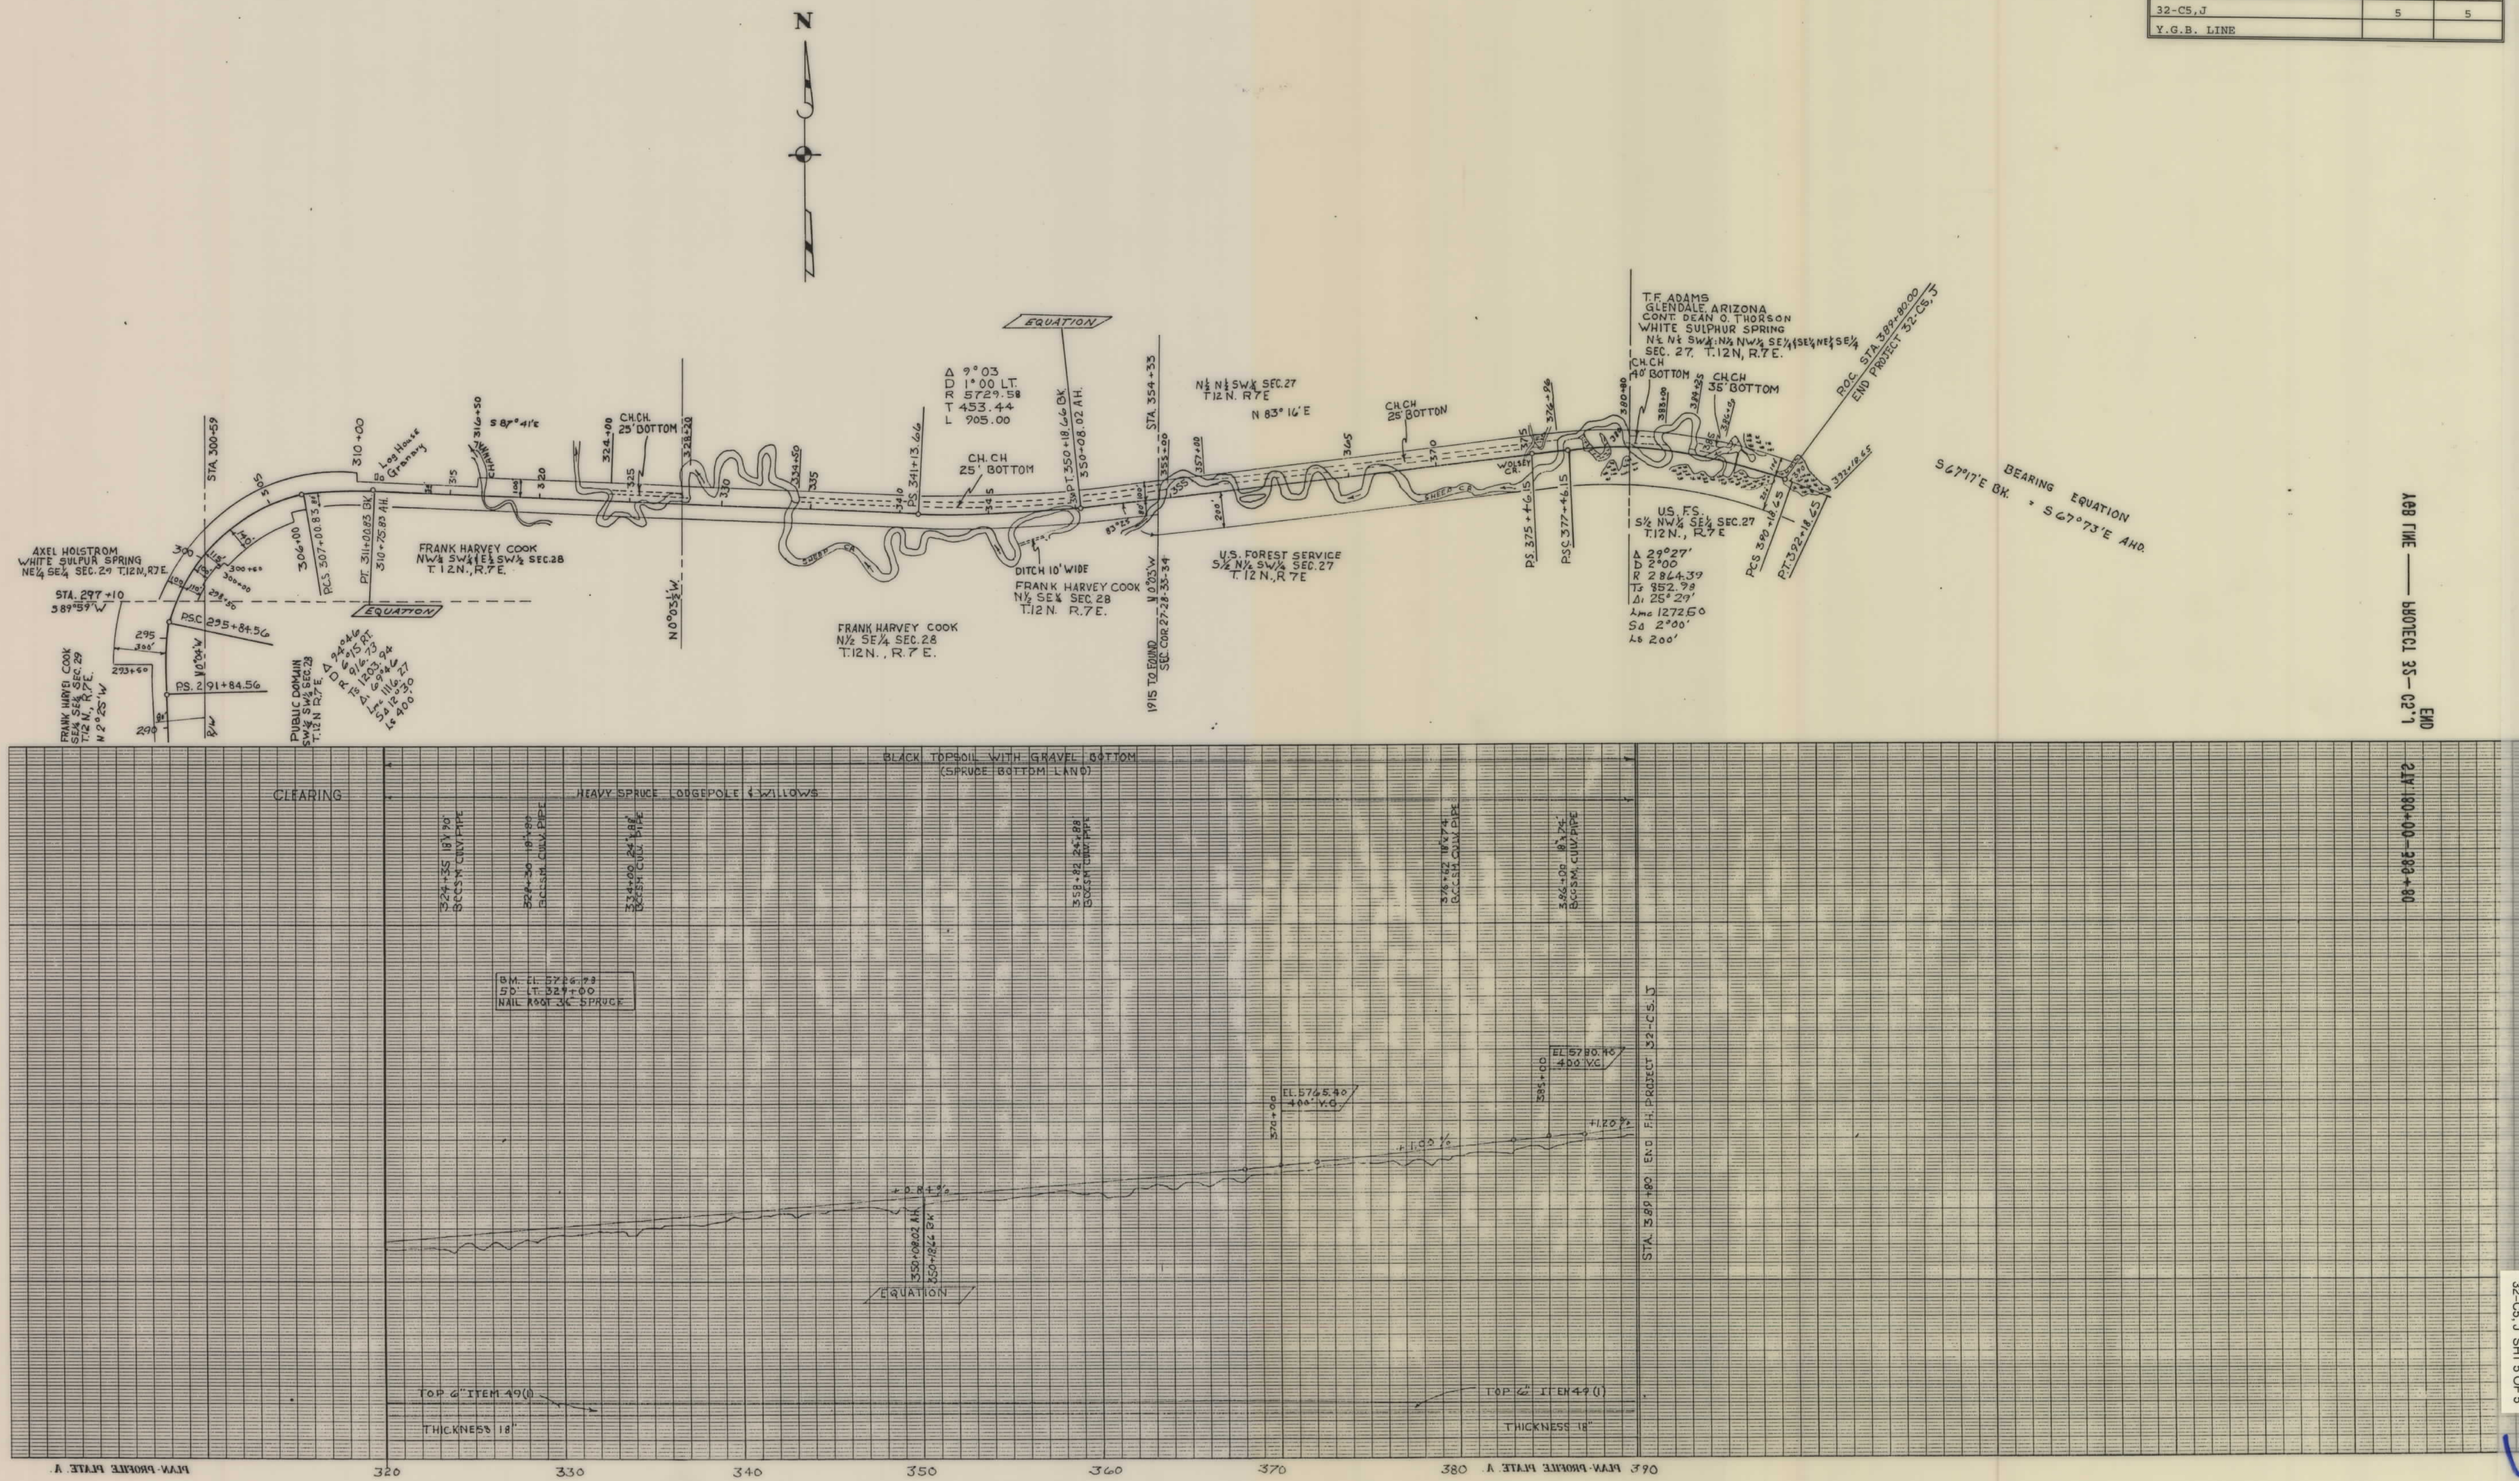
PROJECT NO. - DESIGNATION	SHEET NO.	TOTAL SHEETS
32-C5,J	5	5
Y.G.B. LINE