PLANS
NOT
TO
SCALE

| FED. ROAD DIST. NO. | STATE | FED. AID PROJ. NO. | FISCAL YEAR | SHEET No. | TOTAL SHEETS |
|---|---|---|---|---|---|
| 1 | MONT. | 35-B | | 1 | 1 |

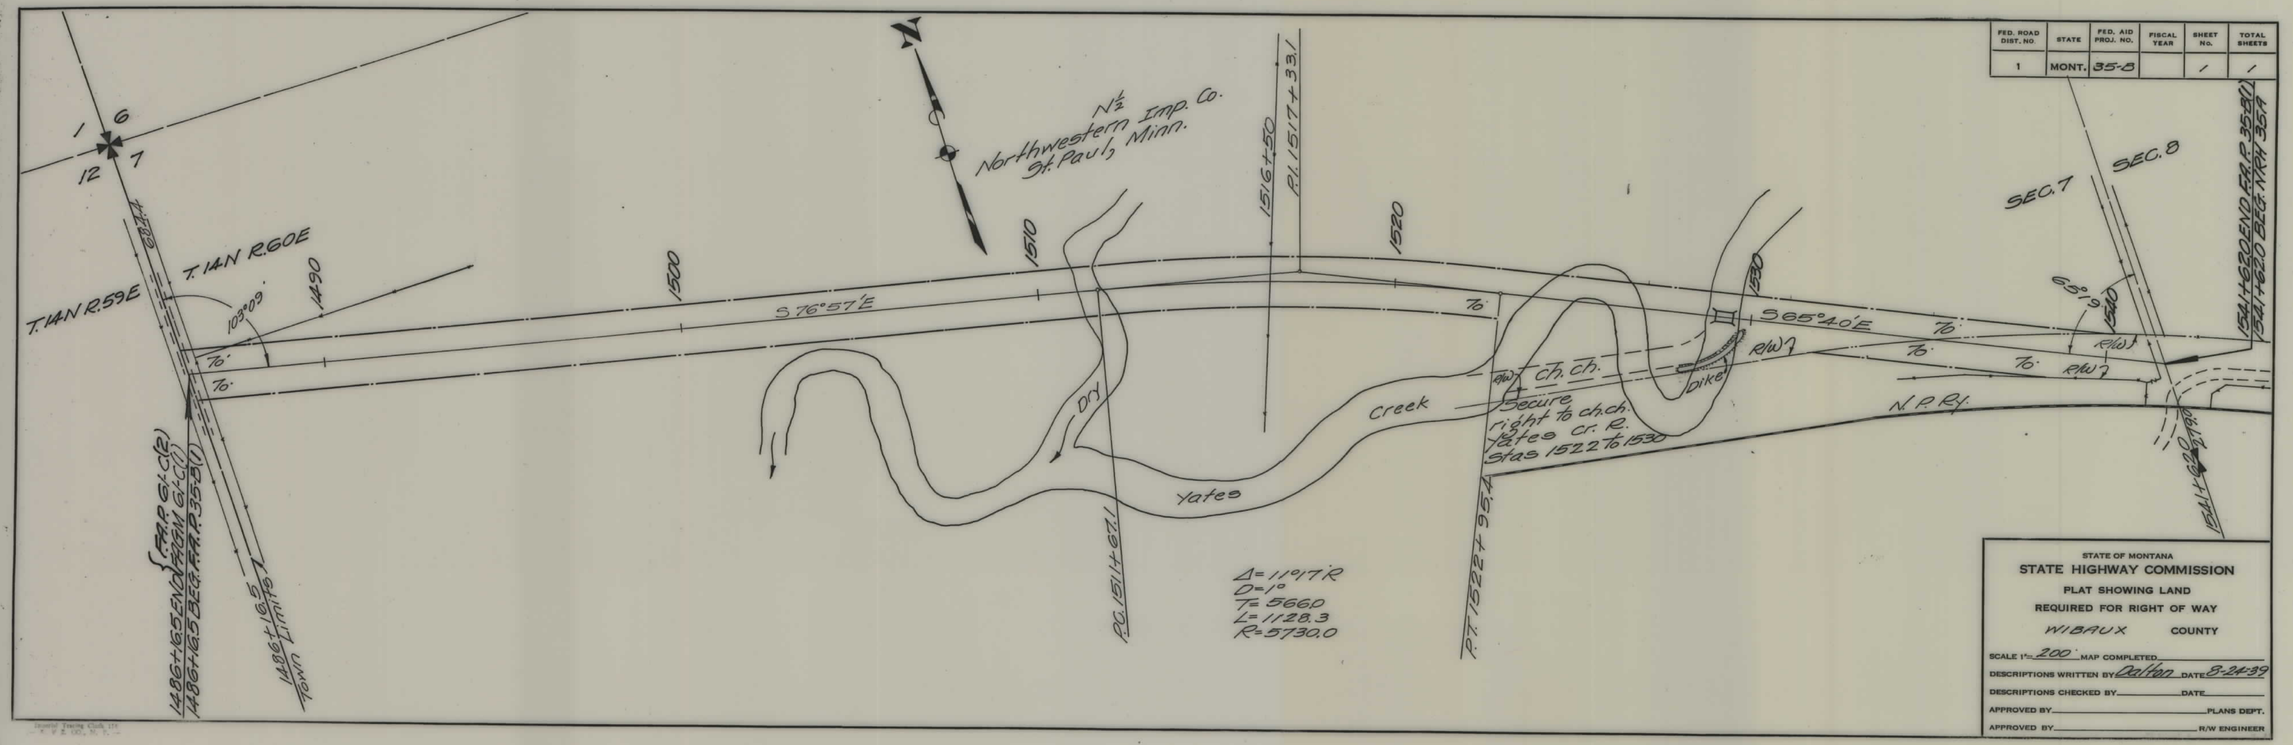


FAP 35 B SHT 1 OF 1

4