PLANS
NOT
TO
SCALE

FED. ROAD DIST. NO	STATE	FED. AID PROJ. NO.	R/W No.	SHEET No.	TOTAL SHEETS
1	MONT.	F.H.P. 32 B2.C1		1	1

Maintenance Proj. 3040-99

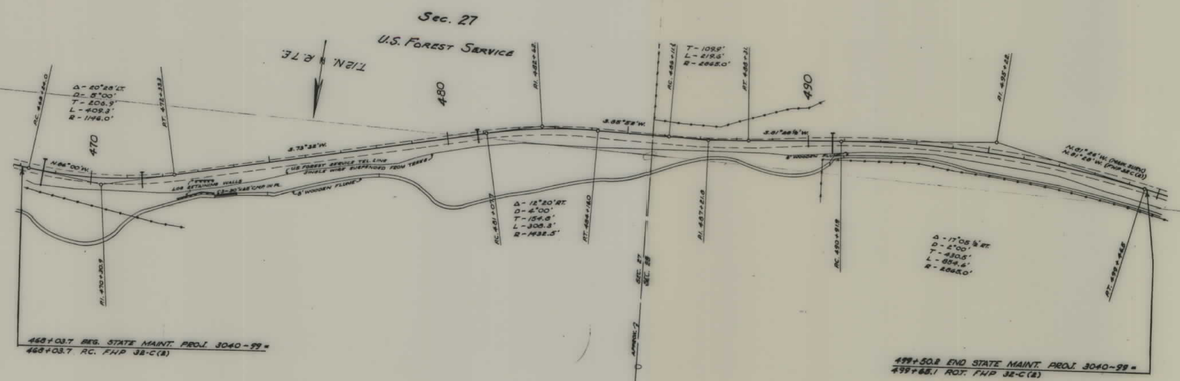

S½ SE¼ - Sec. 28
U.S. Forest Service

N½ SE¼ - Sec. 28
Frank Harvey Cook

STATE OF MONTANA
STATE HIGHWAY COMMISSION
PLAT SHOWING LAND
REQUIRED FOR RIGHT OF WAY
MEAGHER **COUNTY**

SCALE 1" = 400' MAP COMPLETED Jan 1951
DESCRIPTIONS WRITTEN BY _____ DATE _____
DESCRIPTIONS CHECKED BY _____ DATE _____
APPROVED BY _____
APPROVED BY _____ R/W ENGINEER

FHP 32 B2. C1 SHT 1 OF 1