PLANS
NOT
TO
SCALE

FED. ROAD DIST. NO.	STATE	FED. AID PROJ. NO.	R/W NO.	SHEET NO.	TOTAL SHEETS
8	MONT.	S 31 (3)	3031 (23)	1	2

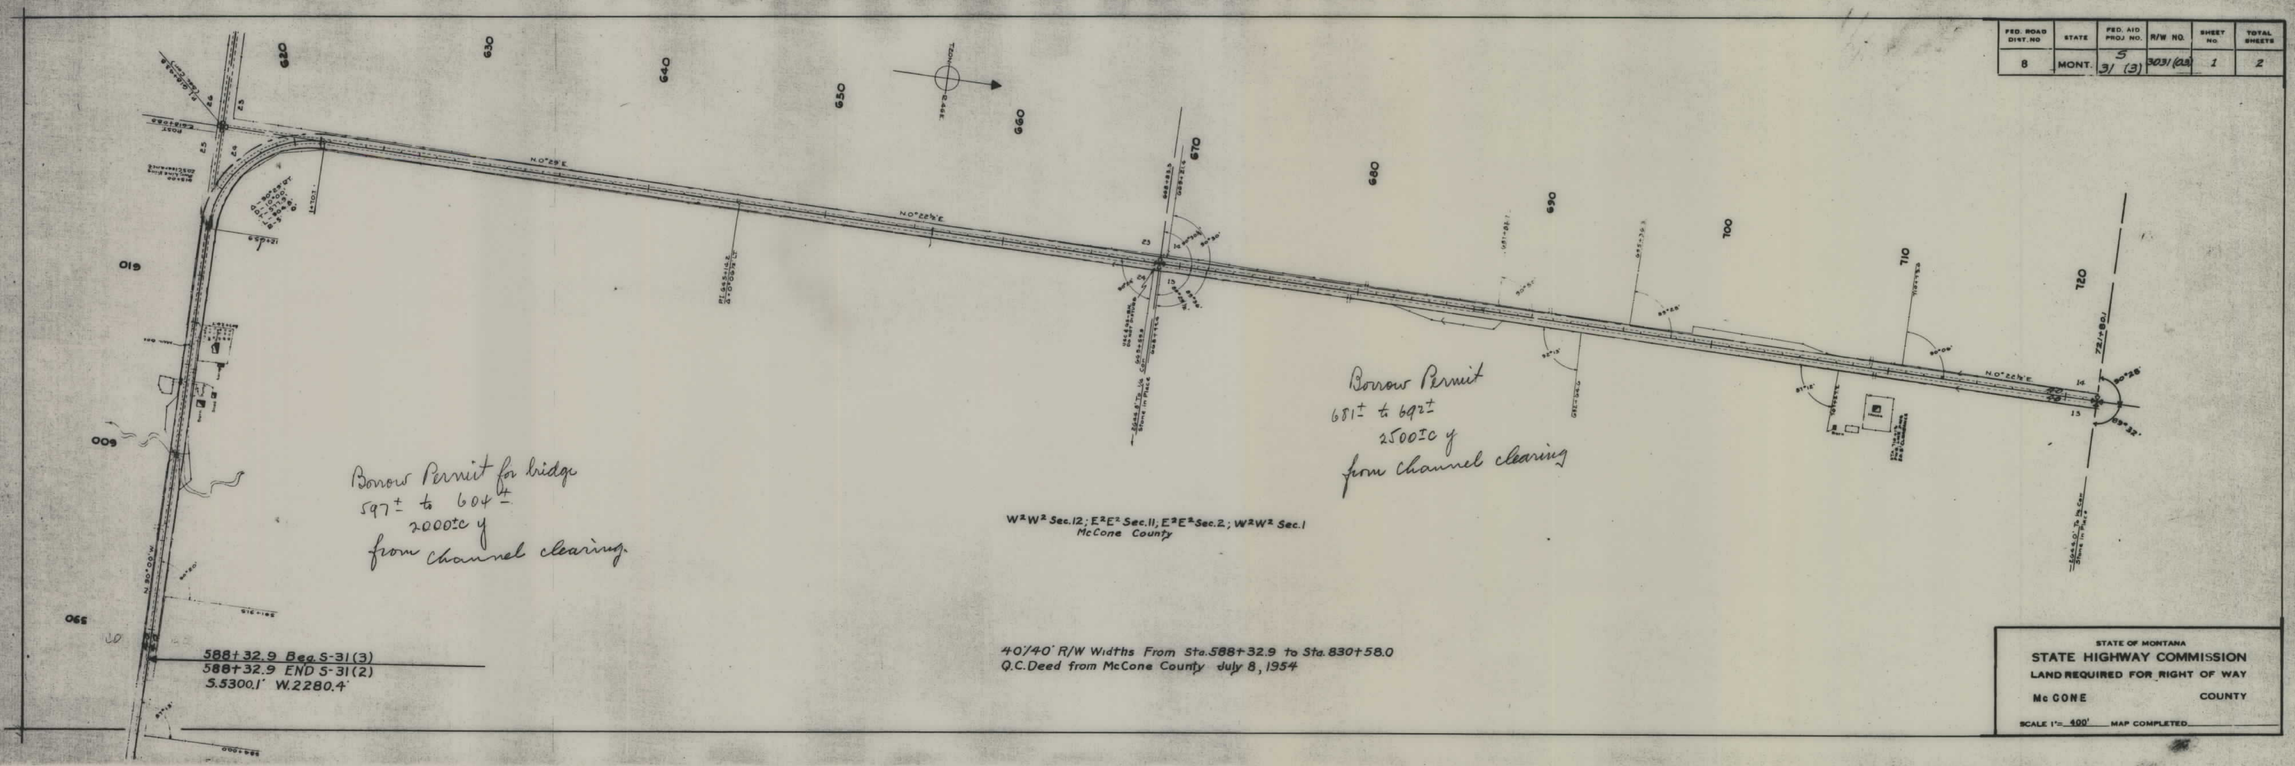

S 31(3) SHT 1 OF 2

FED. ROAD DIST. NO.	STATE	FED. AID PROJ. NO.	R/W NO.	SHEET NO.	TOTAL SHEETS
8	MONT	S 31 (3)	303/03	2	2

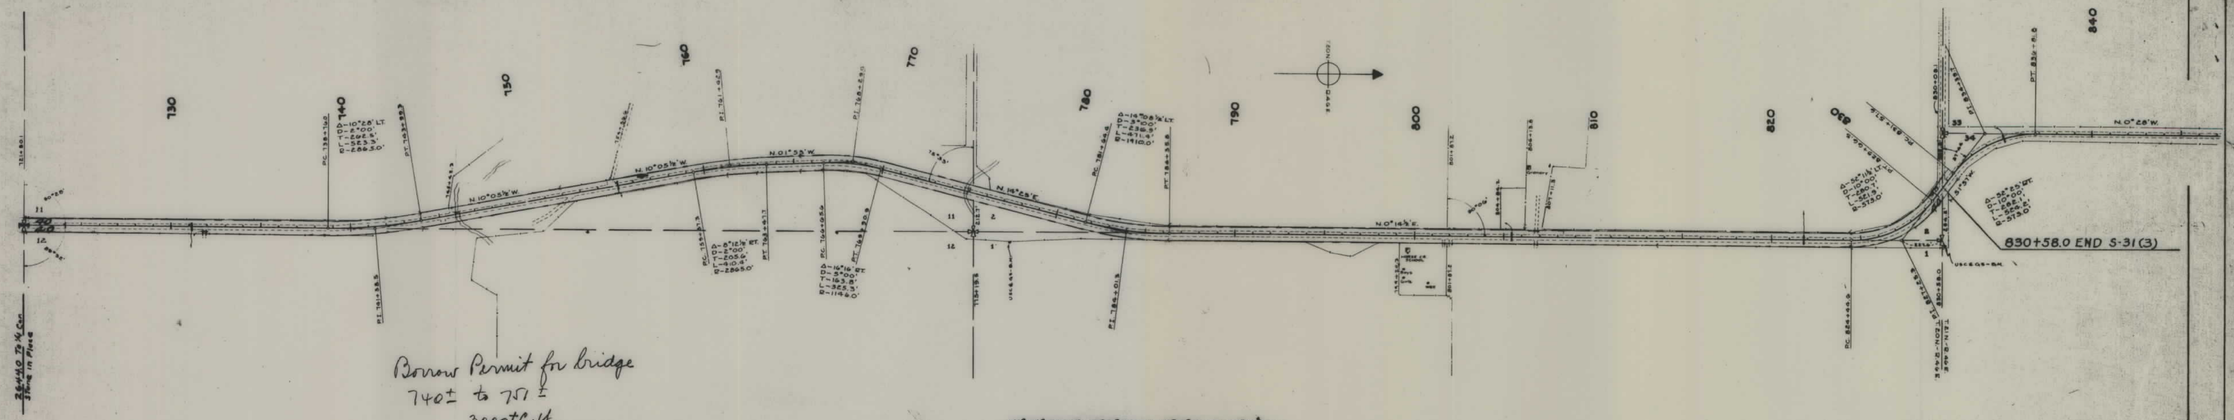

Borrow Permit for bridge
740± to 751±
3000±C.Y.
also channel clearing

W½W½ Sec.12; E½E½ Sec.11; E½E½ Sec.2; W½W½ Sec.1
McCone County

40'/40' R/W Widths From Sta. 588+32.9 to Sta. 830+58.0
Q.C. Deed from McCone County July 8, 1954

STATE OF MONTANA
STATE HIGHWAY COMMISSION
LAND REQUIRED FOR RIGHT OF WAY
McCONE COUNTY
SCALE 1" = 400' MAP COMPLETED

S 31(3) SHT 2 OF 2