PLANS
NOT
TO
SCALE

FED. ROAD DIST. NO	STATE	FED. AID PROJ. NO.	R/W NO.	SHEET No.	TOTAL SHEETS
8	MONT.	S-37(1)	3037-01	1	1

Construction Contract Awarded October 30, 1953

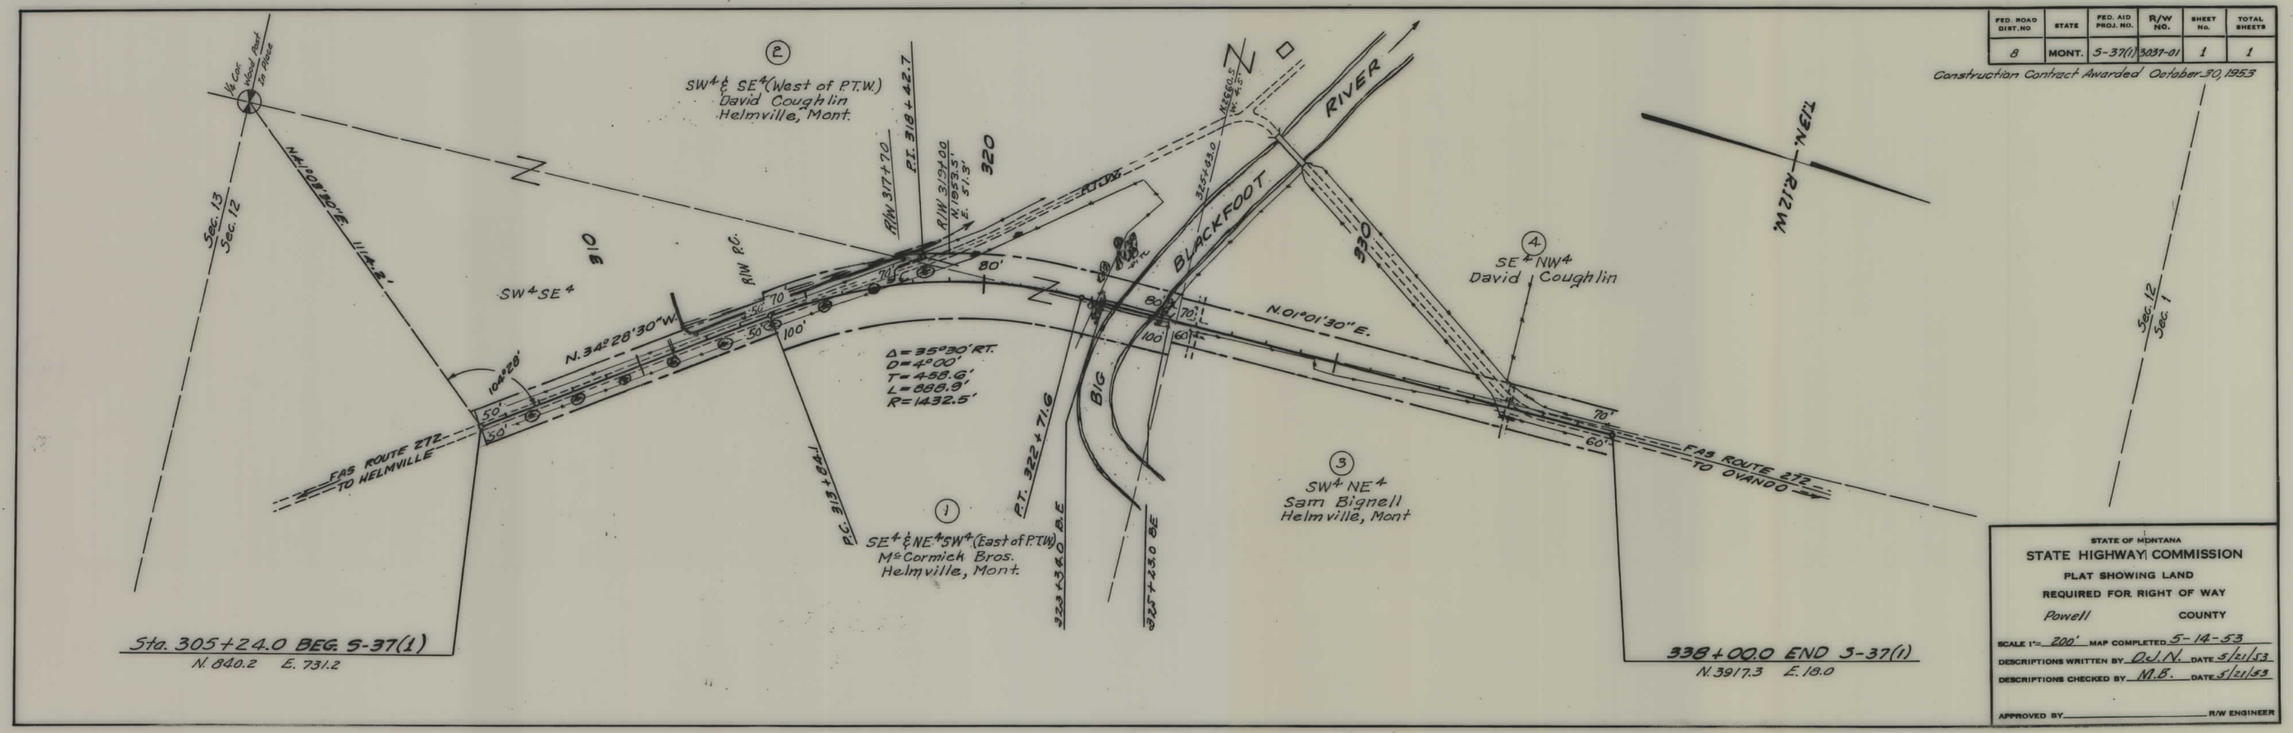

STATE OF MONTANA
STATE HIGHWAY COMMISSION
PLAT SHOWING LAND
REQUIRED FOR RIGHT OF WAY

Powell COUNTY

SCALE 1"= 200' MAP COMPLETED 5-14-53
DESCRIPTIONS WRITTEN BY O.J.N. DATE 5/21/53
DESCRIPTIONS CHECKED BY M.B. DATE 5/21/53

APPROVED BY _____ R/W ENGINEER

S 37(1) SHT 1 OF 1

4