PLANS
NOT
TO
SCALE

PROJECT NO. - DESIGNATION	SHEET NO.	TOTAL SHEETS
ERFO 41(1)	1	1
MADISON RIVER HIGHWAY (QUAKE LAKE - 1963)		

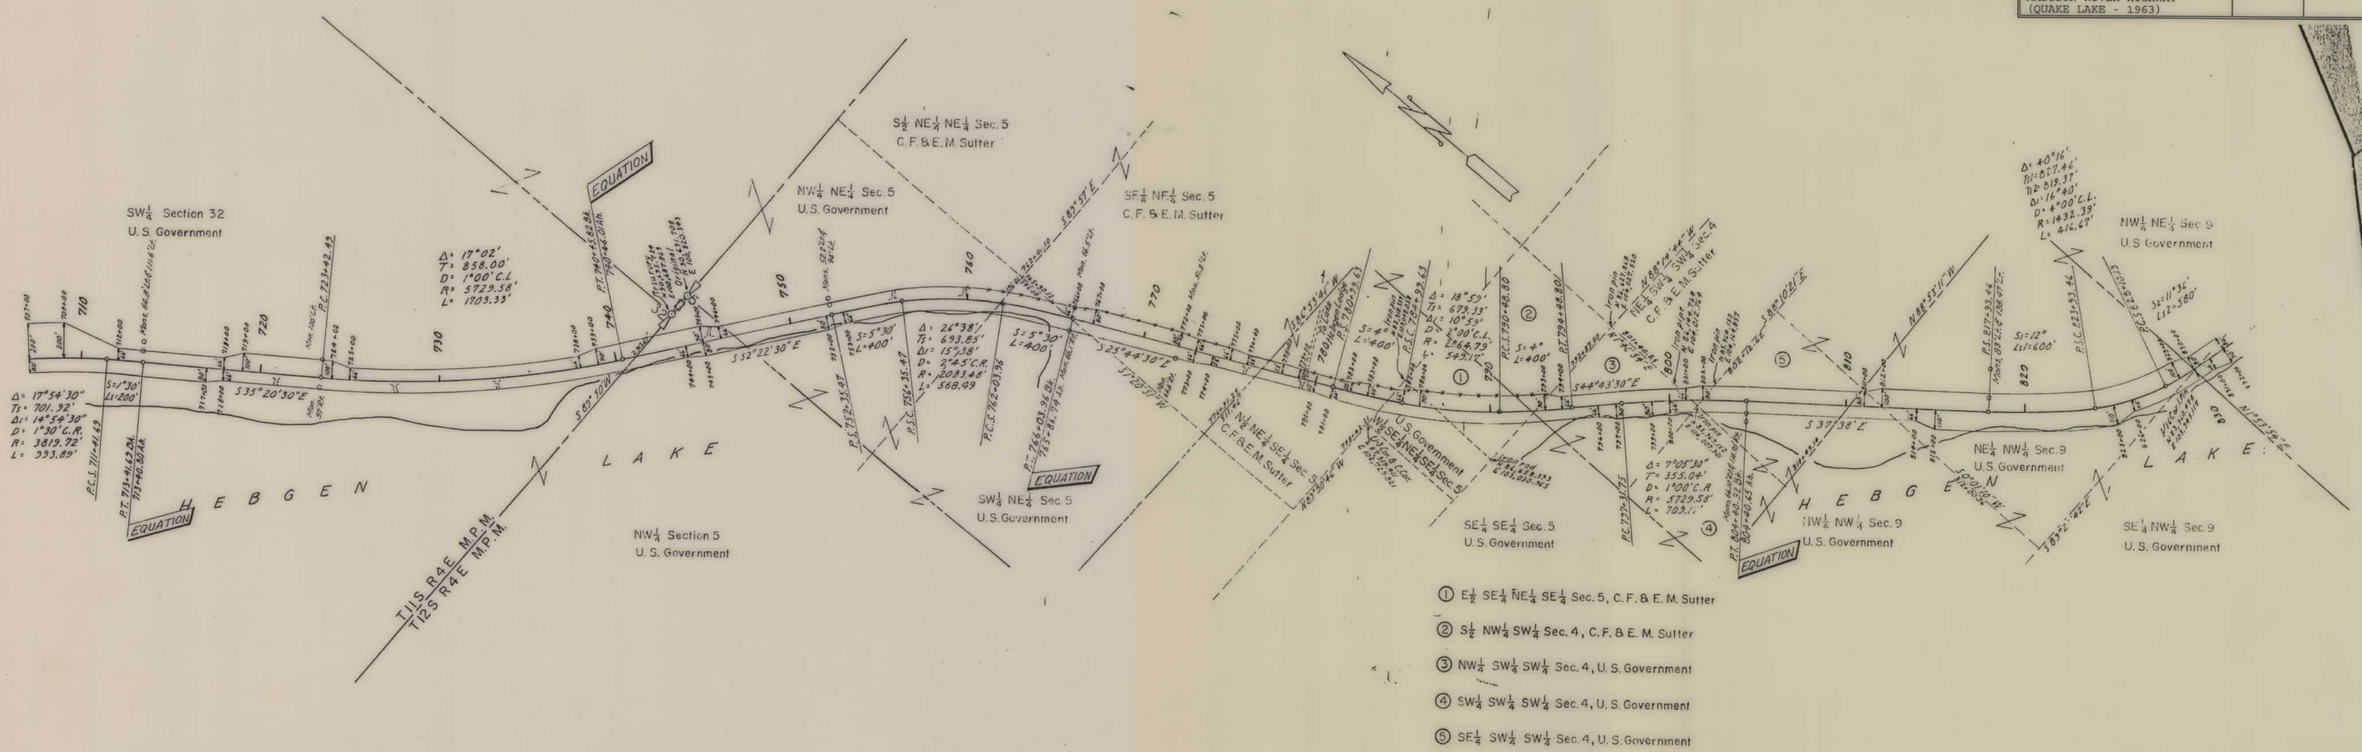

T12S R4E M.P.M.

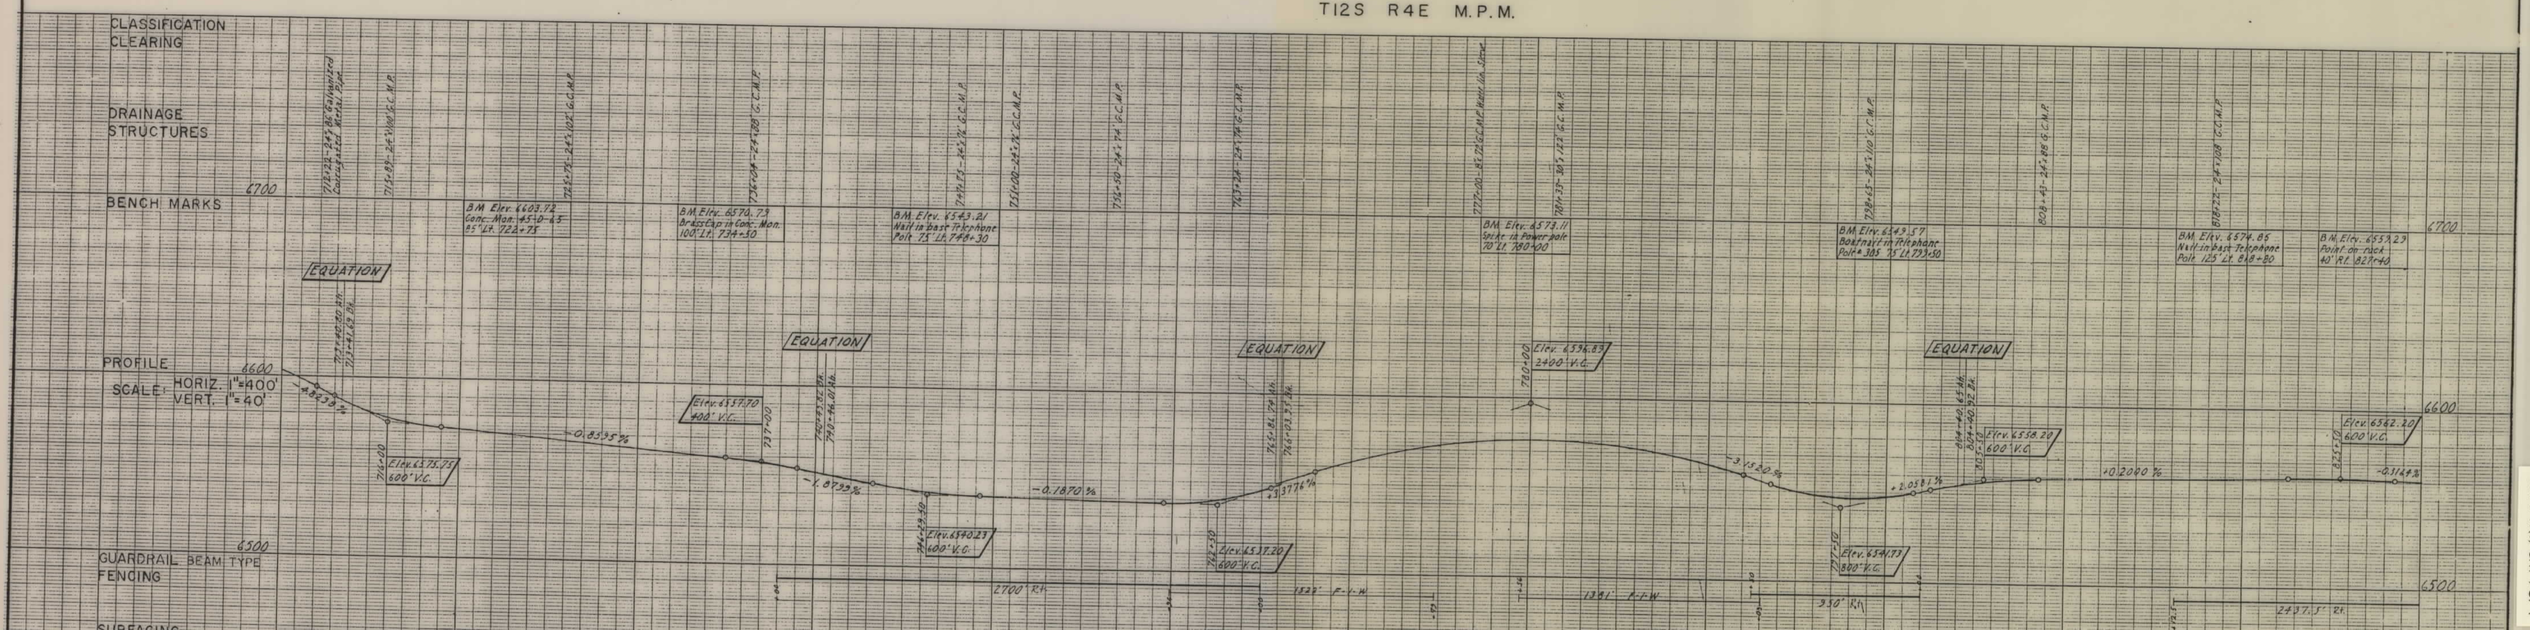

ERFO 41(1) SHT 1 OF 1