PLANS
NOT
TO
SCALE

238+27- MOVE 1 TEL. POLE RT.
240+31 - MOVE 1 TEL. POLE RT.

FED. ROAD DIST. NO.	STATE	FED. AID PROJECT NUMBERS CONST. NO.	R/W NO.	STATE NO.	SHEET NO.	TOTAL SHEETS
8	MONT.		ER-59(4)		1	1

FORMERLY S-341(3)

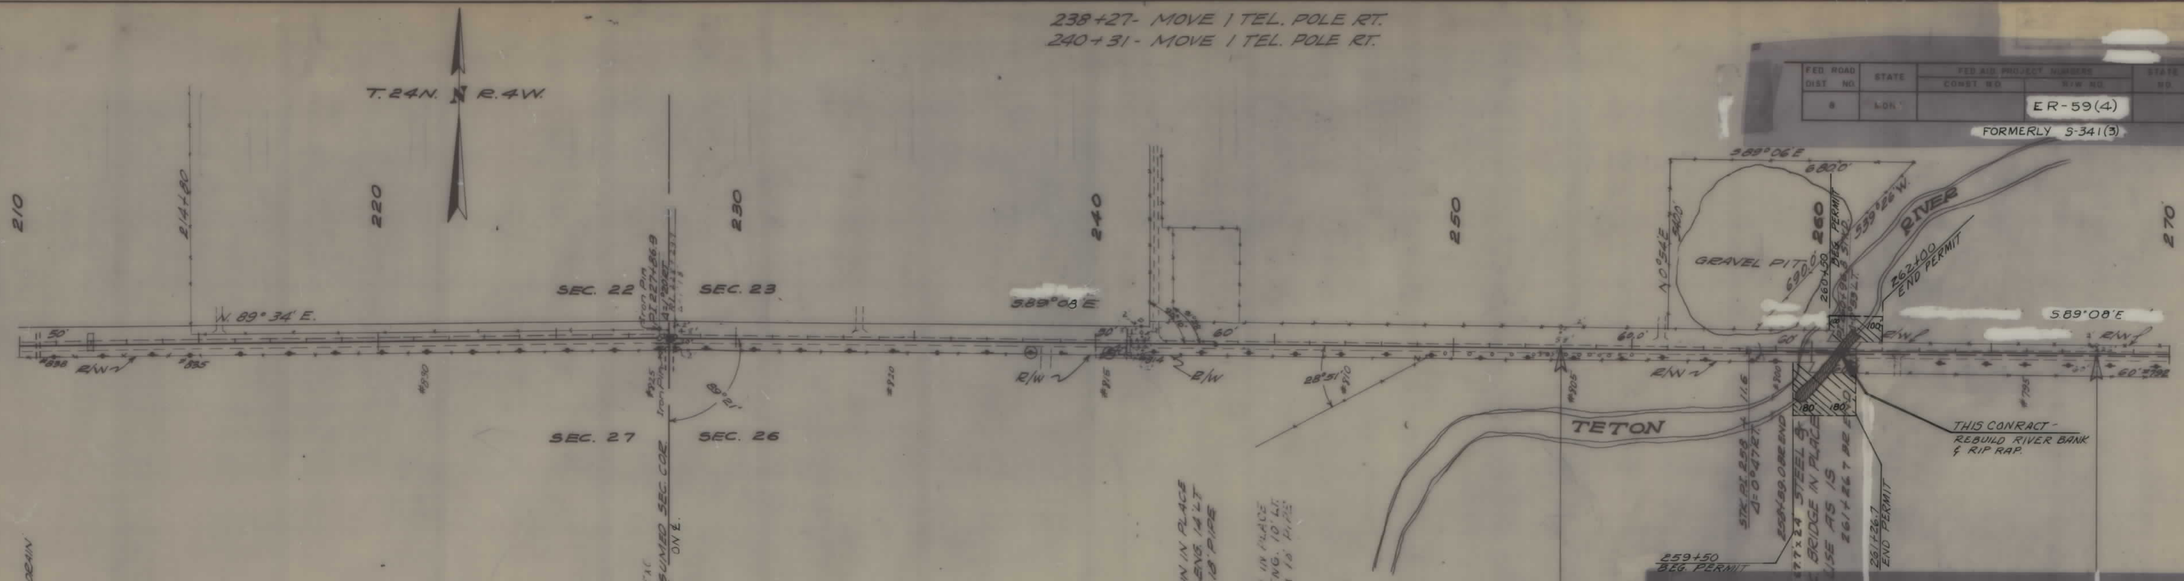

PLAN
NOTE BOOK
NO.
SURVEYED
PLOTTED
ALIGNMENT CHECKED
RT. OF WAY CHECKED
BY
DATE

ER 59(4) SHT 1 OF 1