PLANS
NOT
TO
SCALE

FED. ROAD DIST. NO.	STATE	FED. AID PROJ. NO.	FISCAL YEAR	SHEET No.	TOTAL SHEETS
1	MONT.	60-B		1	2

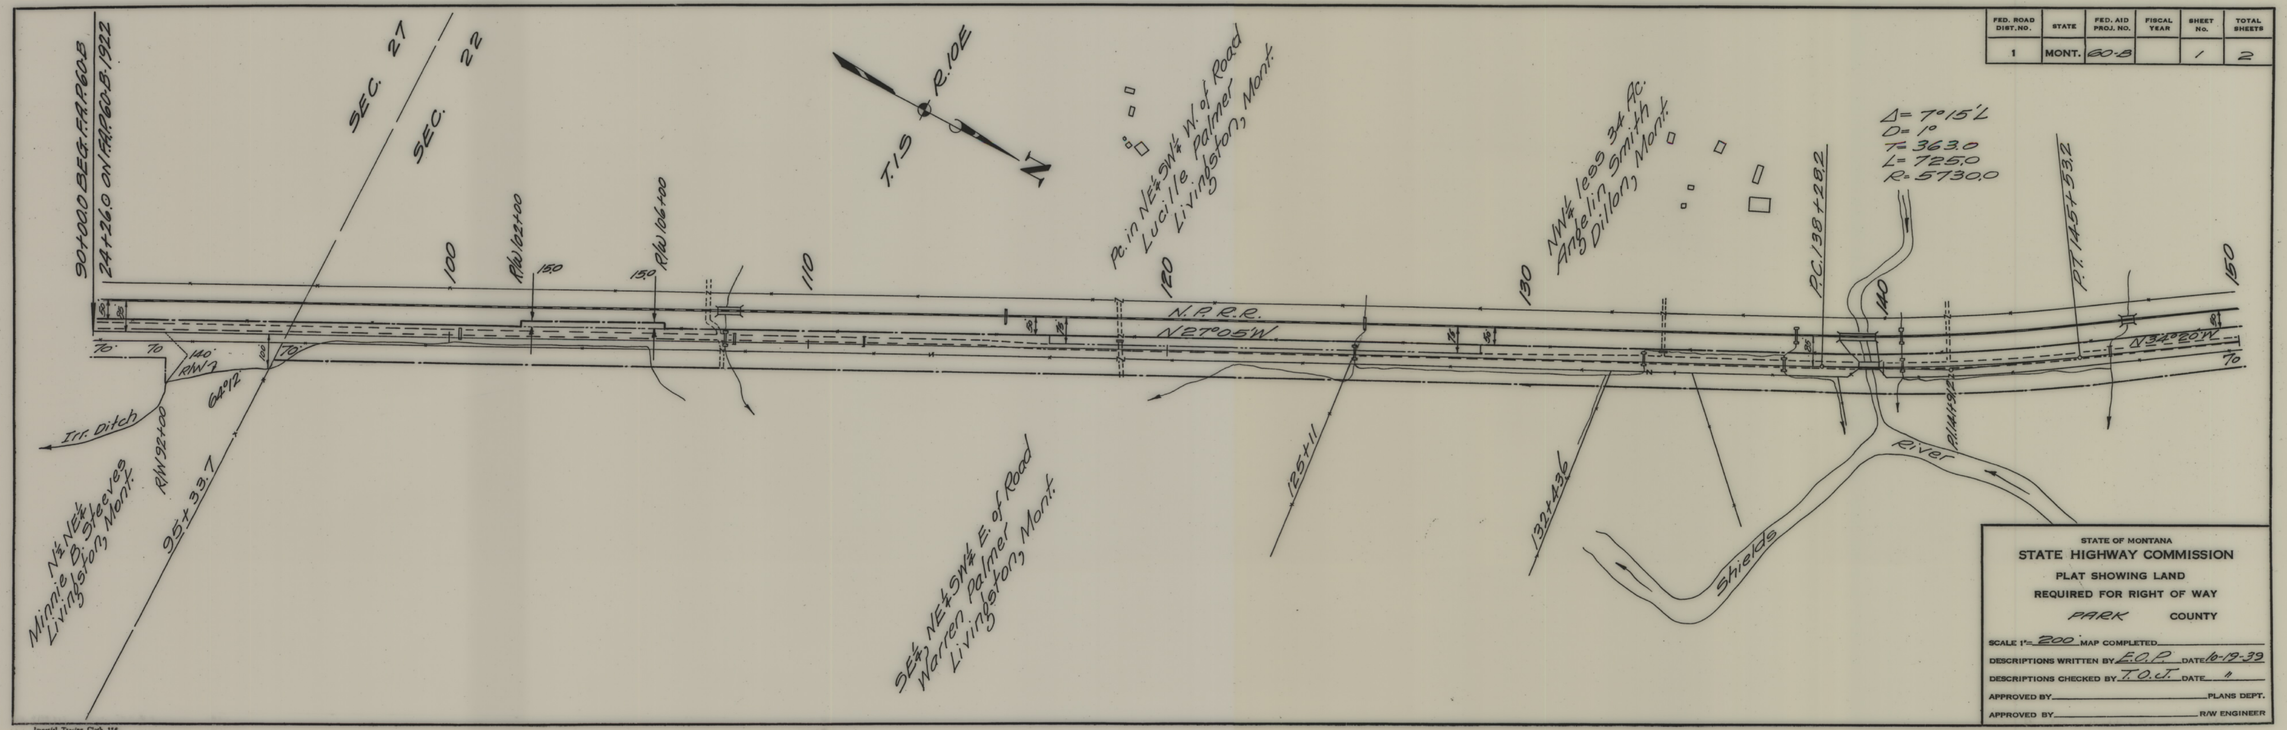

STATE OF MONTANA

STATE HIGHWAY COMMISSION

PLAT SHOWING LAND REQUIRED FOR RIGHT OF WAY

PARK COUNTY

SCALE 1"= 200' MAP COMPLETED _____

DESCRIPTIONS WRITTEN BY E.O.P. DATE 10-19-39

DESCRIPTIONS CHECKED BY T.O.J. DATE "

APPROVED BY _____ PLANS DEPT.

APPROVED BY _____ R/W ENGINEER

Imperial Tracing Cloth 116
E. V. EDDY, N. Y. — 8-19

FAP 60-B SHT 1 OF 2

FED. ROAD DIST. NO.	STATE	FED. AID PROJ. NO.	FISCAL YEAR	SHEET No.	TOTAL SHEETS
1	MONT.	60-B		2	2

211+06.0 BEG. F.A.P. 60-C (1939)
211+06.0 END F.A.P. 60-B (1939)
145+19.0 END F.A.P. 60-B (1922)
145+19.0 BEG. F.A.P. 60-C (1922)

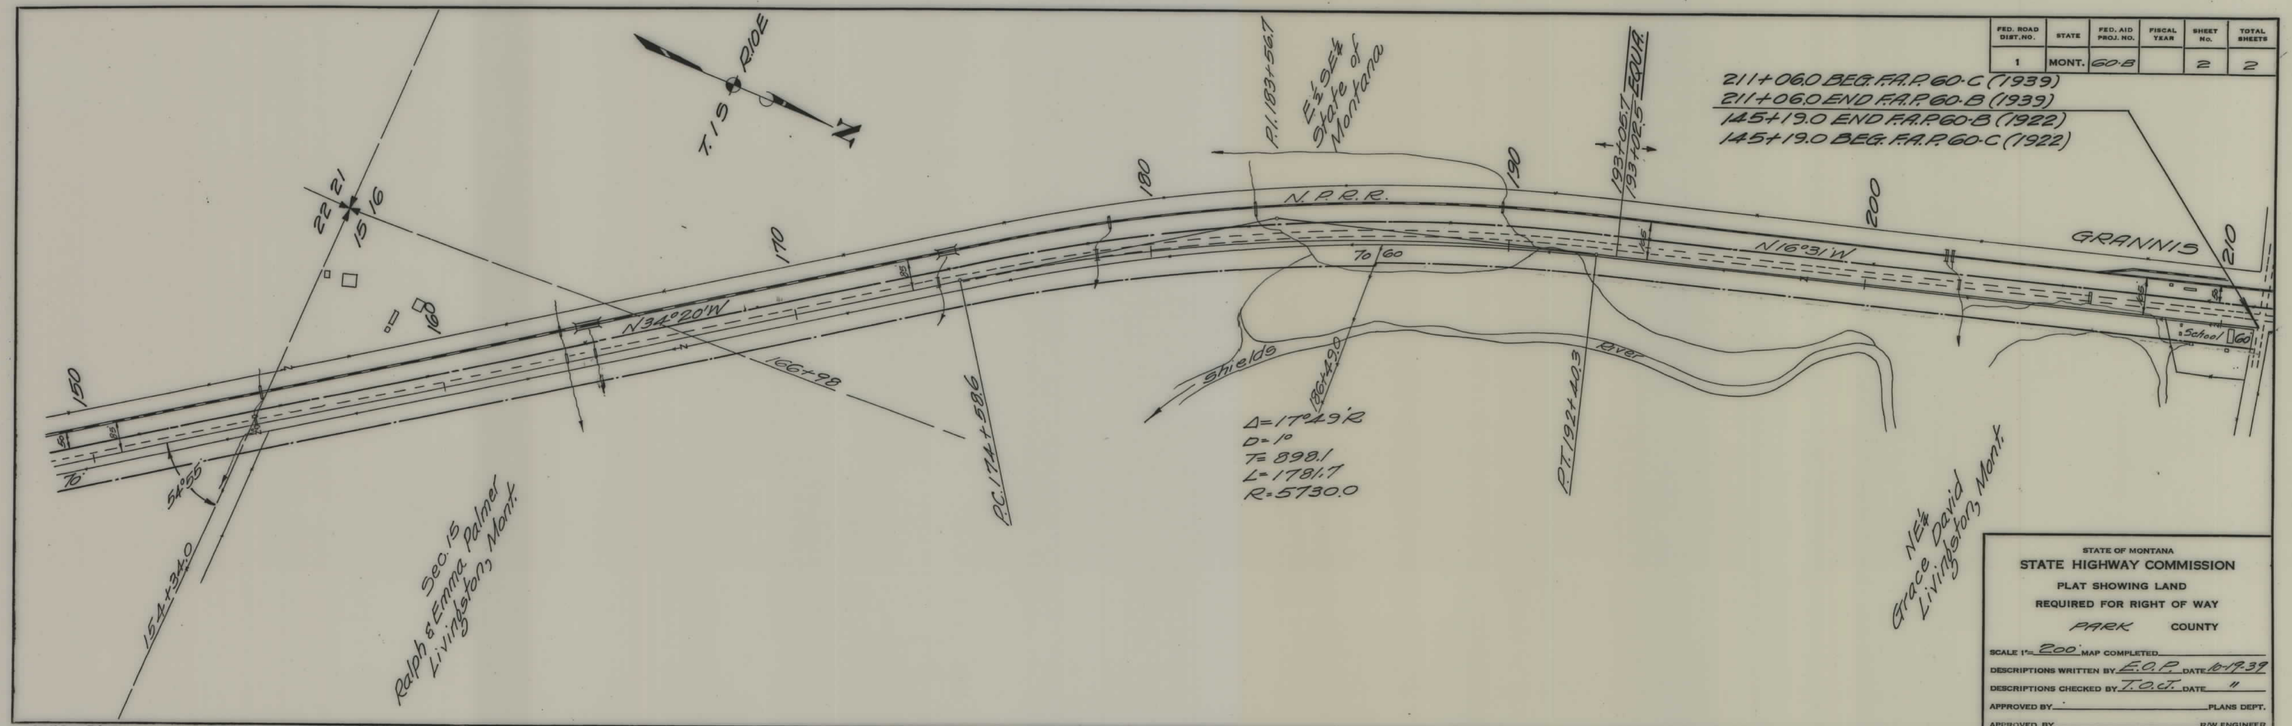

STATE OF MONTANA
STATE HIGHWAY COMMISSION
PLAT SHOWING LAND
REQUIRED FOR RIGHT OF WAY
PARK COUNTY

SCALE 1"= 200' MAP COMPLETED
DESCRIPTIONS WRITTEN BY E.O.P. DATE 6-19-39
DESCRIPTIONS CHECKED BY T.O.C.T. DATE "
APPROVED BY PLANS DEPT.
APPROVED BY R/W ENGINEER

Imperial Tracing Cloth 116
A.W.E. CO., N. Y. — 5-22

FAP 60-B SHT 2 OF 2