PLANS
NOT
TO
SCALE

FED. ROAD DIST. NO.	STATE	FED. AID PROJ. NO.	FISCAL YEAR	SHEET NO.	TOTAL SHEETS
1	MONT.	86-B-RED		1	2

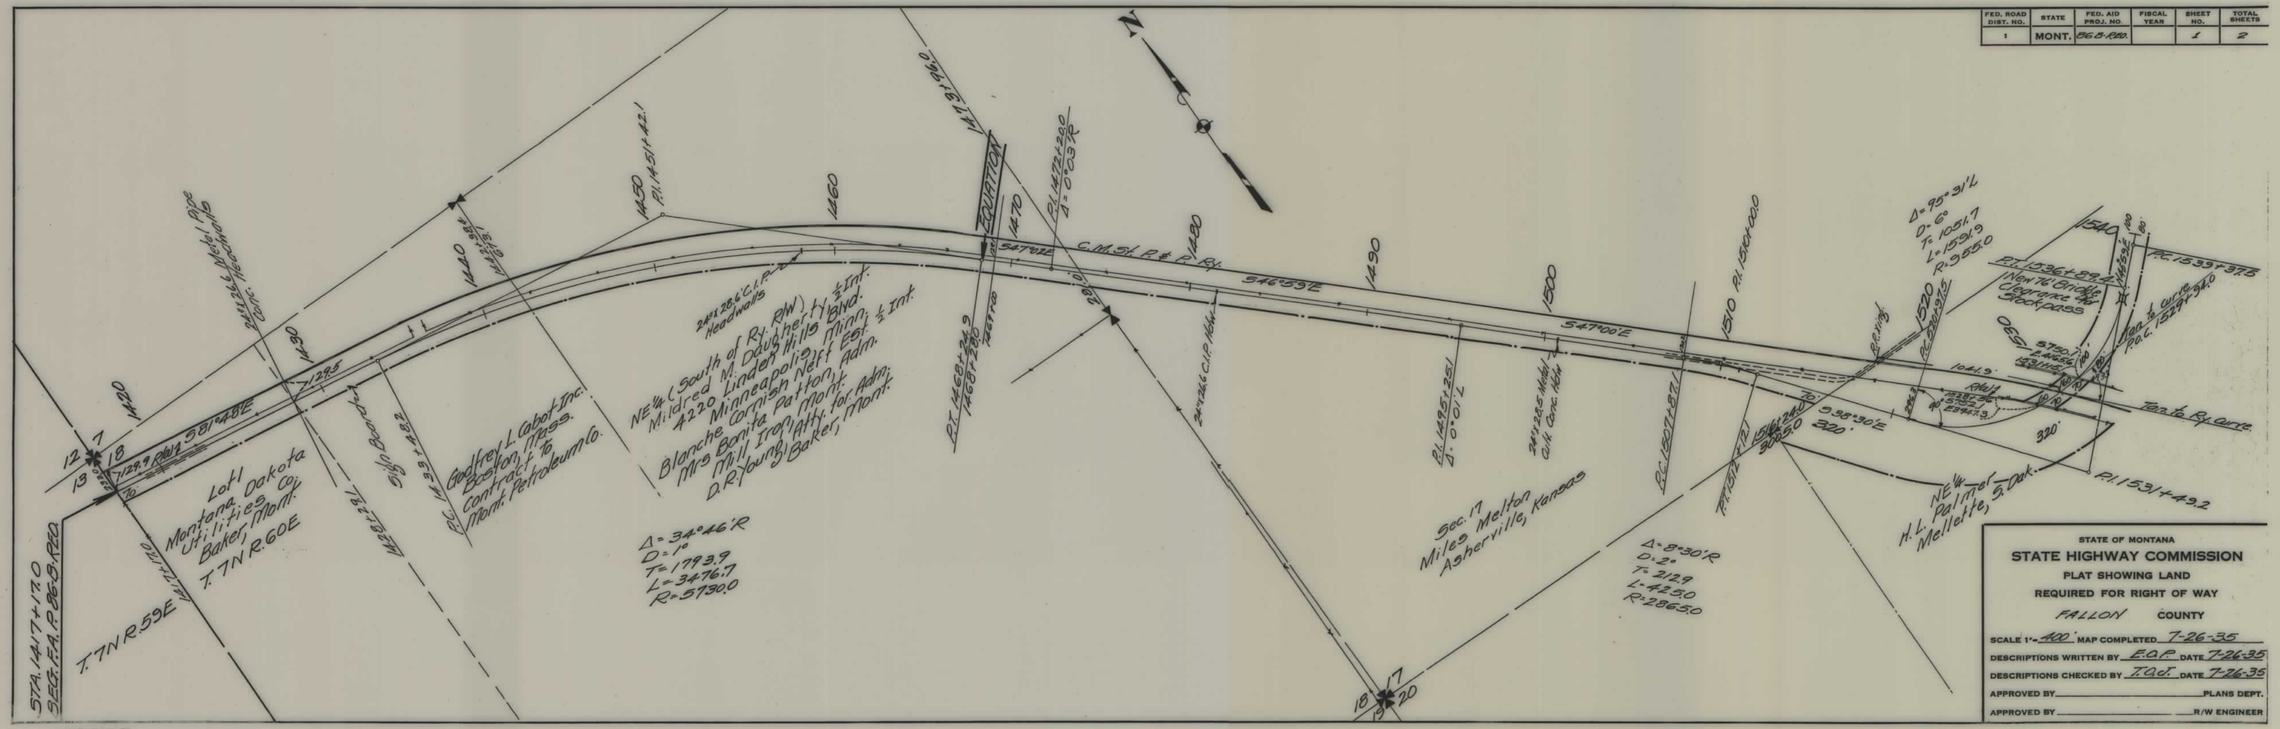

FAP 86 B RED SHT 1 OF 2

4

FED. ROAD DIST. NO.	STATE	FED. AID PROJ. NO.	FISCAL YEAR	SHEET NO.	TOTAL SHEETS
1	MONT.	BR-B-120		2	2

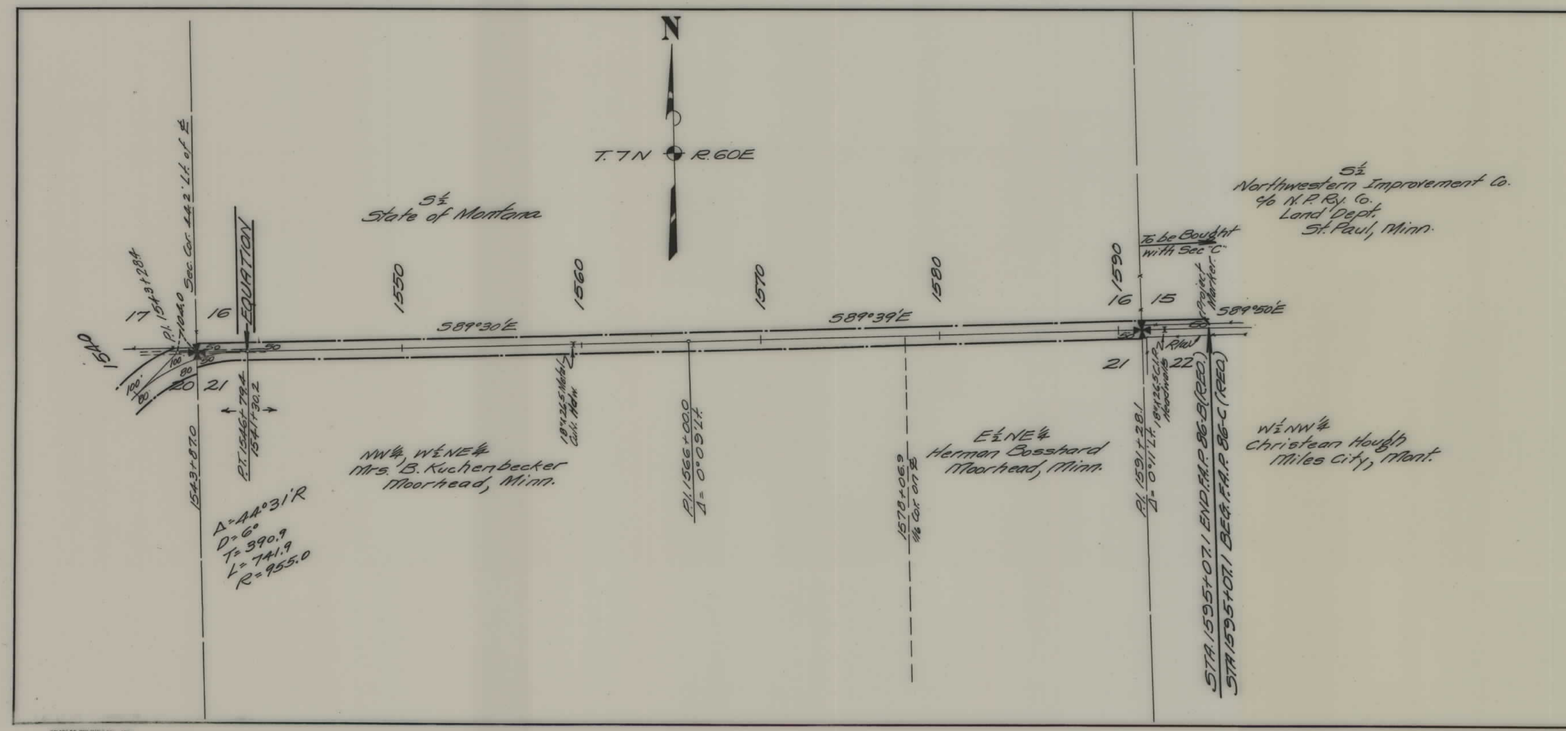

STATE OF MONTANA

STATE HIGHWAY COMMISSION

PLAT SHOWING LAND

REQUIRED FOR RIGHT OF WAY

FALLON COUNTY

SCALE 1"= 400' MAP COMPLETED 7-26-35

DESCRIPTIONS WRITTEN BY E.O.P. DATE 7-26-35

DESCRIPTIONS CHECKED BY T.O.C. DATE 7-26-35

APPROVED BY _____ PLANS DEPT.

APPROVED BY _____ R/W ENGINEER

FAP 86 B REO SHT 2 OF 2

4