PLANS
NOT
TO
SCALE

FED. ROAD DIST. NO	STATE	FED. AID PROJ. NO.	R/W NO	SHEET No.	TOTAL SHEETS
8	MONT.	S 81(2)	308102	1	1

Construction Contract Awarded July 30, 1954

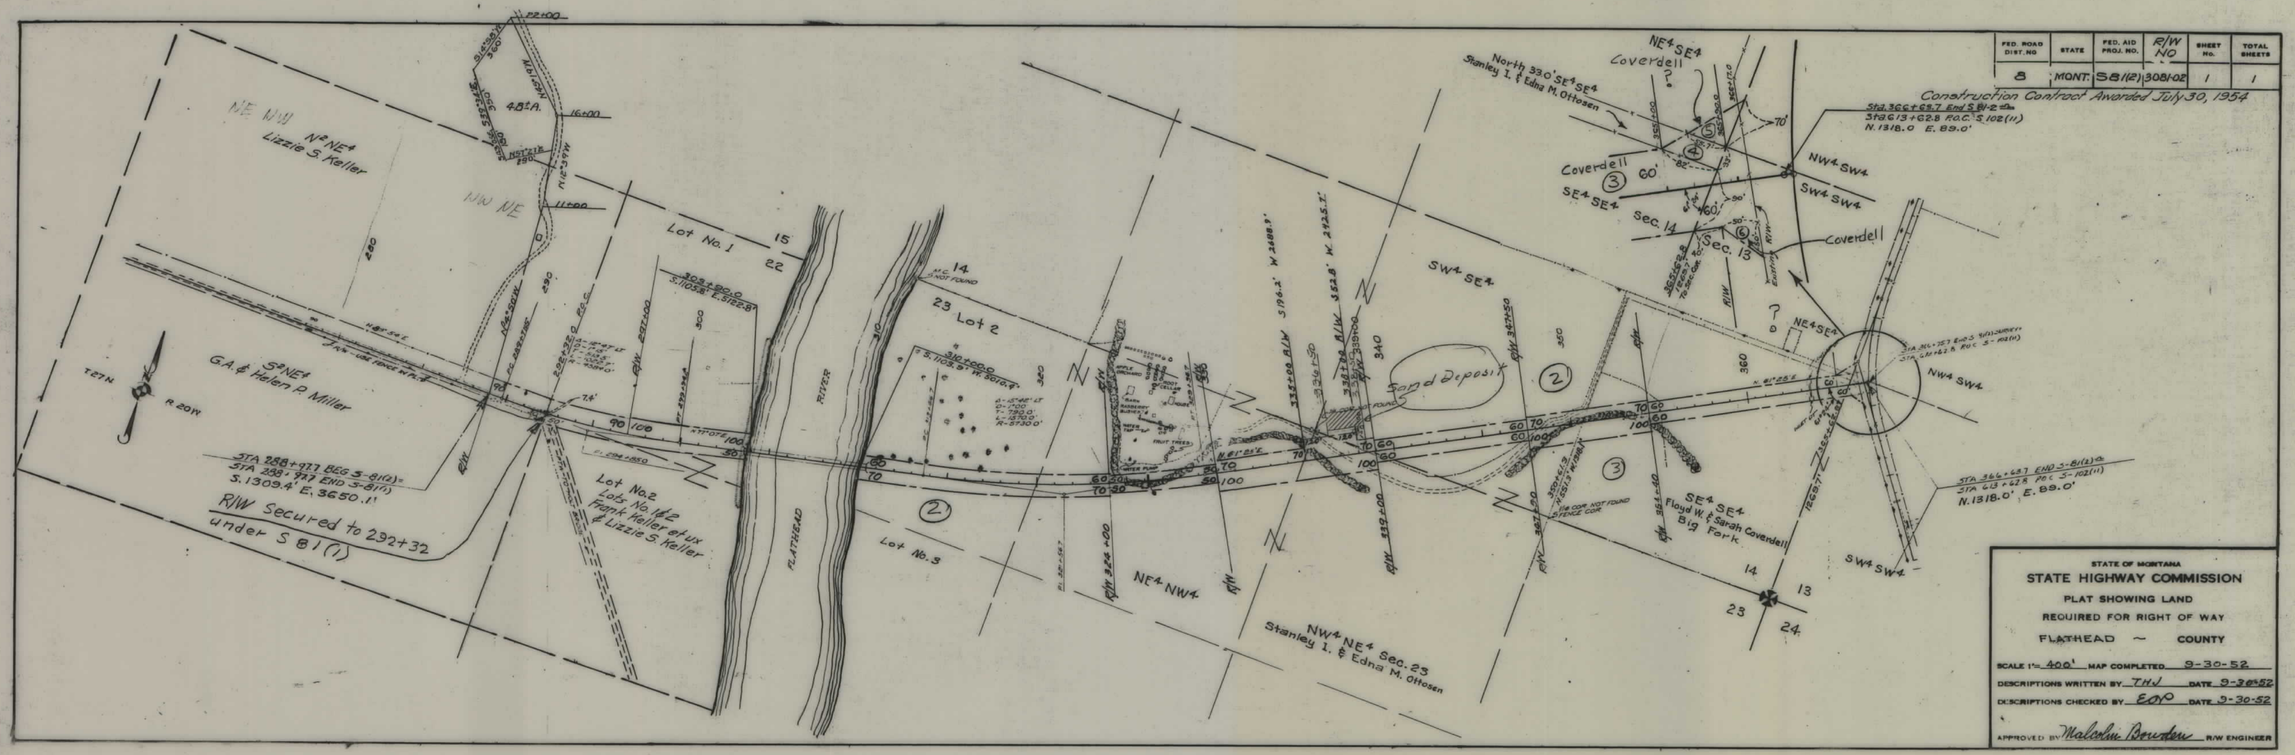

STATE OF MONTANA

STATE HIGHWAY COMMISSION

PLAT SHOWING LAND

REQUIRED FOR RIGHT OF WAY

FLATHEAD ~ COUNTY

SCALE 1" = 400' MAP COMPLETED 9-30-52

DESCRIPTIONS WRITTEN BY THJ DATE 9-30-52

DESCRIPTIONS CHECKED BY EOP DATE 9-30-52

APPROVED BY Malcolm Bowden R/W ENGINEER

S 81(2) SHT 1 OF 1

5