PLANS
NOT
TO
SCALE

OWNERSHIPS									
PARCEL	NAME	ADDRESS	TOTAL ACREAGE	GROSS TAKE ACREAGE	P.T.W. ACREAGE	NET TAKE ACREAGE	REMAINDER LEFT	REMAINDER RIGHT	CONST. PERMIT LEFT / CONST. PERMIT RIGHT
1	MABLE SADDLER	MILES CITY, MT.							0.30 AC / 0.14 AC

FED. ROAD DIV. NO	STATE	F.A.P. NO'S. CONST. NO.	F.A.P. NO'S. R/W NO.	STATE NO.	SHEET NO.	TOTAL SHEETS
8	MONT.	I 94-4 (27) 119	I 94-4 (27) 119	8944-20	3	17

HATHAWAY EAST

IM 94-4(52)122
EAST OF HATHAWAY
EROSION CONTROL
2738-052

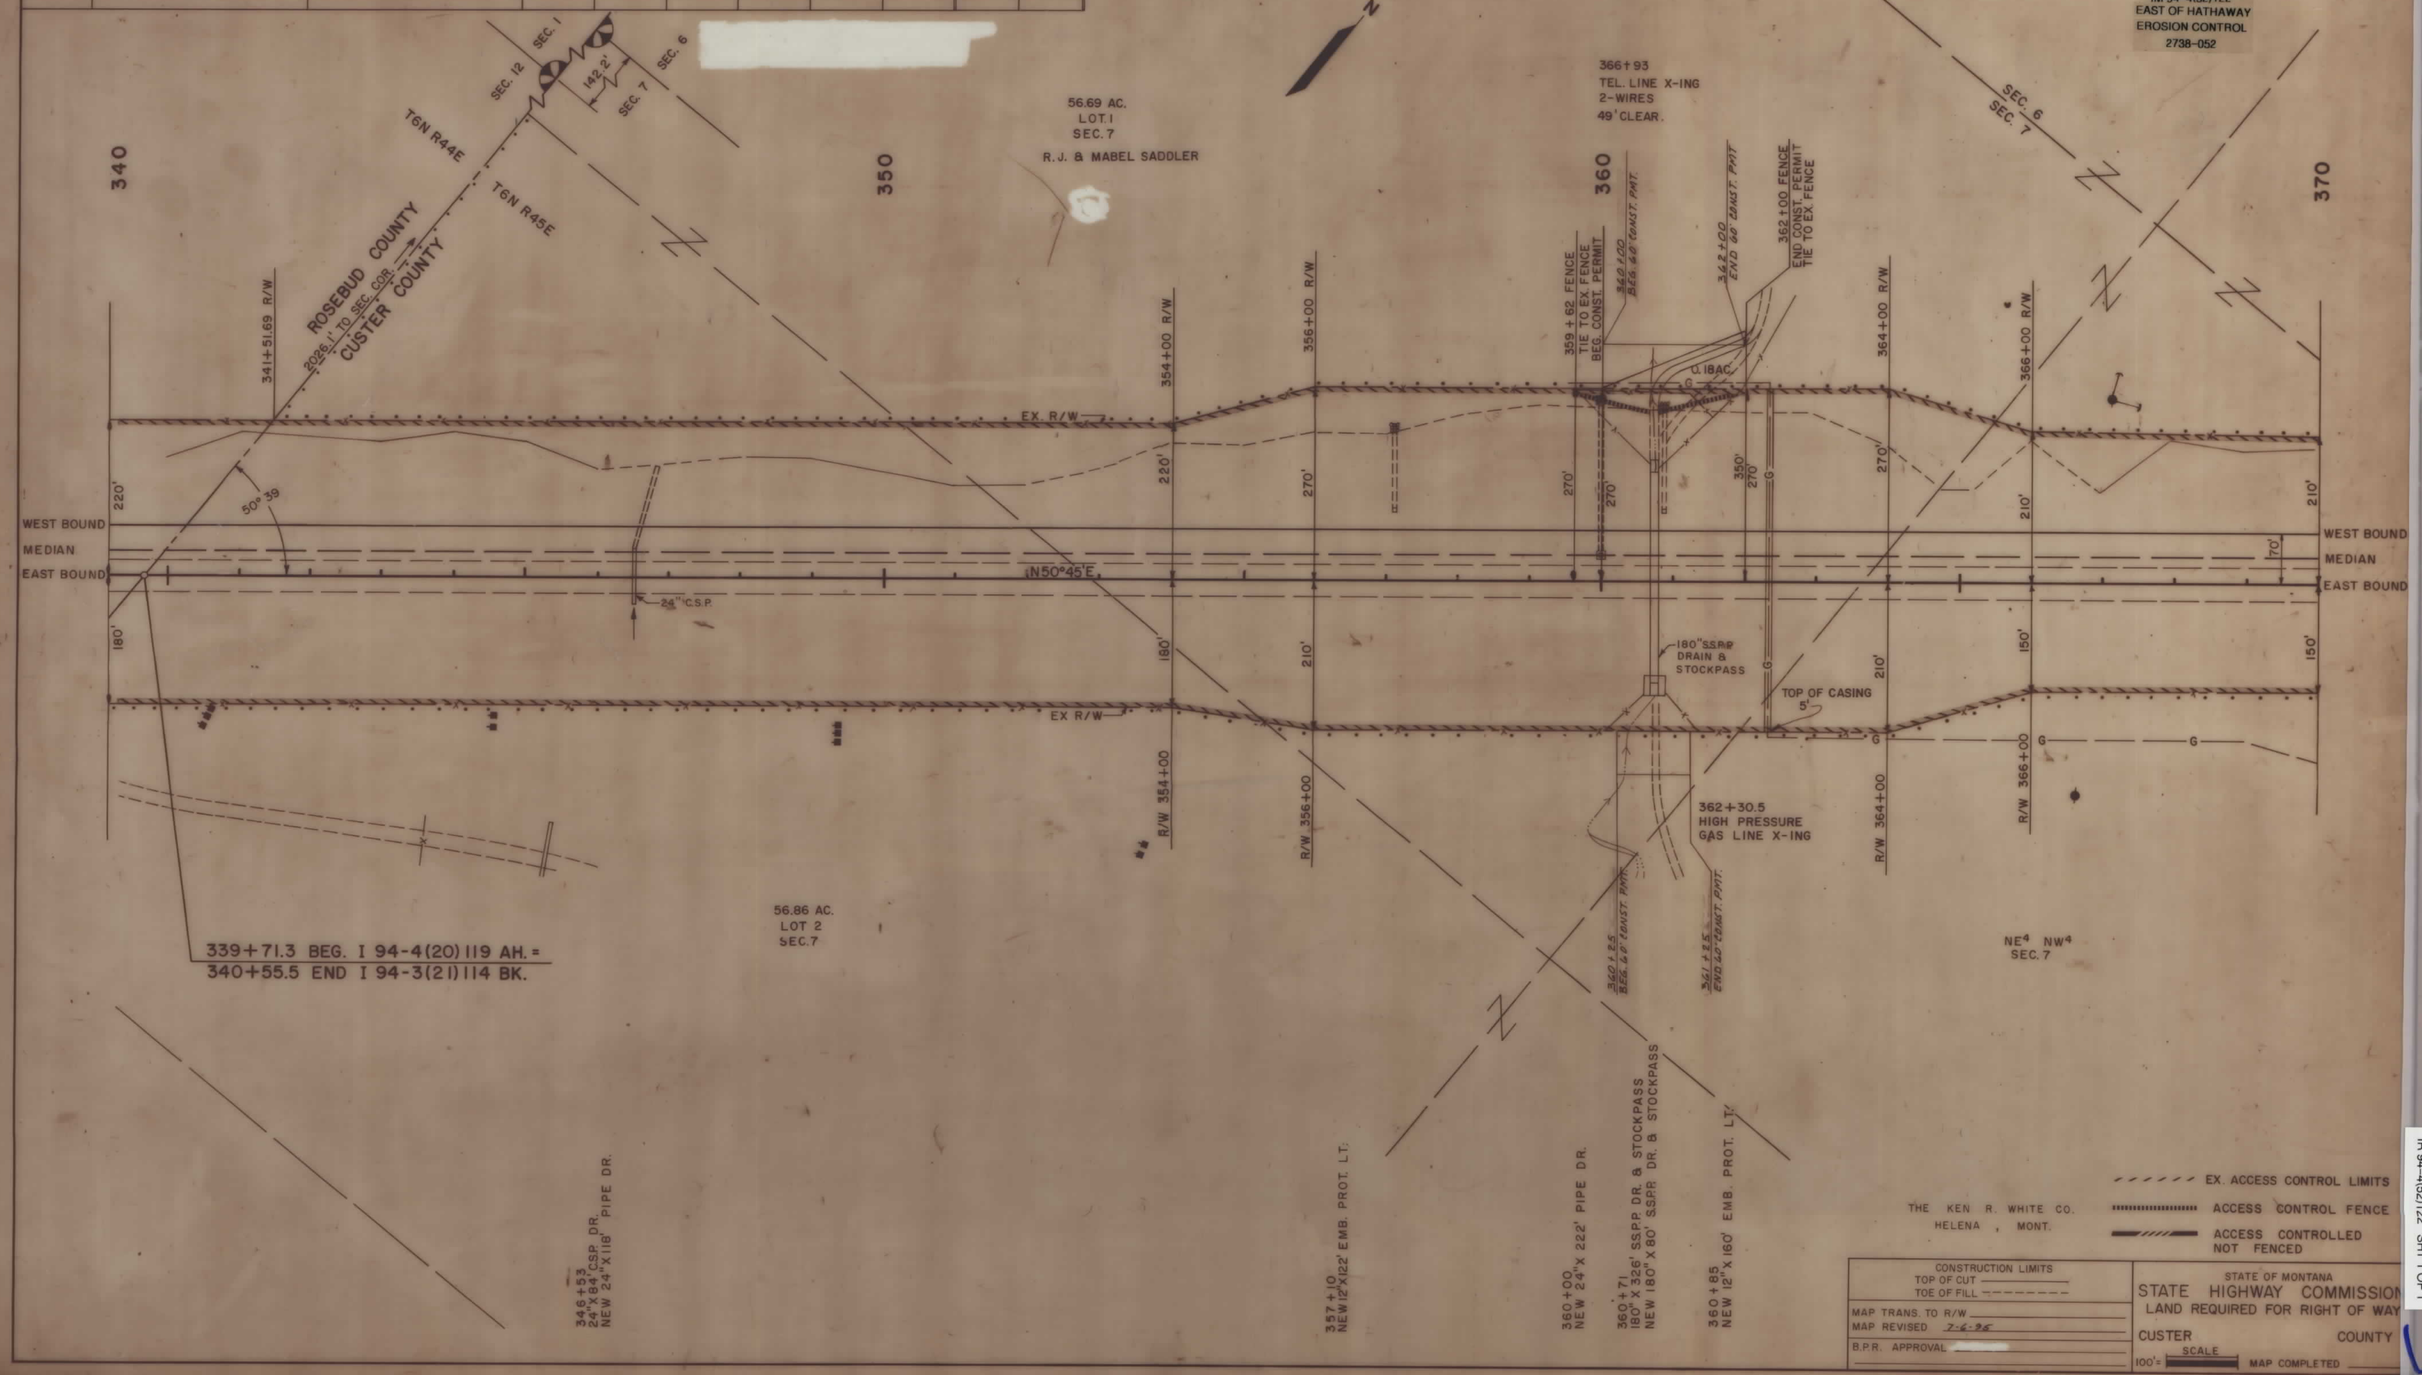

EX. ACCESS CONTROL LIMITS
ACCESS CONTROL FENCE
ACCESS CONTROLLED NOT FENCED

THE KEN R. WHITE CO.
HELENA, MONT.

CONSTRUCTION LIMITS
TOP OF CUT
TOE OF FILL

MAP TRANS. TO R/W
MAP REVISED 7-6-95
B.P.R. APPROVAL

STATE OF MONTANA
STATE HIGHWAY COMMISSION
LAND REQUIRED FOR RIGHT OF WAY
CUSTER COUNTY
SCALE 100'=
MAP COMPLETED

IR 94-4(52)122 SHT 1 OF 1