PLANS
NOT
TO
SCALE

FED ROAD DIST NO	STATE	FED AID PROJECT NUMBERS *		STATE NO	SHEET NO	TOTAL SHEETS
		CONST NO	R/W NO			
8	MONT		I 94-7(2) 233	8947-02	1	1

IR 94-7(19)242 WIBAUX REST AREA PROJECT NO. 2198-019

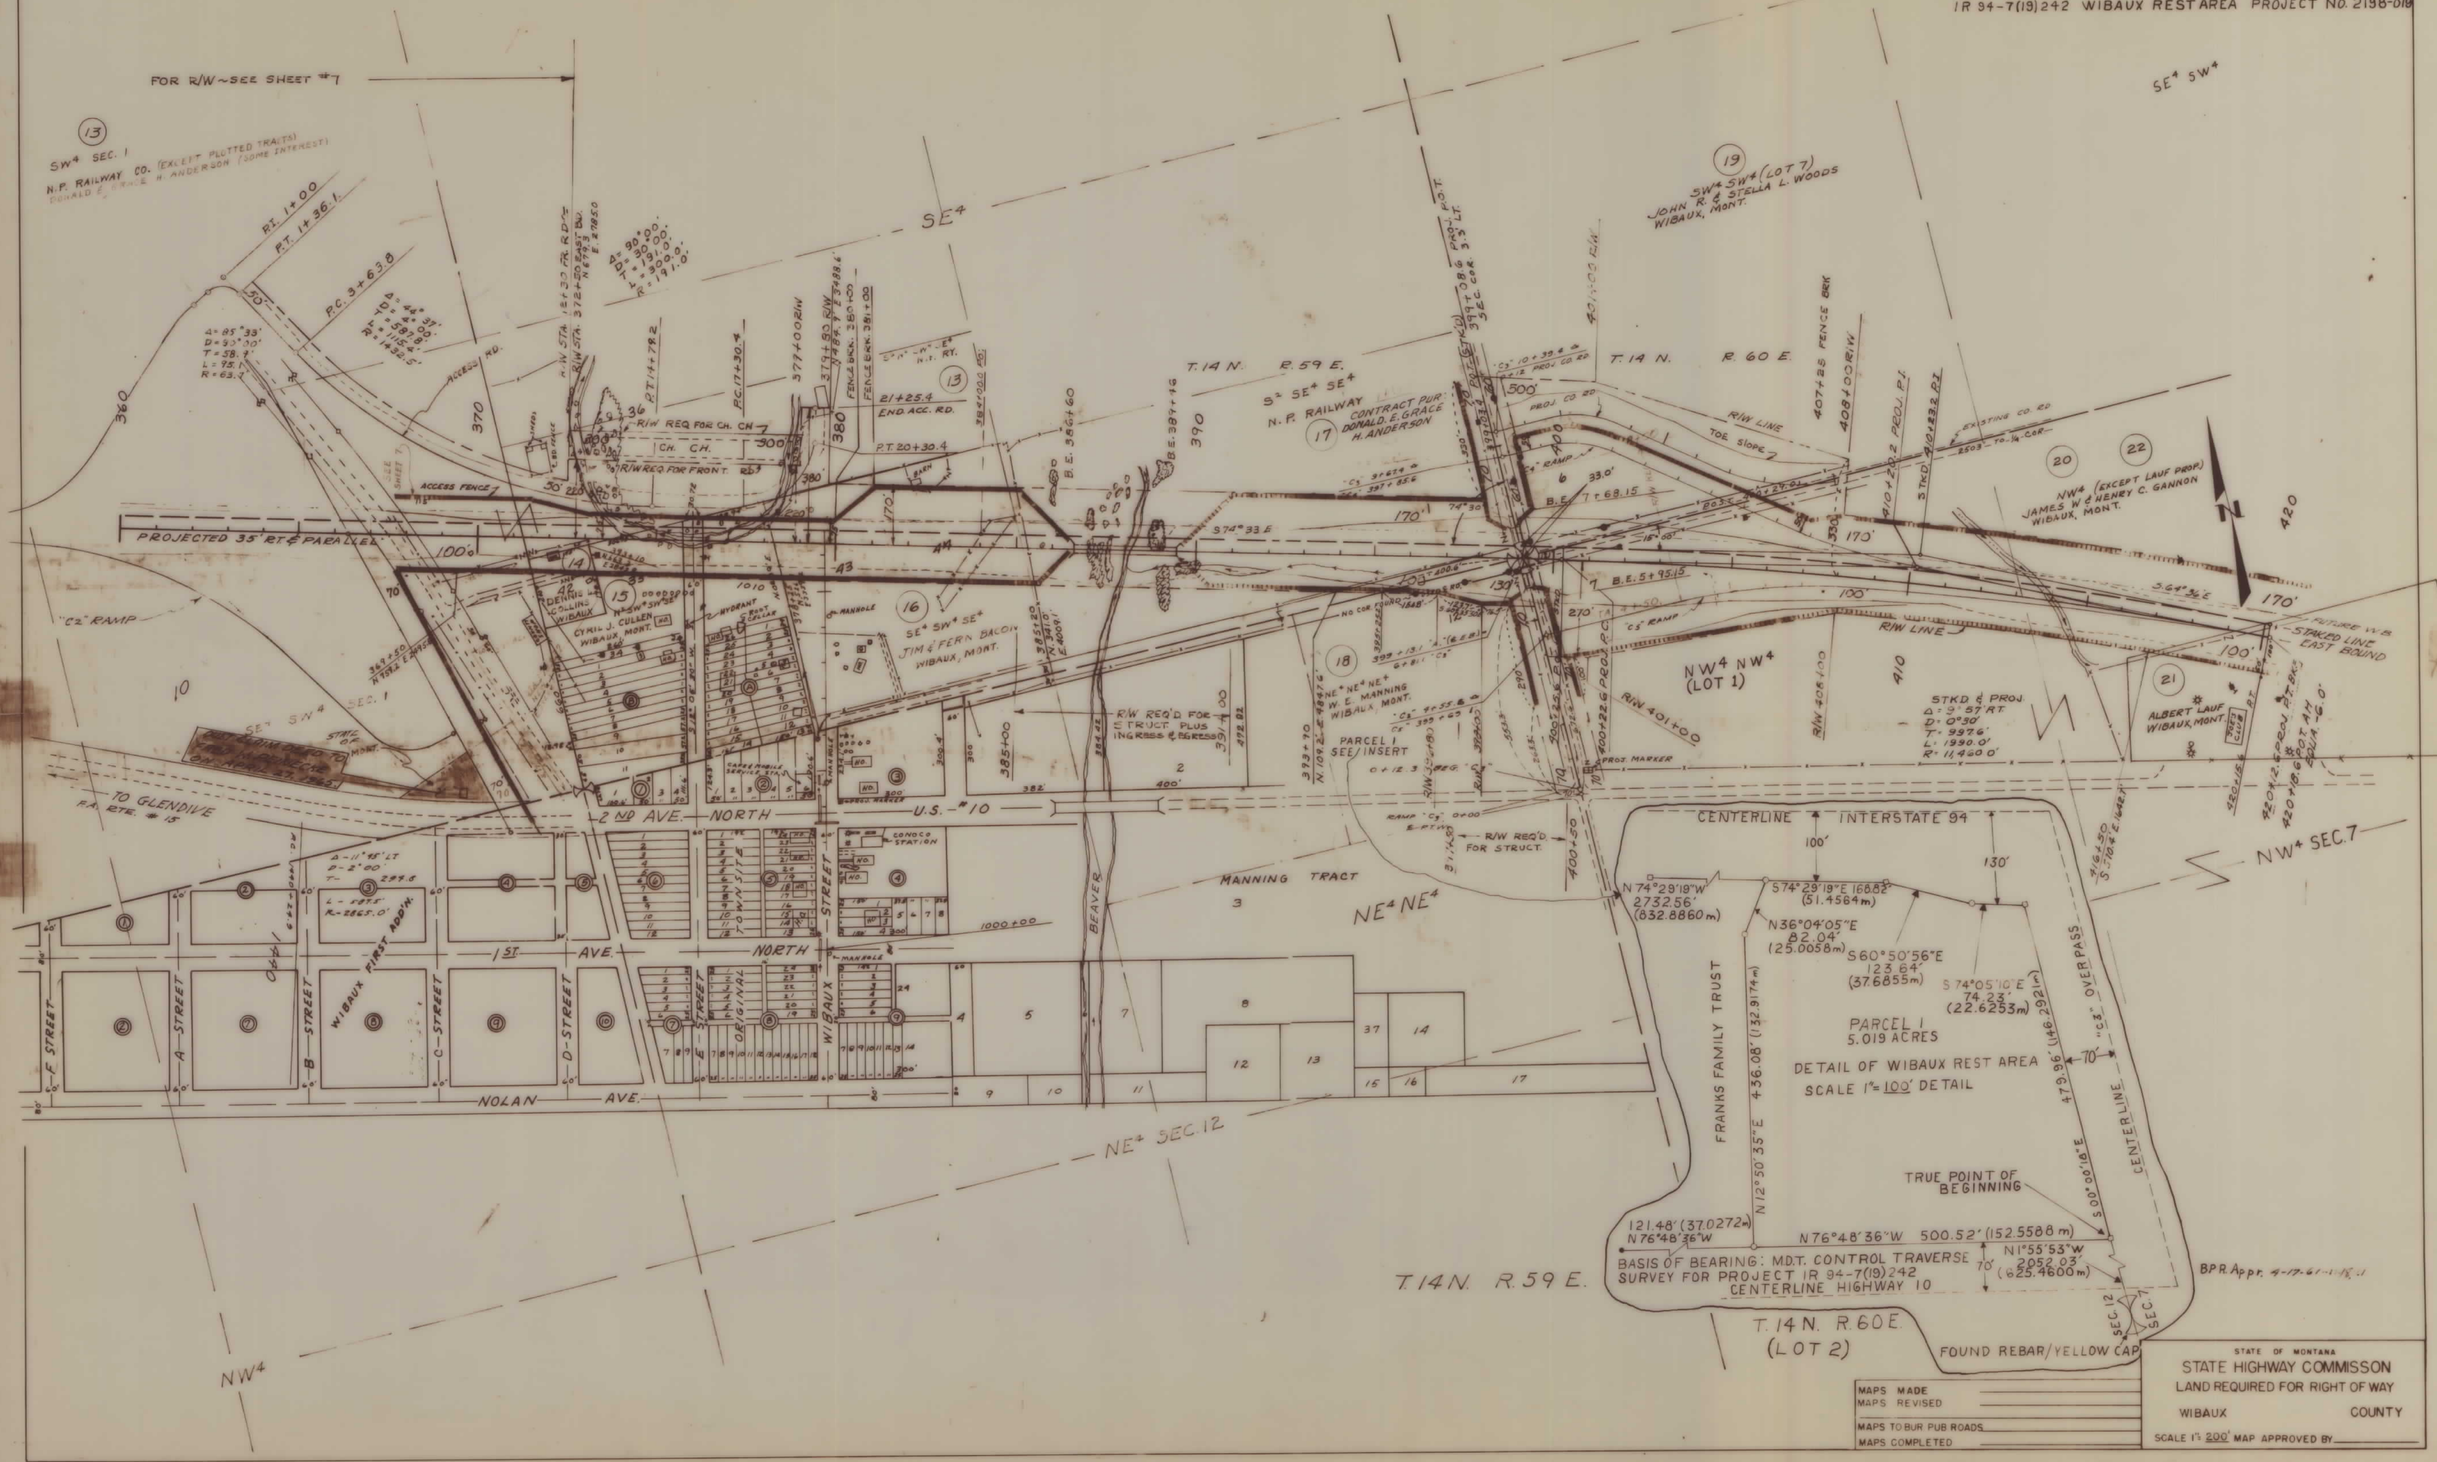

194-7 SHT 1 OF 1