PLANS
NOT
TO
SCALE

FED. RD. DIST. NO	STATE	FED. AID PROJ. NO	R/W NO.	SHEET No.	TOTAL SHEETS
8	MONT.	FG1-117(8)	2117-08	1	1

Construction Contract Awarded May 27 1954

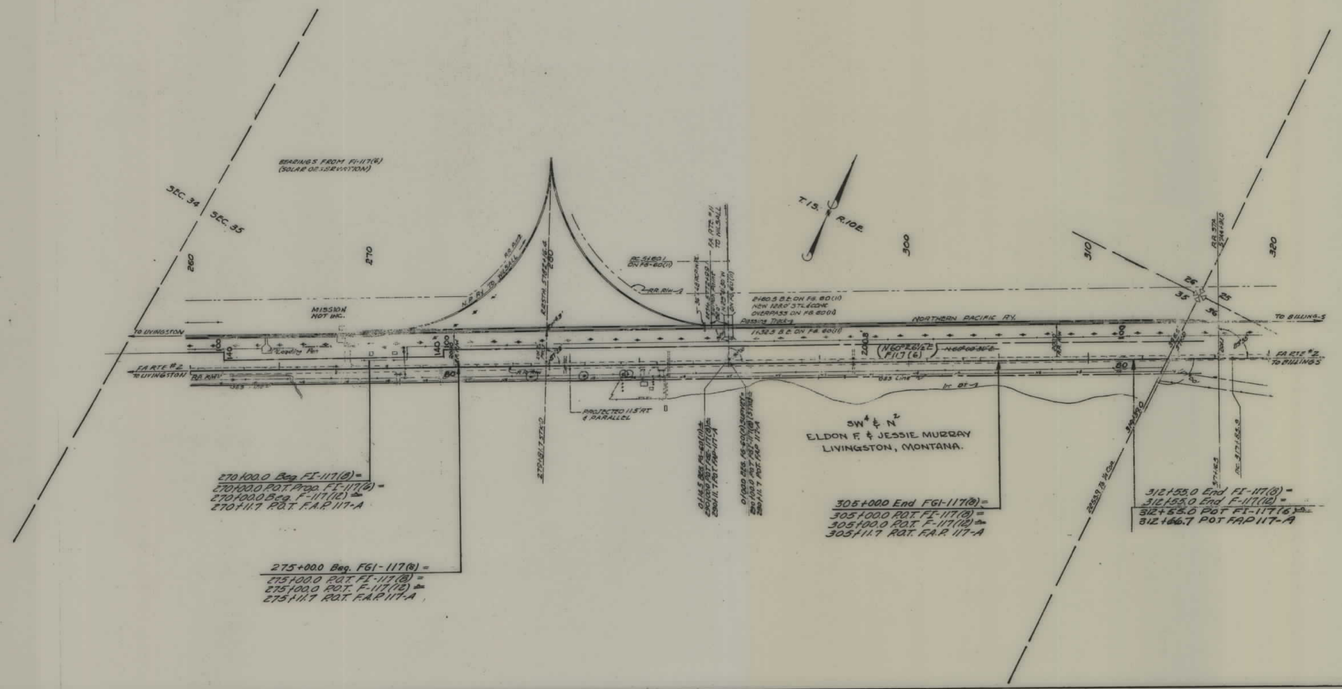

STATE OF MONTANA

STATE HIGHWAY COMMISSION

PLAT SHOWING LAND

REQUIRED FOR RIGHT OF WAY

PARK COUNTY

SCALE 1" = 400' MAP COMPLETED 7-3-52

DESCRIPTIONS WRITTEN BY _____ DATE _____

DESCRIPTIONS CHECKED BY _____ DATE _____

APPROVED BY _____ R/W ENGINEER

FG1-117(8) SHT 1 OF 1

4