PLANS
NOT
TO
SCALE

FED. ROAD DIST. NO.	STATE OF MONTANA	FED. AID PROJECT NUMBERS		STATE NO.	SHEET NO.	TOTAL SHEETS
		CONST. NO.	R/W NO.			
8			RS-136(6)	3136-06	1	1

OWNERSHIPS

PARCEL	NAME	ADDRESS	TOTAL AREA	GROSS R/W AREA	P.T.W. AREA	AREA TO BE ACQUIRED	REMAINDER LEFT	REMAINDER RIGHT	CONST. PMT. AREA
1	H.D. & VIRGA P. BISCHOFF			0.1 AC.	0	0.1 AC.			0.03 AC.
2	BANGERT-HIGHAM DITCH								
	% LAWRENCE BANGERT	BELFRY, MONT.	FOR NEGOTIATION	ONLY.					

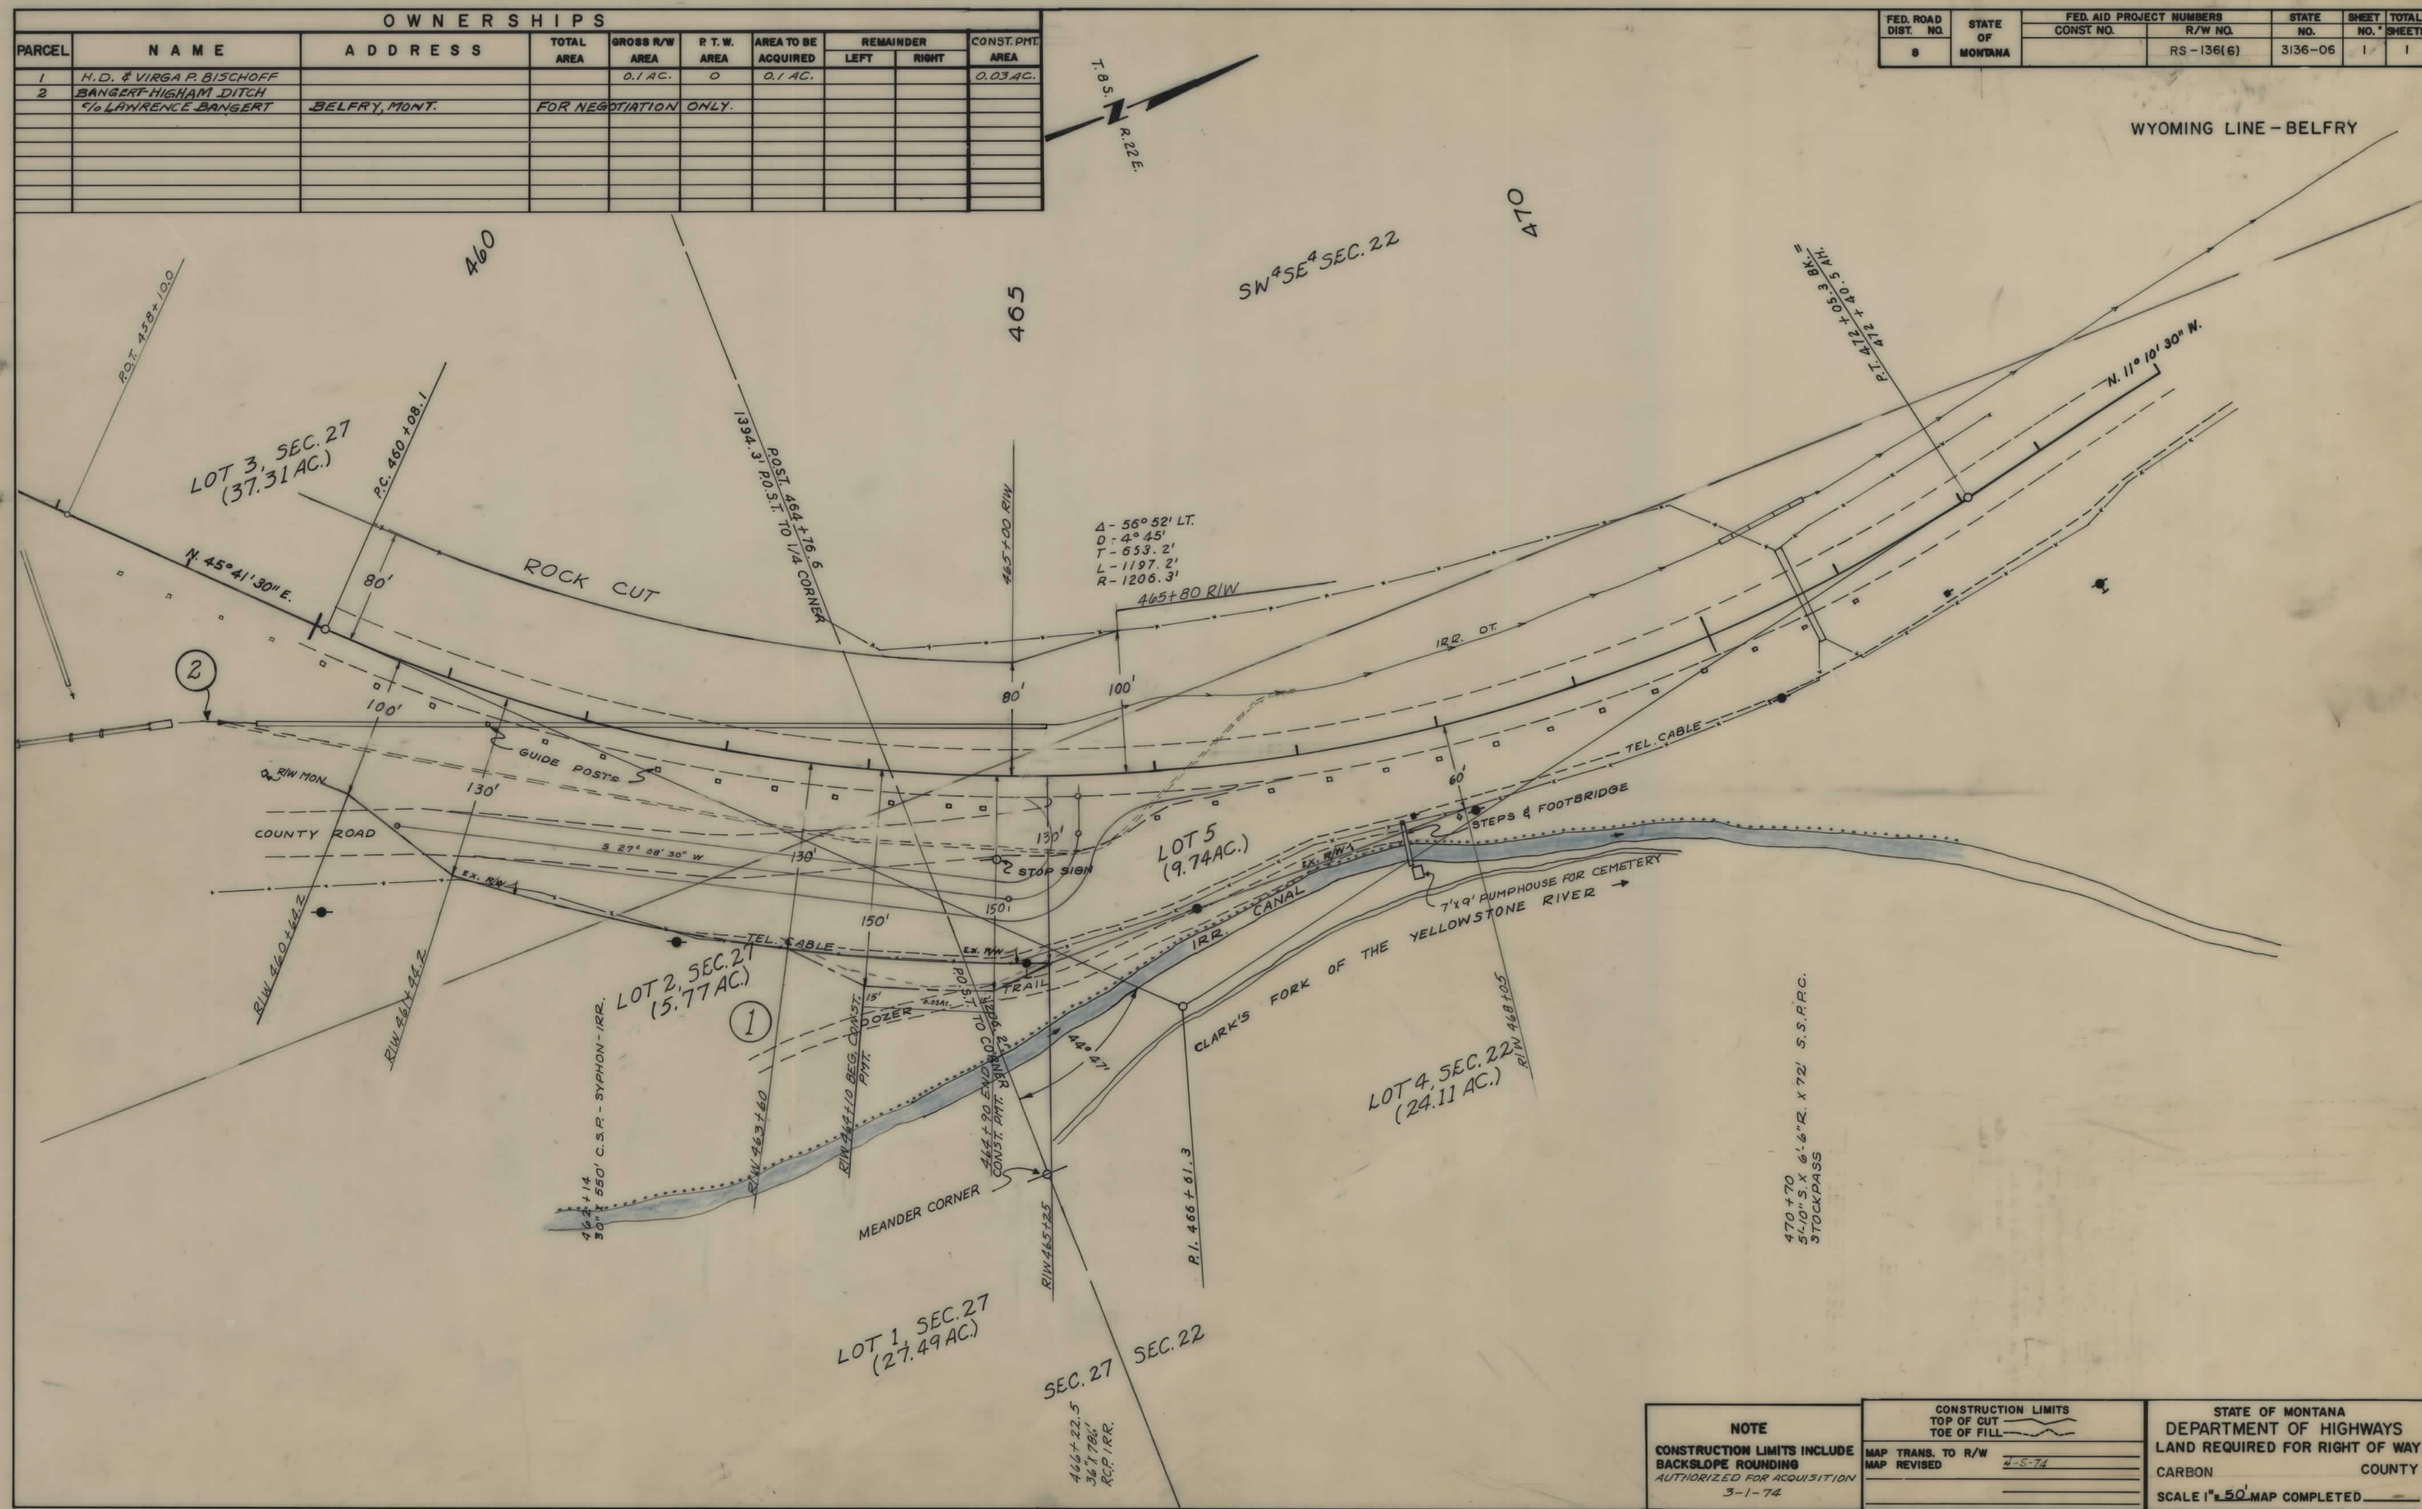

NOTE

CONSTRUCTION LIMITS INCLUDE BACKSLOPE ROUNDING
AUTHORIZED FOR ACQUISITION
3-1-74

CONSTRUCTION LIMITS
TOP OF CUT
TOE OF FILL

MAP TRANS. TO R/W
MAP REVISED 4-5-74

STATE OF MONTANA
DEPARTMENT OF HIGHWAYS
LAND REQUIRED FOR RIGHT OF WAY
CARBON COUNTY
SCALE 1" = 50' MAP COMPLETED —

P.E. RS 136 (6)