PLANS
NOT
TO
SCALE

FED. ROAD DIST. NO	STATE	FED. AID PROJ. NO.		SHEET NO	TOTAL SHEETS
1	MONT.	S-132(1)		1	3

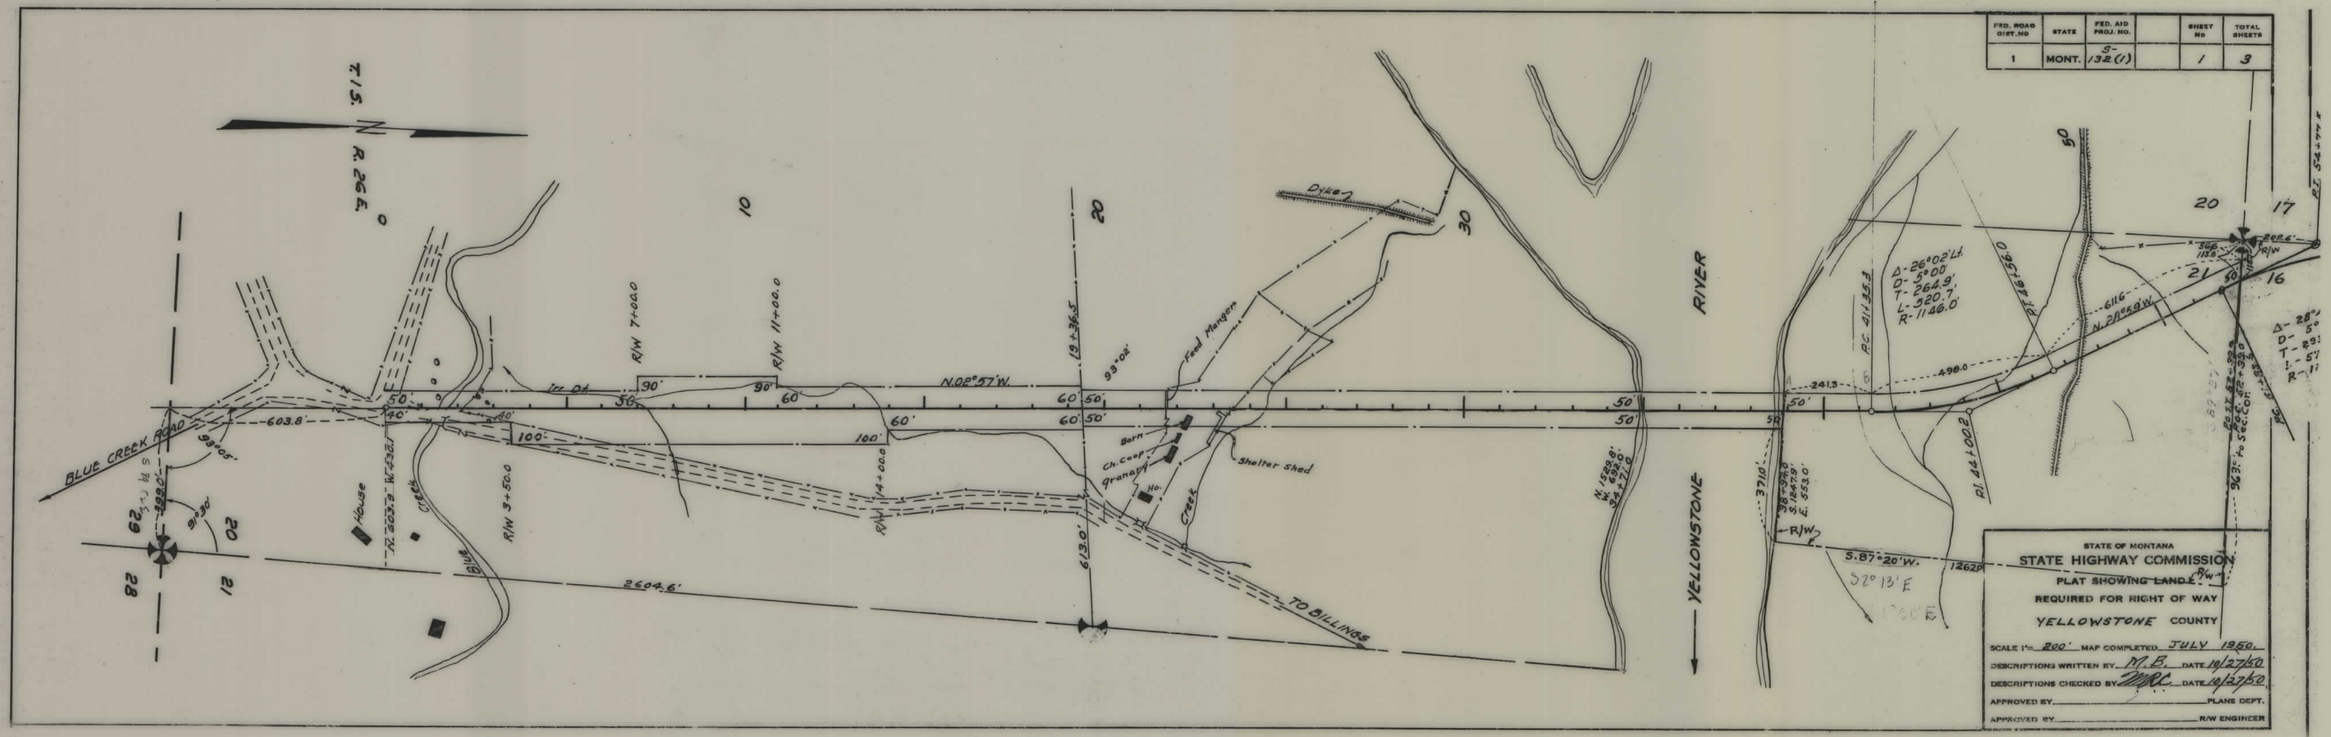

S 132(1) SHT 1 OF 3

5

FED. ROAD DIST. NO.	STATE	FED. AID PROJ. NO.		SHEET No.	TOTAL SHEETS
1	MONT.	S-132(1)		2	3

QUIT CLAIM DEED TO STATE OF MONTANA
RECORDED JUNE 29, 1995 ON RECEPTION NO.1789356
OFFICIALS RECORDS OF YELLOWSTONE COUNTY.

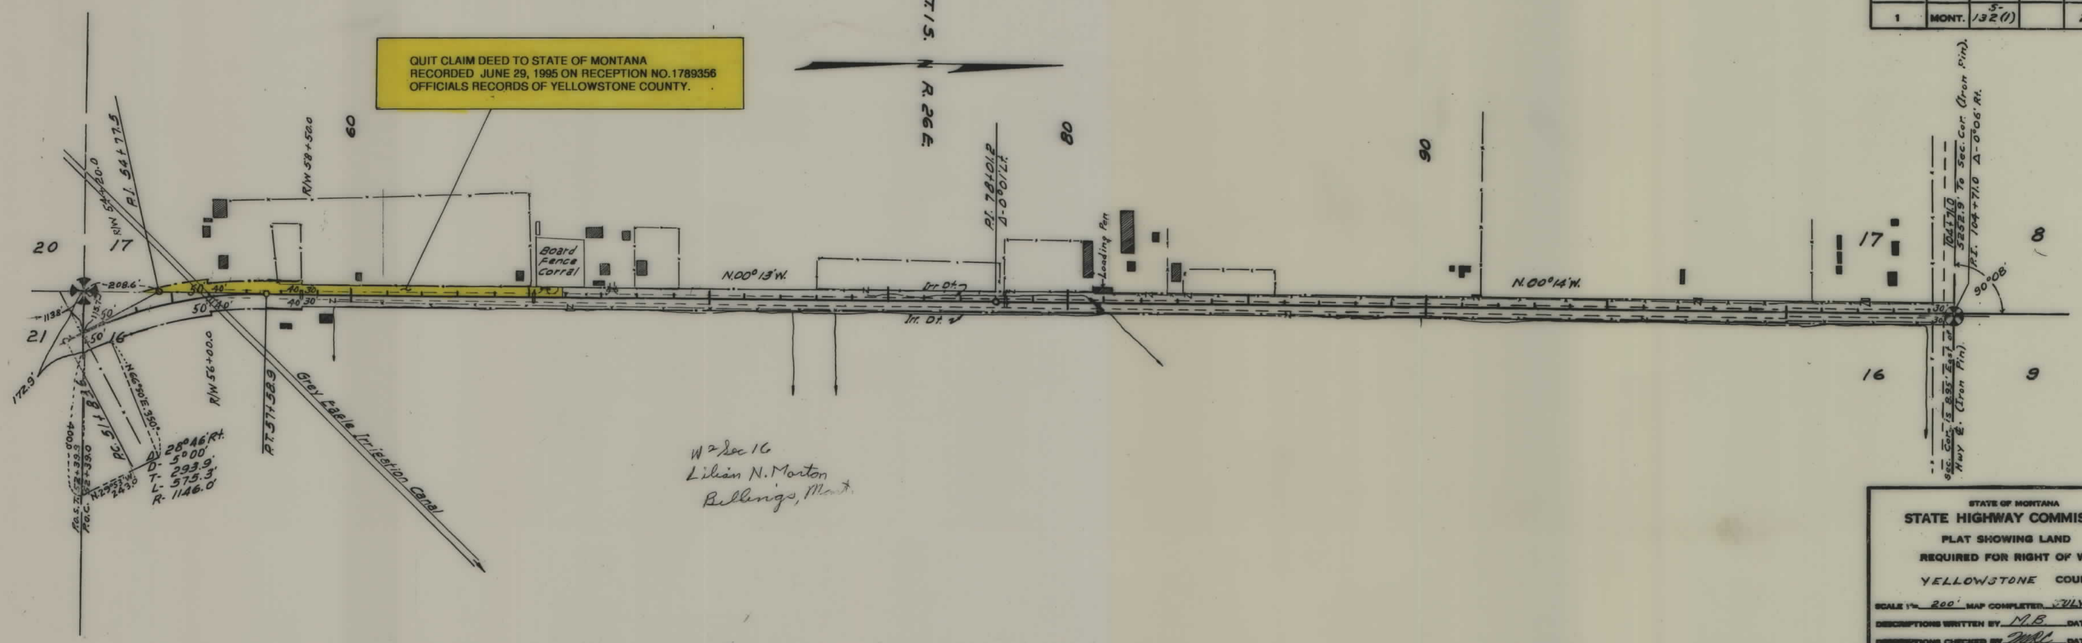

STATE OF MONTANA
STATE HIGHWAY COMMISSION
PLAT SHOWING LAND
REQUIRED FOR RIGHT OF WAY
YELLOWSTONE COUNTY

SCALE 1"= 200' MAP COMPLETED JULY 1950.
DESCRIPTIONS WRITTEN BY M.B. DATE 10/27/50
DESCRIPTIONS CHECKED BY [illegible] DATE 10/27/50
APPROVED BY _____ PLANS DEPT.
APPROVED BY _____ R/W ENGINEER

S 132(1) SHT 2 OF 3

5

FED. ROAD DIST. NO	STATE	FED. AID PROJ. NO.		SHEET No.	TOTAL SHEETS
1	MONT.	S-132(1)		3	3

STATE OF MONTANA

STATE HIGHWAY COMMISSION

PLAT SHOWING LAND

REQUIRED FOR RIGHT OF WAY

YELLOWSTONE COUNTY

SCALE 1" = 200' MAP COMPLETED JULY 1950

DESCRIPTIONS WRITTEN BY M.B. DATE 10/27/50.

DESCRIPTIONS CHECKED BY MRL DATE 10/27/50.

APPROVED BY _____ PLANS DEPT.

APPROVED BY _____ R/W ENGINEER

S 132(1) SHT 3 OF 3

4