PLANS
NOT
TO
SCALE

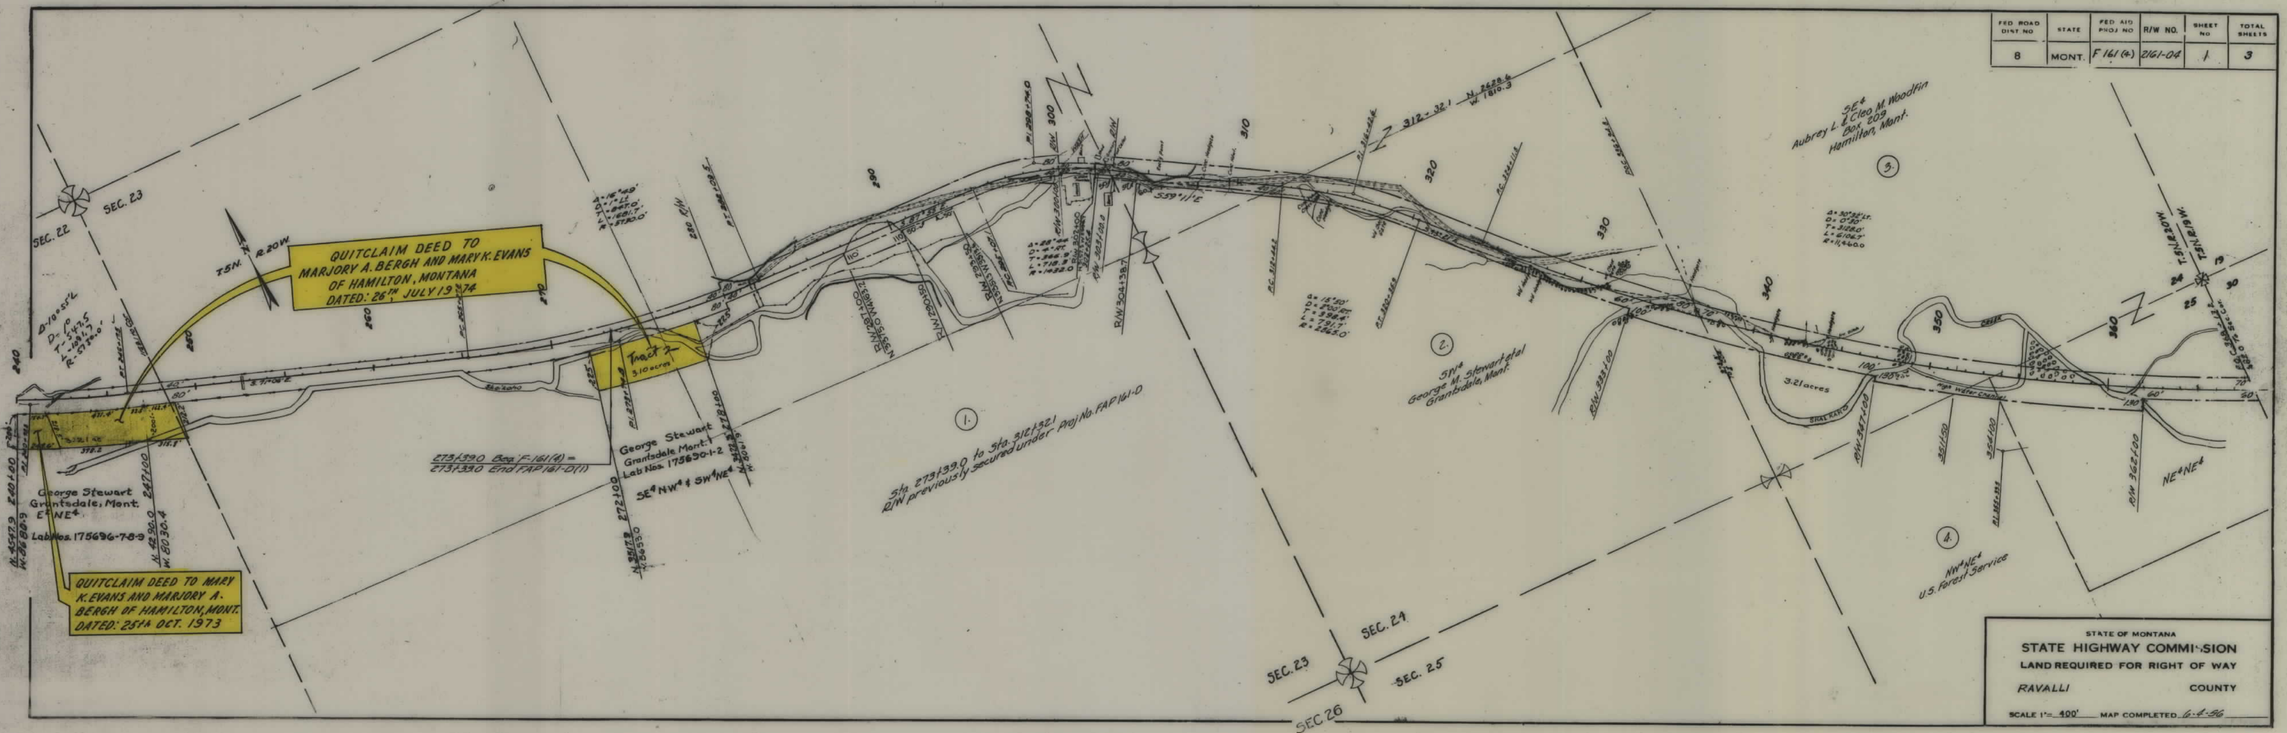

F 161(4) SHT 1 OF 3

FED. ROAD DIST. NO	STATE	FED. AID PROJ. NO.	R/W NO.	SHEET No	TOTAL SHEETS
8	MONT.	F-161(4)	2161-04	2	3

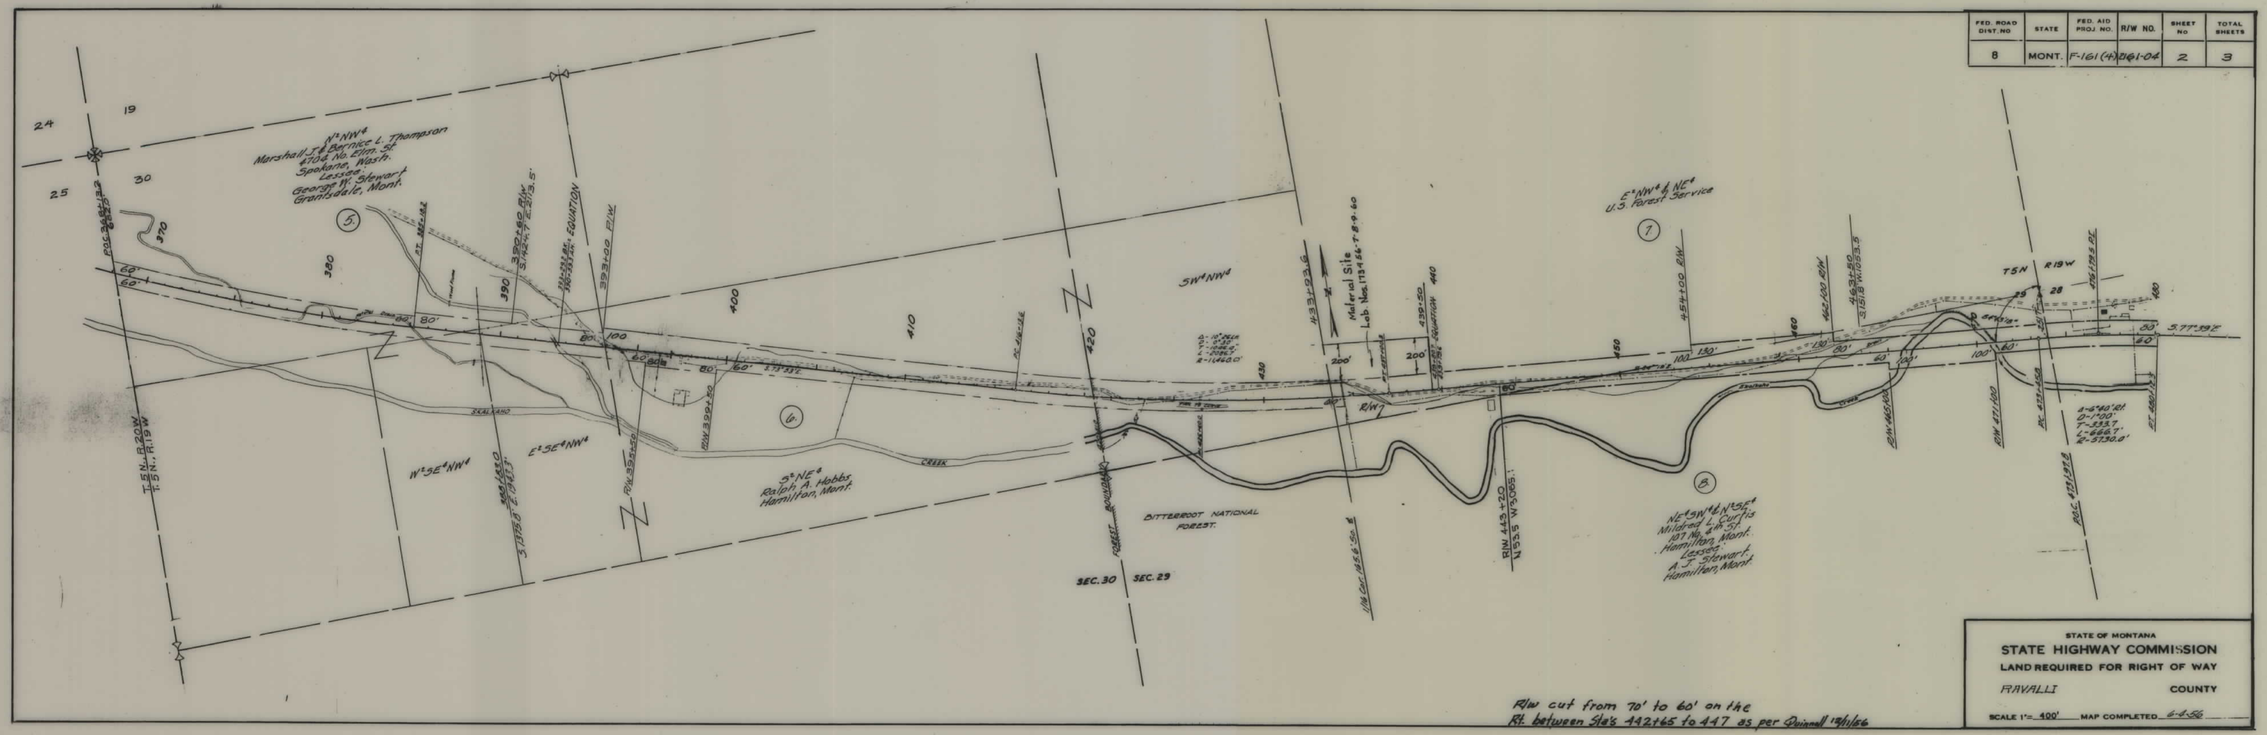

STATE OF MONTANA

STATE HIGHWAY COMMISSION

LAND REQUIRED FOR RIGHT OF WAY

RAVALLI COUNTY

SCALE 1" = 400' MAP COMPLETED 6-4-56

F 161(4) SHT 2 OF 3

4

FED. ROAD DIST. NO	STATE	FED. AID PROJ. NO.	R/W NO.	SHEET No.	TOTAL SHEETS
8	MONT.	F-161(4)	161(4)	3	3

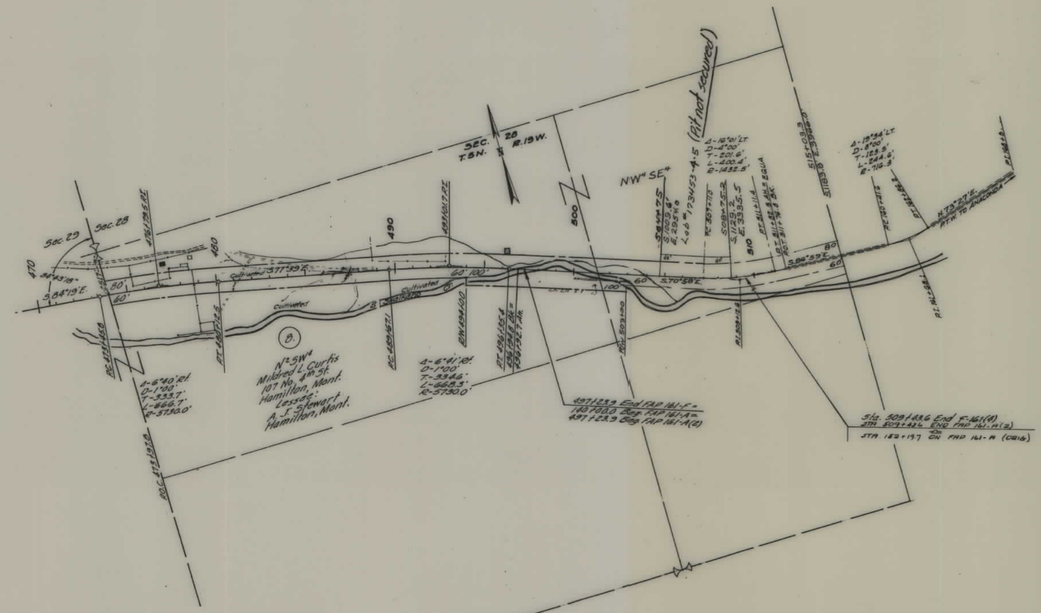

STATE OF MONTANA

STATE HIGHWAY COMMISSION

LAND REQUIRED FOR RIGHT OF WAY

RAVALLI COUNTY

SCALE 1"= 400' MAP COMPLETED 6-6-56

F 161(4) SHT 3 OF 3