FED. ROAD DIST. NO.	STATE	FED. AID PROJ. NO.	FISCAL YEAR	SHEET No.	TOTAL SHEETS
1	MONT.	229-D		1	1

QUITCLAIM DEED
FROM: MONTANA DEPT. OF TRANSPORTATION
TO: BRETT & KONNIE BIRDWELL
RECORDED: 3/1/2023
DOC. NO: 145932

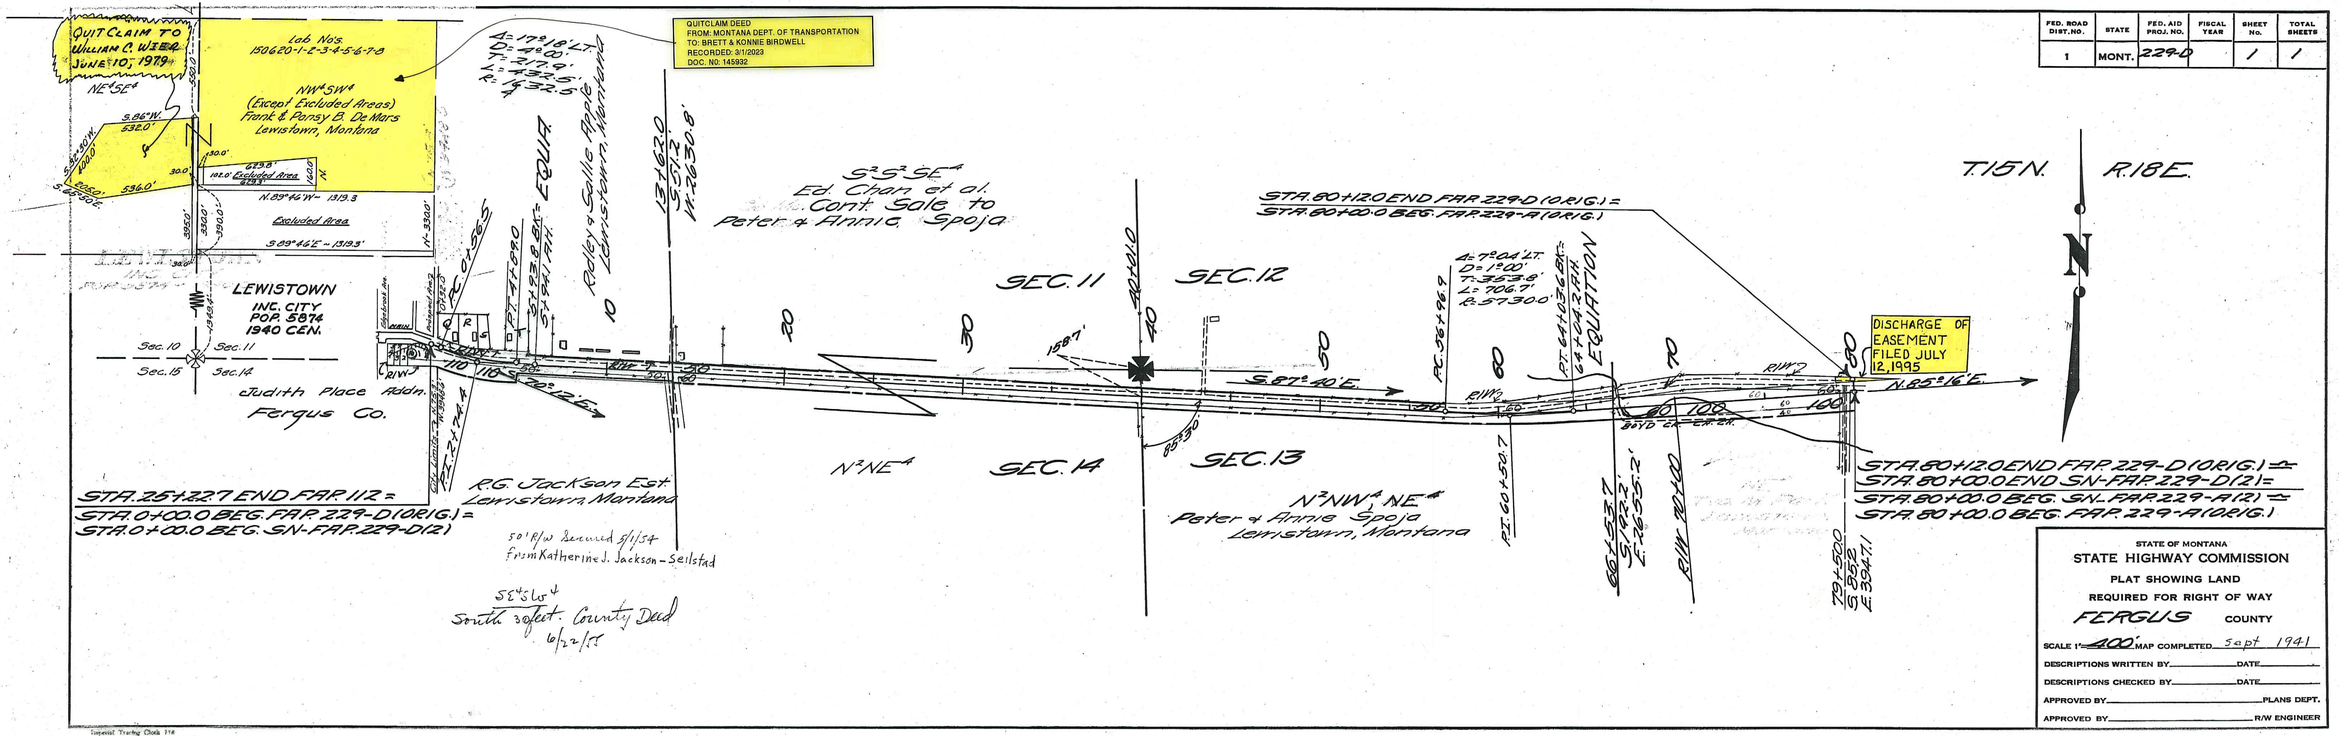

STATE OF MONTANA
STATE HIGHWAY COMMISSION
PLAT SHOWING LAND
REQUIRED FOR RIGHT OF WAY
FERGUS COUNTY

SCALE 1" = 400' MAP COMPLETED Sept 1941
DESCRIPTIONS WRITTEN BY _____ DATE _____
DESCRIPTIONS CHECKED BY _____ DATE _____
APPROVED BY _____ PLANS DEPT.
APPROVED BY _____ R/W ENGINEER

Imperial Tracing Cloth 114
K & E CO., N. Y. — 8-39

FAP 229 D SHT 1 OF 1

5