PLANS
NOT
TO
SCALE

FED. ROAD DIST. NO.	STATE OF MONTANA	FED. AID PROJECT NUMBERS CONST. NO.	R/W NO.	STATE NO.	SHEET NO.	TOTAL SHEETS
8			F-241(19)	1241-19	1	1

DILLON-BUTTE (SAFETY)

OWNERSHIPS

PARCEL	NAME	ADDRESS	TOTAL AREA	GROSS R/W AREA	P. T. W. AREA	AREA TO BE ACQUIRED	REMAINDER LEFT	REMAINDER RIGHT
1	THE UNITED STATES GOVERNMENT			4.20 AC.	1.46 AC.	2.74 AC.		
2	WILLIAM F. BRYAN	GLEN, MONTANA	40.00 AC.	4.47 "	1.10 "	3.37 "	3.10 AC.	32.43 AC.
3	THE UNITED STATES GOVERNMENT			2.93 "	1.04 "	1.89 "		

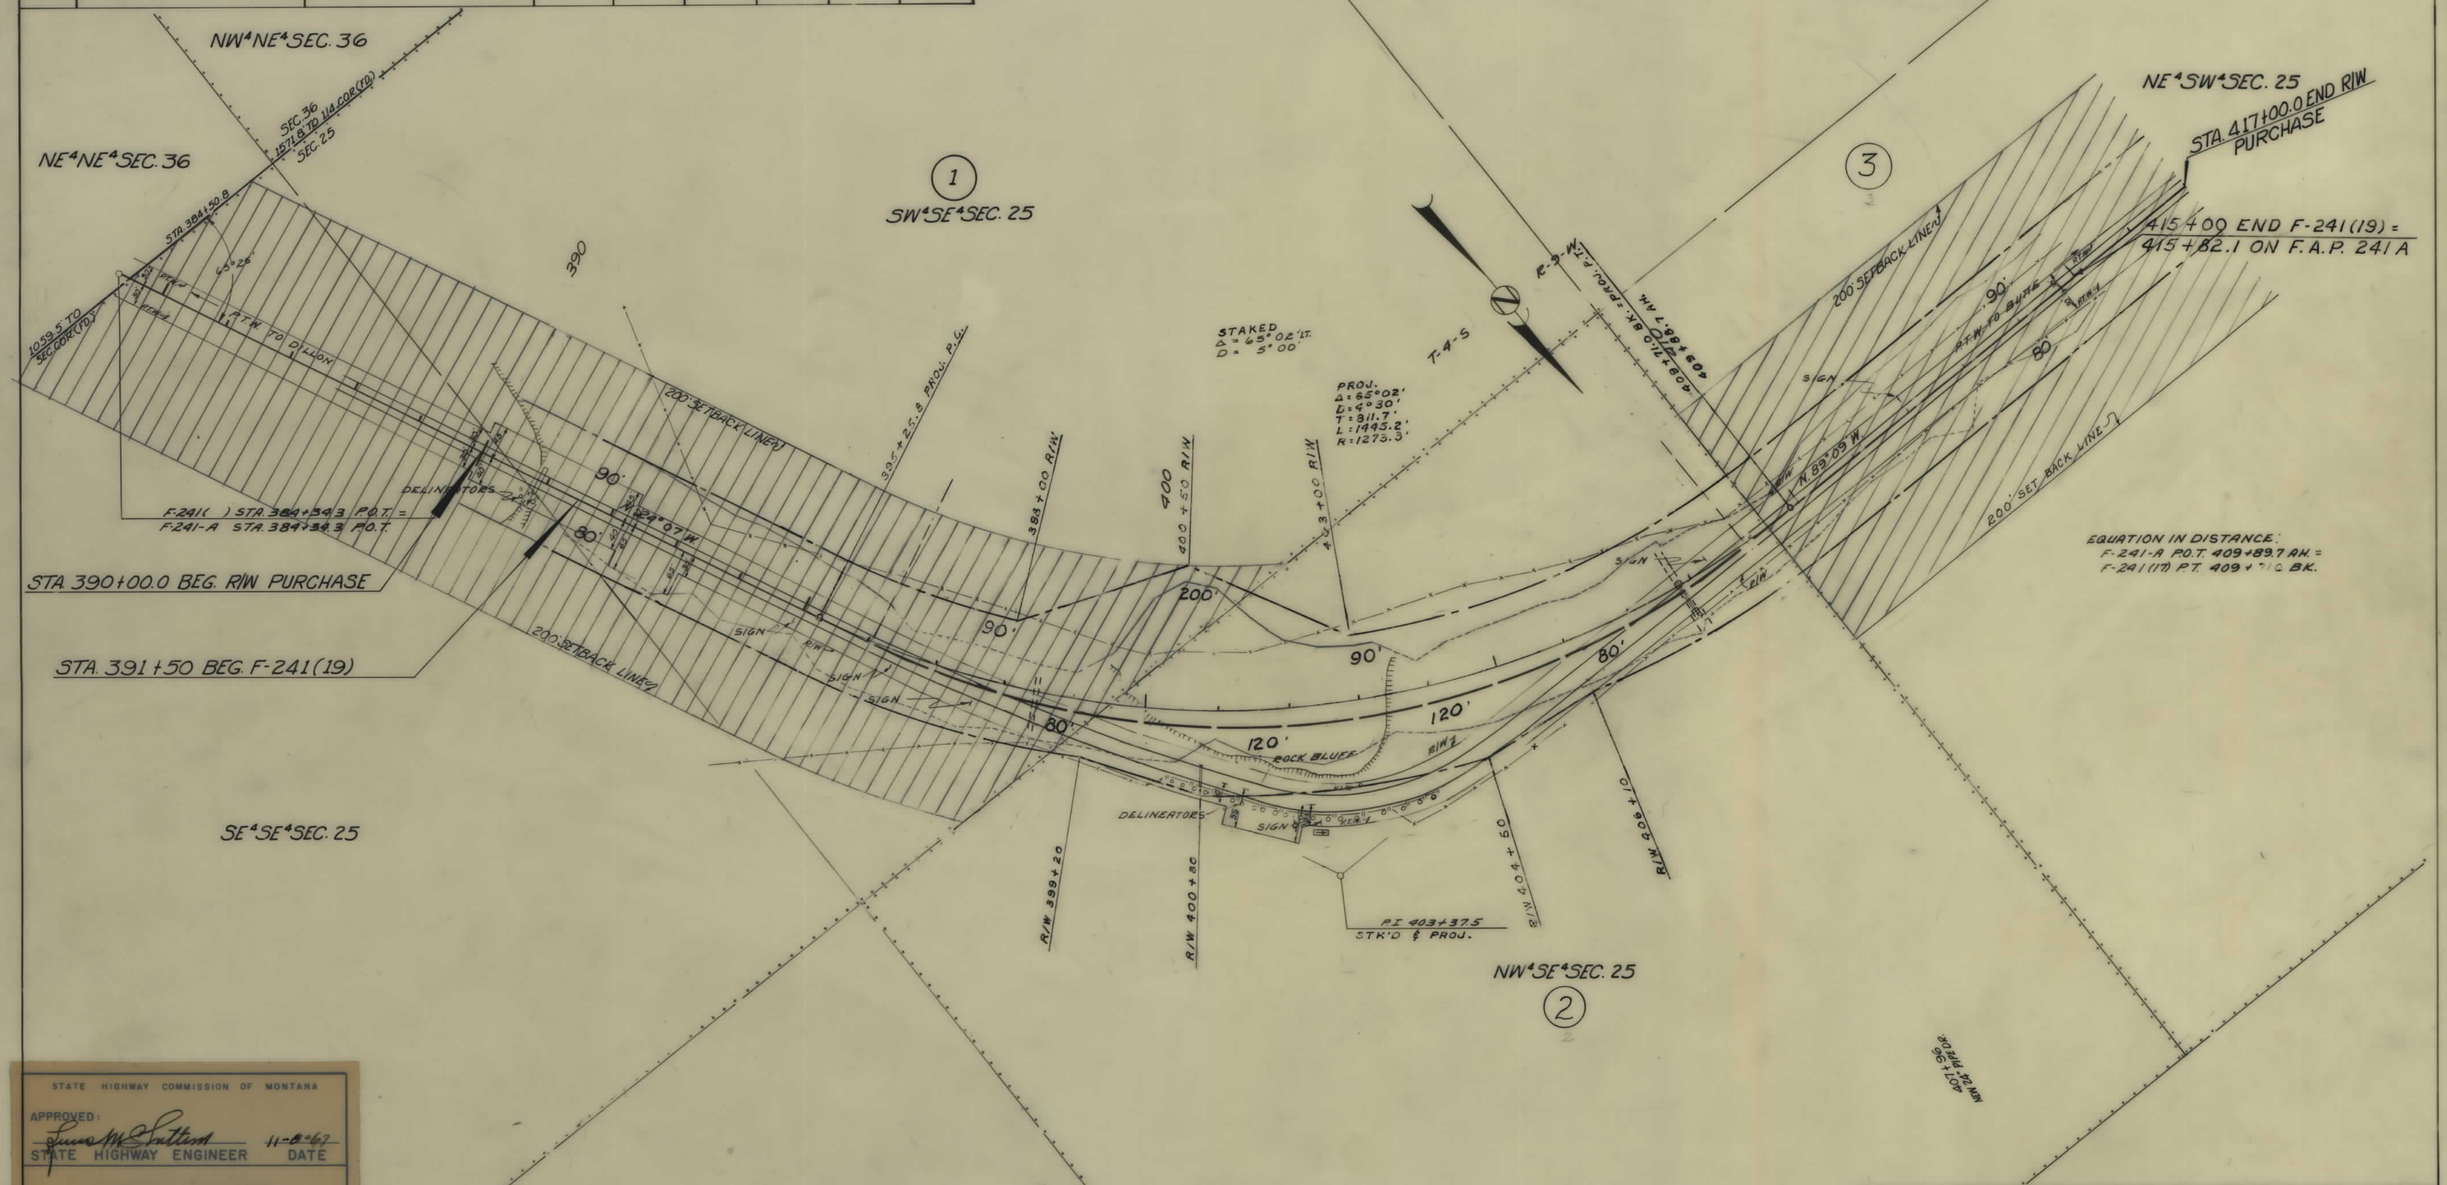

STATE HIGHWAY COMMISSION OF MONTANA

APPROVED: Lewis M. Sutton 11-8-67
STATE HIGHWAY ENGINEER DATE

DEPARTMENT OF COMMERCE
BUREAU OF PUBLIC ROADS

APPROVED:

DIVISION ENGINEER DATE

CONSTRUCTION LIMITS
TOP OF CUT
TOE OF FILL

MAP TRANS. TO R/W
MAP REVISED 10-31-67

B.P.R. APPROVAL 8-1-67, 11-14-67

STATE OF MONTANA
STATE HIGHWAY COMMISSION
LAND REQUIRED FOR RIGHT OF WAY
BEAVERHEAD COUNTY
SCALE 1" = 100' MAP COMPLETED