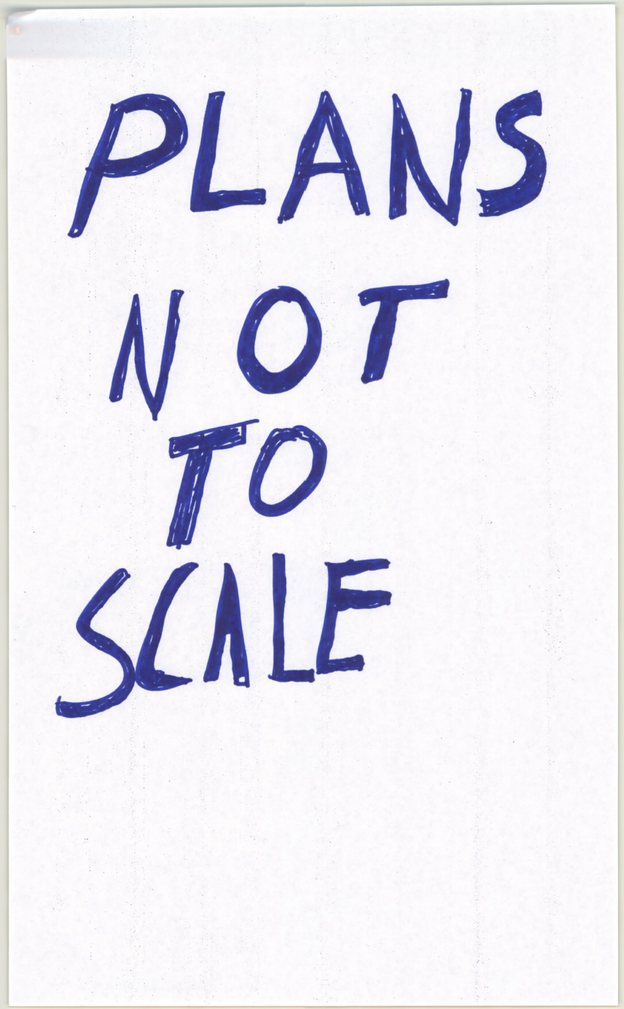
PLANS
NOT
TO
SCALE

FED. ROAD DIST. NO.	STATE	FED. AID PROJECT NUMBERS		STATE NO.	SHEET NO.	TOTAL SHEETS
		CONST. NO.	R/W NO.			
8	MONT.		F-246(12)	1246-12	1	11

STATE OF MONTANA

STATE HIGHWAY COMMISSION

RIGHT OF WAY PLAN OF

FEDERAL AID PROJECT NO. F-246(12) R/W F-246( ) CONST.

CIRCLE-GLENDIVE

2ND. SECTION

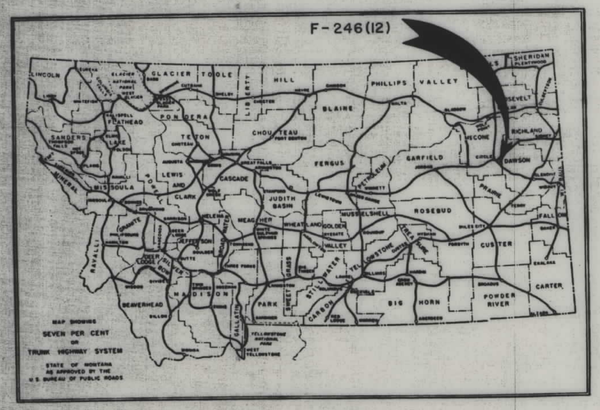

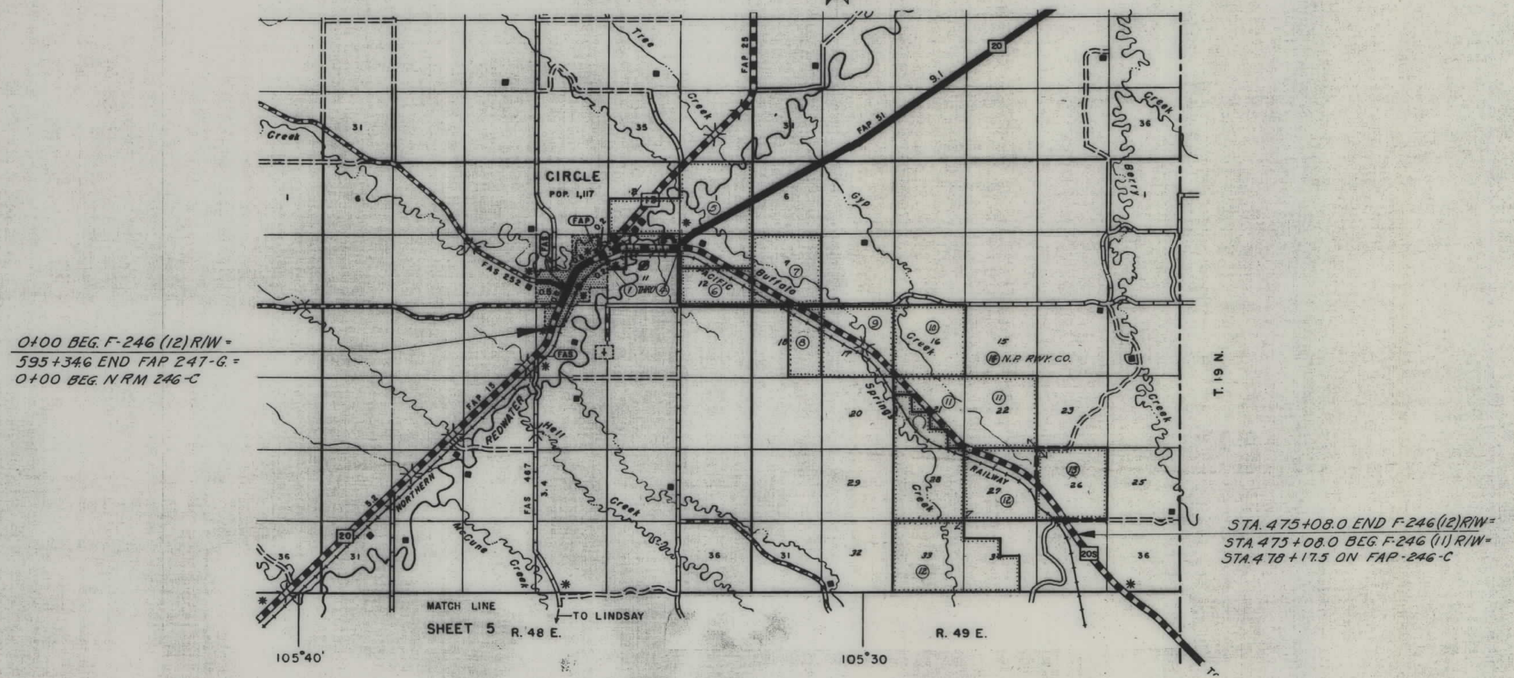
CIRCLE
POP. 1,117
MATCH LINE
SHEET 5
TO LINDSAY
R. 48 E.
R. 49 E.
105°40'
105°30
T. 19 N.
FAP 25
FAP 51
FAS 252
FAS 487
N.P. RWY. CO.
NORTHERN PACIFIC RAILWAY
Trail Creek
Redwater River
Hell Creek
Big Dry Creek
Spring Creek
Buffalo Creek
Big Dry Creek
Big Dry Creek
Big Dry

FED. ROAD DIST. NO.	STATE	FED. AID PROJECT NUMBERS CONST. NO.	FED. AID PROJECT NUMBERS R/W NO.	STATE NO.	SHEET NO	TOTAL SHEETS
8	MONT.		F-246 (12)	1246-12	2	11

CIRCLE - GLENDIVE
2nd. SECTION

NW¼NW¼

T. 19 N. ~ R. 58 E.

Circle
Inc. City
Pop. 1117
1960 Census

Sec. 10
Sec. 15

STA. 0+000 ~ 14°30' to Sec. Cor. on Line

Highway Drive

Meridian Avenue

Colorado Street

Washington Street

Wyoming Street

Idaho Street

Second Avenue North

First Avenue North

Railroad Avenue

STA. 1+52.5
Pwr. & Tel. Line X-ing &
6 wire - Clear = 19.6'

STA. 5+30
Pwr. & Tel. Line X-ing &
6 wire - Clear = 19'

STA. 8+87
Pwr. & Tel. Line X-ing
5 wire - Clear = 20.4'

FIRST ADD.

EX. R/W

R/W

CONST. LIMITS

60' EX. R/W

66'

33'

R.R. R/W

200'

117°43'

Northern Pacific Railroad

N. 27° 42' E.

N. 13° 57' E.

Δ = 13° 45' Rt.
D = 1° 30'
T = 460.6'
L = 916.7'
R = 3820.0'

P.C. 584 + 93.0

P.T. 594 + 10.5

589 + 54.4

585

590

595

0+100

NE¼NW¼

0 + 00.0 BEG. F-246(8) =
595 + 34.6 END F.A.P. 247-G =
0 + 000 BEG. N.R.M. 246-C

SEC. 15

SEC. 10

OWNERSHIPS

PARCEL	LOT	BLOCK	SUB-DIVISION	NAME	ADDRESS
					CIRCLE, MONT.
	1	1	1ST ADD.	JOHN L. & EMMA E. KUHN	CIRCLE, MONT.
	S.W. 70 FT. LOTS 1, 2, & 3	5	1ST ADD.	NELS & ALMA THORGAARD	CIRCLE, MONT.
	N.E. 70 FT. LOTS 1, 2, & 3	5	1ST ADD.	O.E. & G.M. LOCKREM	CIRCLE, MONT.
	LOT 2 & N.W. ½ LOT 3	1	1ST ADD.	HILDA KUDRNA	CIRCLE, MONT.
	11 & 12	5	1ST ADD.	BEN M. LARSON	CIRCLE, MONT.
	6	2	1ST ADD.	JOHN SUKUT	CIRCLE, MONT.
	1 & 2	6	1ST ADD.	BEN M. LARSON	CIRCLE, MONT.
	LOT 7 & N.W. ½ LOT 8	2	1ST ADD.	HENRY E. & RENE D. PIPAL	CIRCLE, MONT.
	12	6	1ST ADD.	A. L. ESSINGER	CIRCLE, MONT.
	5 & 6	3	1ST ADD.	PAUL HAUBENSHILD	CIRCLE, MONT.
	1	7	1ST ADD.	R.O. & T.M. BROWN	CIRCLE, MONT.
	7	3	1ST ADD.	LOUIS & BUELAH LOUDON	CIRCLE, MONT.
	11 & 12	7	1ST ADD.	CHARLOTTE GREEN	CIRCLE, MONT.

CONSTRUCTION LIMITS
TOP OF CUT ———
TOE OF FILL - - - - - - -

MAP TRANS. TO R/W
MAP REVISED
B.P.R. APPROVAL 2/25/63

STATE OF MONTANA
STATE HIGHWAY COMMISSION
LAND REQUIRED FOR RIGHT OF WAY
McCONE COUNTY
SCALE 1"=100' MAP COMPLETED

FED. ROAD DIST. NO.	STATE	FED AID PROJECT NUMBERS		STATE NO.	SHEET NO.	TOTAL SHEETS
		CONST. NO.	R/W NO.			
8	MONT.		F-246(12)	1246-12	3	11

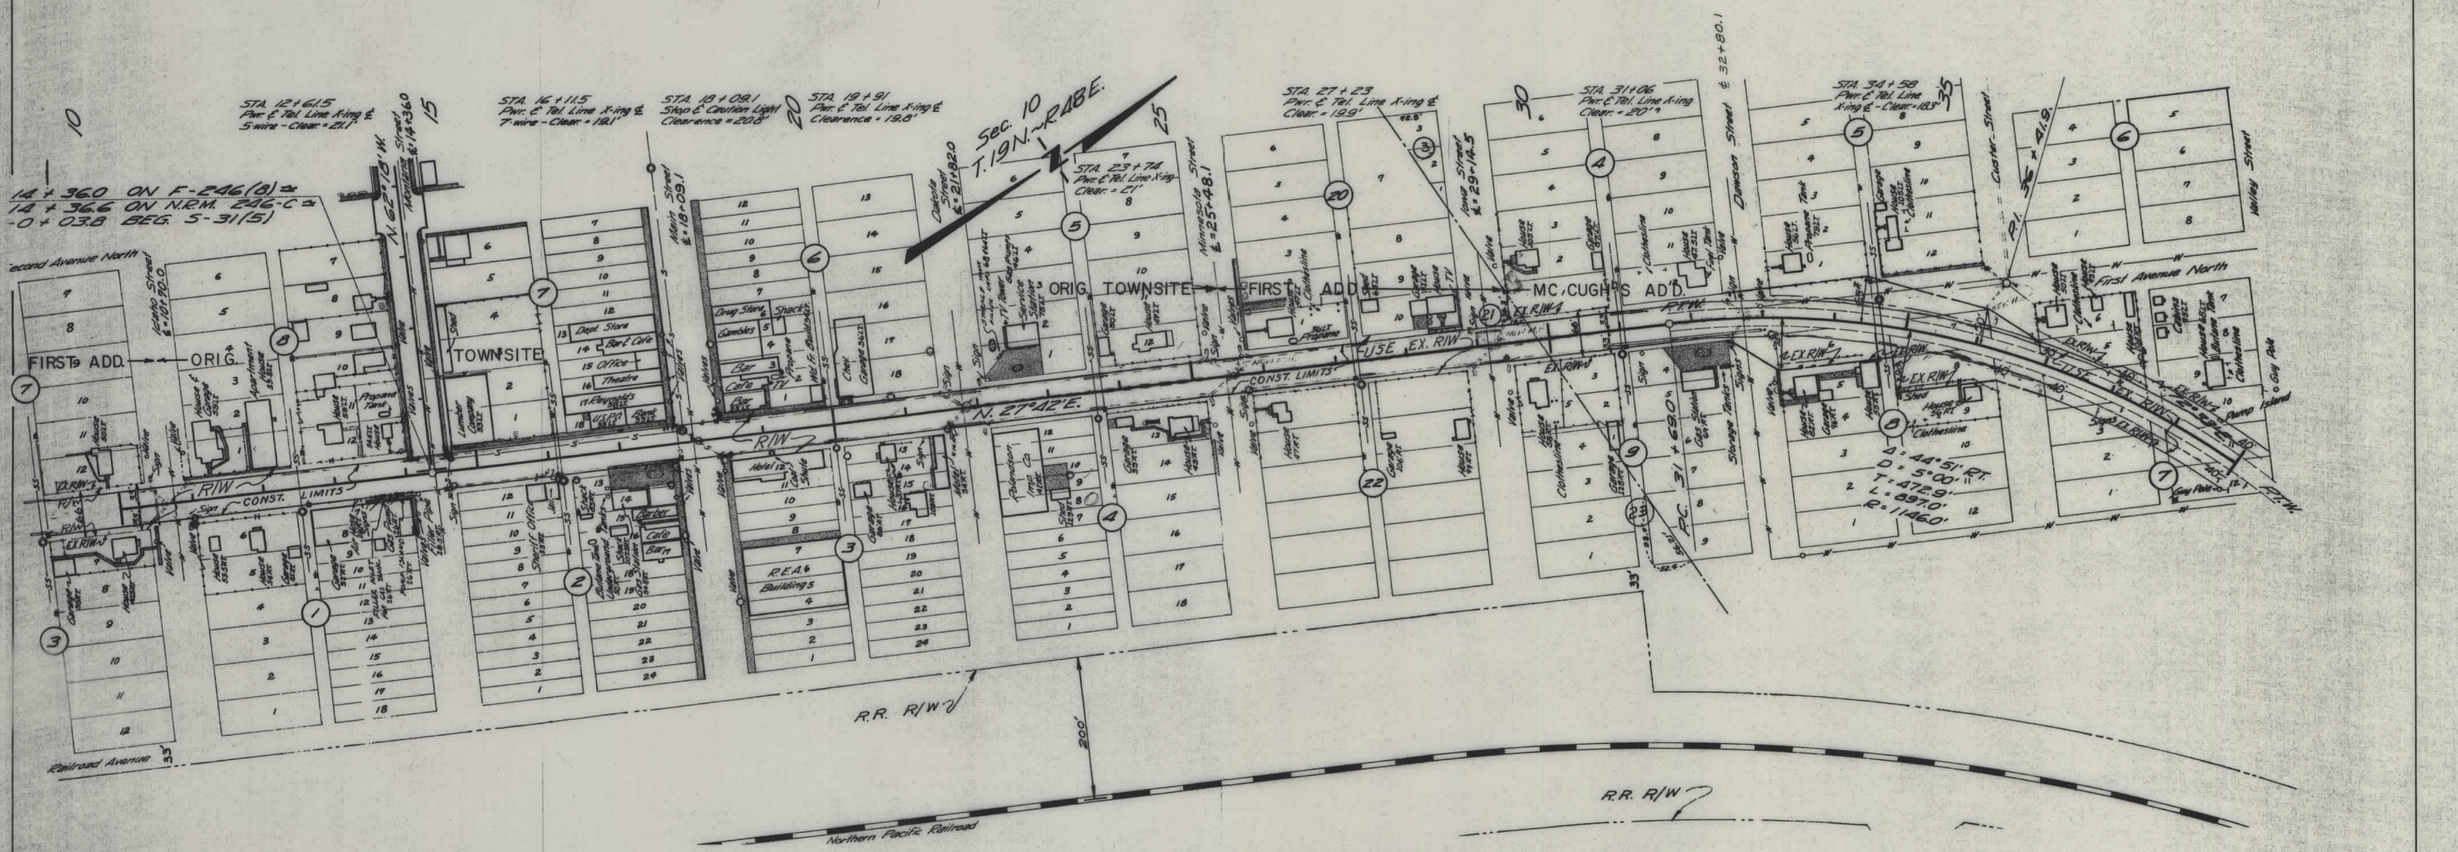

OWNERSHIRS

PARCEL	LOT	BLOCK	SUB-DIVISION	NAME	ADDRESS
	7	3	1st ADD.	LOUIS & BUELAH LOUDON	CIRCLE, MONT.
	11 & 12	7	1st ADD.	CHARLOTTE GREEN	CIRCLE, MONT.
	5 & 6	1	ORIG. TOWNSITE	HAROLD WANGEN	CIRCLE, MONT.
	1 & 2	8	ORIG. TOWNSITE	HAROLD WANGEN	CIRCLE, MONT.
	LOTS 7 THRU 16	1	ORIG. TOWNSITE	HAROLD WANGEN	CIRCLE, MONT.
	11 & 12	8	ORIG. TOWNSITE	LILLIE H. WESTRUM	CIRCLE, MONT.
	13 & 14	2	ORIG. TOWNSITE	CONTINENTAL OIL CO.	PONCA CITY, OKLAHOMA
	N.E. 75' LOTS 11 & 12	8	ORIG. TOWNSITE	J.A. & V.J. SOKOLOSKI	CIRCLE, MONT.
	LOTS 9 THRU 12	2	ORIG. TOWNSITE	McCONE COUNTY	CIRCLE, MONT.
	S.W. 65' LOTS 11 & 12	8	ORIG. TOWNSITE	LILLIE H WESTRUM	CIRCLE, MONT.
	1 & 2	8	ORIG. TOWNSITE	HAROLD WANGEN	CIRCLE, MONT.
	LOTS 1 THRU 4	7	ORIG. TOWNSITE	MIDLAND COAL & LUMBER CO.	MILES CITY, MONT.
	18	7	ORIG. TOWNSITE	EDW. TOWE	CIRCLE, MONT.
	LOTS 10 THRU 15	3	ORIG. TOWNSITE	MARK L. & MARY E. LaROWE	CIRCLE, MONT.
	1 & 2	6	ORIG. TOWNSITE	THERESA STEWELS (NOW WANGEN)	CIRCLE, MONT.
	LOTS 16 THRU 18	6	ORIG. TOWNSITE	EDWARD A. & BLANCHE ELVERUD	CIRCLE, MONT.
	LOTS 9 THRU 12	4	ORIG. TOWNSITE	ARTHUR & ARVID L. ROLANDSON	CIRCLE, MONT.

PARCEL	LOT	BLOCK	SUB-DIVISION	NAME	ADDRESS
	13	4	ORIG. TOWNSITE	PAULINE KNOPP	CIRCLE, MONT.
	1 & 2	5	ORIG. TOWNSITE	HAROLD WANGEN	CIRCLE, MONT.
	12	5	ORIG. TOWNSITE	JOHN J. MAIER	BRICKWAY, MONT.
	1 & 10	20	1st ADD.	ADOLPH & BLANCHE ANDERSON	CIRCLE, MONT.
	5 & 6	22	1st ADD.	WARREN G. & GLADYS FERCH	LIBBY, MONT.
	7 & 8	22	1st ADD.	HERMAN A. BECKER (DEC.)	CIRCLE, MONT.
	4 & 5	23	1st ADD.	LILLIAN MOLINE (now BUCKLEY)	CIRCLE, MONT.
	ALL BLOCK 21	21	1st ADD.	RUTH C. BENSON	CIRCLE MONT.
	1 & 2	4	McCUGH'S ADD.	RUTH C. BENSON	CIRCLE MONT.
	11 & 12	4	McCUGH'S ADD.	INGA MORTENSON (NOW HENDRICKS)	223 S. 7TH ST. HAMILTON, MONT.
	1, 2, & 3	9	McCUGH'S ADD.	LILLIAN MOLINE (NOW BUCKLEY)	CIRCLE, MONT.
	4 & 5	9	McCUGH'S ADD.	GRACE E. BONEBRIGHT	CULBERTSON, MONT.
	6, 7, & 8	8	McCUGH'S ADD.	STATE OF MONTANA	HELENA, MONT.
	LOTS 1 THRU 4	7	McCUGH'S ADD.	HAZEL (5/6) & DEAN L. (1/6) FREITAG	CIRCLE, MONT.
	5 & 6	7	McCUGH'S ADD.	JACOB BIEBER	CIRCLE, MONT.
	LOTS 7 THRU 12	7	McCUGH'S ADD.	ADOLPH & BLANCHE ANDERSON	CIRCLE, MONT.

CONSTRUCTION LIMITS
TOP OF CUT _____
TOE OF FILL - - - - - - - - - -

MAP TRANS. TO R/W _____
MAP REVISED _____

B.P.R. APPROVAL 2/25/63

STATE OF MONTANA
STATE HIGHWAY COMMISSION
LAND REQUIRED FOR RIGHT OF WAY
McCONE COUNTY

SCALE 1" = 100' MAP COMPLETED _____

FED. ROAD DIST. NO.	STATE	FED AID PROJECT NUMBERS		STATE NO.	SHEET NO.	TOTAL SHEETS
		CONST. NO.	R/W NO.			
8	MONT.		F-246 (12)	1246-12	4	11

OWNERSHIPS

PARCEL	NAME	ADDRESS	TOTAL AREA	TAKING	REMAINDER LT.	REMAINDER RT.
1	LUCILLE L. STRAND & EVELYN A. PRITCHARD CARPENTER	CIRCLE, MONT.	4.68 AC.	0.40 AC.	4.28 AC.	
2	SAMUEL & BERTHA RITTAL	CIRCLE, MONT.	174.49 AC.	18.81 AC.	113.33 AC.	42.35
14	NORTHERN PACIFIC RWY. CO.	ST. PAUL 1, MINN.				

NE¼NE¼ NW¼NW¼ SE¼NE¼ SW¼NW¼

SEC. 10 SEC. 11 T. 19 N. R. 48 E.

First Avenue North Wildrose Street Railroad Avenue Valley Street Gray Alley

MC CUGHS 2ND ADD. MC CUGHS ADDN.

ESTHER MELROSE HAZEL FREITAG RUTH G. TOUSLEY

STA. 41+40.2 Power Line X-ing ℄ 5-wires - Clear. = 27'
STA. 41+79 Power Line X-ing 1-wire - Clear. = 21'
STA. 49+64.4 Power Line X-ing ℄ 2-wire - Clear. = 21'
STA. 51+70.4 Tel. Line X-ing ℄ 8-wire - Clear. = 28'
STA. 55+24.5 Tel. Line X-ing ℄ 8-wire - Clear. = 26'

Δ = 30°06' LT.
D = 3°30'
T = 240.2'
L = 0600'
R = 1637.1'

60' EX. R/W N. 42° 27' E. 40' EX. R/W's 60' EX. R/W

City Limits 8+595 6+059 E.B. 12' Bridge Ahd. 10+690 E.B.

Horse Creek P.T. 31+38.3 51+38.3 Signs

56+000 BK. = EQUA. 55+000 AH. = 1000

1443.4' to Sec. Cor. not found 55+32.7

1887.5' S. 70° E. HWY. STA. 59+44± R.R. STA. 2387+00

Scale House & Scales Sta. Pavement LOCATION OF NEW SCALE HOUSE STATE OF MONT. PURCHASE FOR WEIGH STATION R.R. R/W

EX. R/W 1 R/W 2 R/W

N. 72° 33' E. EX. R/W 1 REQ'D. R/W

Northern Pacific Railroad

STATE HIGHWAY 10 (1) 1 2 3 

P.O.T. 42+64.1 ON N.P.R. 246-C P.O.T. 42+64.1 ON N.P.R. 246-C P.O.T. 42+64.1 ON F-246(8) P.O.T. 42+64.1 ON F-246(8) P.O.T. 42+64.1 ON N.P.R. 259-B P.O.T. 47+40.2 ON N.P.R. 259-B P.O.T. 47+04.3 ON N.P.R. 246-C P.O.T. 47+04.6 ON F-246(8) P.O.T. 52+37.2 ON F-246(8) P.O.T. 52+36.9 N.P.R. 246-C P.O.T. 52+37.2 ON F-246(8) P.O.T. 52+36.9 N.P.R. 246-C

P.T. 40+66.0 1470 1028.60' 1083.6 286.50' 1187' 1187' 1187

FED. ROAD DIST. NO.	STATE	FED. AID PROJECT NUMBERS		STATE NO.	SHEET NO.	TOTAL SHEETS
		CONST. NO.	R/W NO.			
8	MONT.		F-246(12)	1246-12	5	11

OWNERSHIPS

PARCEL	NAME	ADDRESS	TOTAL AREA	TAKING	REMAINDER LT	REMAINDER RT.
2	SAMUEL & BERTHA RITTAL	CIRCLE, MONT.	174.49 AC.	18.81	113.33	42.35 AC.
3	KENNETH V. YOUNGQUIST	CIRCLE, MONT.	1.198 AC.	0.28 AC.	0.918	0
4	ELMER J. & MARGUERITE N. BUELL	CIRCLE, MONT.	3.03 AC.	0.45 AC.	2.58 AC.	0
5	ANNA JAMES	CIRCLE, MONT.	1279.80 AC.	15.53	1175.79	88.48
14	N. P. RY. CO.					

T. 19 N. – R. 48 E.

SEC 11

SEC 12

NW¼NW¼ · NE¼NW¼ · NW¼NE¼ · NE¼NE¼ · NW¼NW¼

SW¼NW¼ · SE¼NW¼ · SW¼NE¼ · SE¼NE¼ · SW¼NW¼

Tel. Line X-ing ℄ 6 wire – Clear = 203'

Tel. Line X-ing ℄ 6 wire – Clear = 224'

STA 84 + 91 Underground Pwr. Line X-ing ℄ 3 wires – Depth = 2'

STA 108 + 99 Overhead Warning Light Clearance = 20.4'

Pl. 76 + 44.6

Pl. 50 + 30.0

82.90 R/W

85 + 00 R/W

Horse Creek

N. 72° 33' E.

Δ = 20° 49' 30" Rt.
D = 2° 00'
T = 526.5'
L = 1041.3'
R = 2865.0'

RC 71 + 18.1

Pt 81 + 59.4

HWY STA 69+20 = R.2 STA. 2577+89

RIW 64+00 = R.2 STA. 2562+44
RIW 64+80 = R.2 STA. 2568+24

HWY STA 95+78 = R.2. STA 2537+14.1

Pt 108 + 97.0 ON F-246(8) =
Pt 43 + 02.0 ECC F-391(11) &
Pt 106 + 32.6 ON FAP 246 C

RC 45 + 03.4
Δ = 40° 56' Rt.
D = 4° 00'
T = 534.6'
L = 1023.3'
R = 1432.5'

RC 115 + 02.6

HWY STA 115+71.1 = R.R. STA. 2551+00

Pt. 50 + 30.0

Ditch Blocks

N. 61° 58' 30" E.

RT. 55 + 26.7

Northern Pacific Railway

Project Marker

Guy Pole

Signs

Fence

Ditch

Gully

Culvert Ditch

Country Road

CONSTRUCTION LIMITS
TOP OF CUT
TOE OF FILL

MAP TRANS. TO R/W
MAP REVISED

B.P.R. APPROVAL 3/25/63 – 4/23/63

STATE OF MONTANA
STATE HIGHWAY COMMISSION
LAND REQUIRED FOR RIGHT OF WAY
McCONE COUNTY
SCALE 1" = 200' MAP COMPLETED

FED. ROAD DIST. NO.	STATE	FED. AID PROJECT NUMBERS CONST. NO.	FED. AID PROJECT NUMBERS R/W NO.	STATE NO.	SHEET NO.	TOTAL SHEETS
8	MONT.		F-246 (12)	1246-12	6	11

OWNERSHIPS

PARCEL	NAME	ADDRESS	TOTAL AREA	TAKING	REMAINDER LT.	REMAINDER RT.
5	ANNA JAMES	CIRCLE, MONT.	1279.8 AC.	1.53	1173.79	88.48
6	MATTHEW JAMES	CIRCLE MONT.	320.0 AC.	5.54	8.34	306.12
7	ANNA JAMES	CIRCLE, MONT.	625.60 AC.	14.14	549.77	61.69
14	N. P. RY.					

SEC. 12 T. 19 N. ~ R. 48 E.

SEC. 7 T. 19 N. ~ R. 49 E.

SW¼NW¼ OR LOT #2 36.35 AC.

NW¼SW¼ OR LOT #3 36.45 AC.

SW¼SW¼ OR LOT #4 36.55 AC.

NE¼NW¼

SE¼NE¼

SW¼NE¼

NW¼NW¼

SE¼NW¼

SW¼NW¼

NW¼SE¼

NE¼SE¼

120 130 140 150 160 170 180

Pt. 122 + 65.3

Pt. 129 + 55.3

S. 86° 37' 30" E.

S. 39° 17' 30" E.

59° 27' 30"

Δ = 27° 20' Rt.
D = 2° 00'
T = 696.7'
L = 1366.7'
R = 2865.0'

165+00 R/W
166+60 R/W
167+40 R/W
169+00 R/W

Dry Reservoir

Sign

Northern Pacific Railroad

R/W

80' 120' 80'

40 Ft. R/W

P.T.W.

El. R/W

SECURE DAYLIGHT PERMIT

20' DAYLIGHT PERMIT

HWY. STA. 165+50 = R.R. STA. 2481+39

HWY. STA. 168+50 = R.R. STA. 2478+39

Survey Hwy. 107° 38' 0", 6206'

5 6 7

12 13 18

CONSTRUCTION LIMITS	STATE OF MONTANA
TOP OF CUT ———	STATE HIGHWAY COMMISSION
TOE OF FILL - - - - -	LAND REQUIRED FOR RIGHT OF WAY
MAP TRANS. TO R/W ———	Mc CONE COUNTY
MAP REVISED ———	SCALE 1" = 200' MAP COMPLETED ———
B.P.R. APPROVAL 2/25/63 - 4/23/63	

FED ROAD DIST NO.	STATE	FED AID PROJECT NUMBERS		STATE NO.	SHEET NO	TOTAL SHEETS
		CONST. NO.	R/W NO.			
8	MONT.		F-246(12)	1246-12	7	11

OWNERSHIPS

PARCEL	NAME	ADDRESS	TOTAL AREA	TAKING	REMAINDER LT.	REMAINDER RT.
7	ANNA JAMES	CIRCLE, MONT.	625.60	14.14	549.77	61.69
8	OLE ORM CONTRACT PURCHASER HAROLD MASSAR	CIRCLE, MONT.	320.0 AC.	8.41	289.09	22.50
9	N. P. RY. CO.	ST. PAUL 1, MINN.	640.0 AC.	25.15	364.65	250.20
14	N. P. RY. CO.	ST. PAUL 1, MINN.				

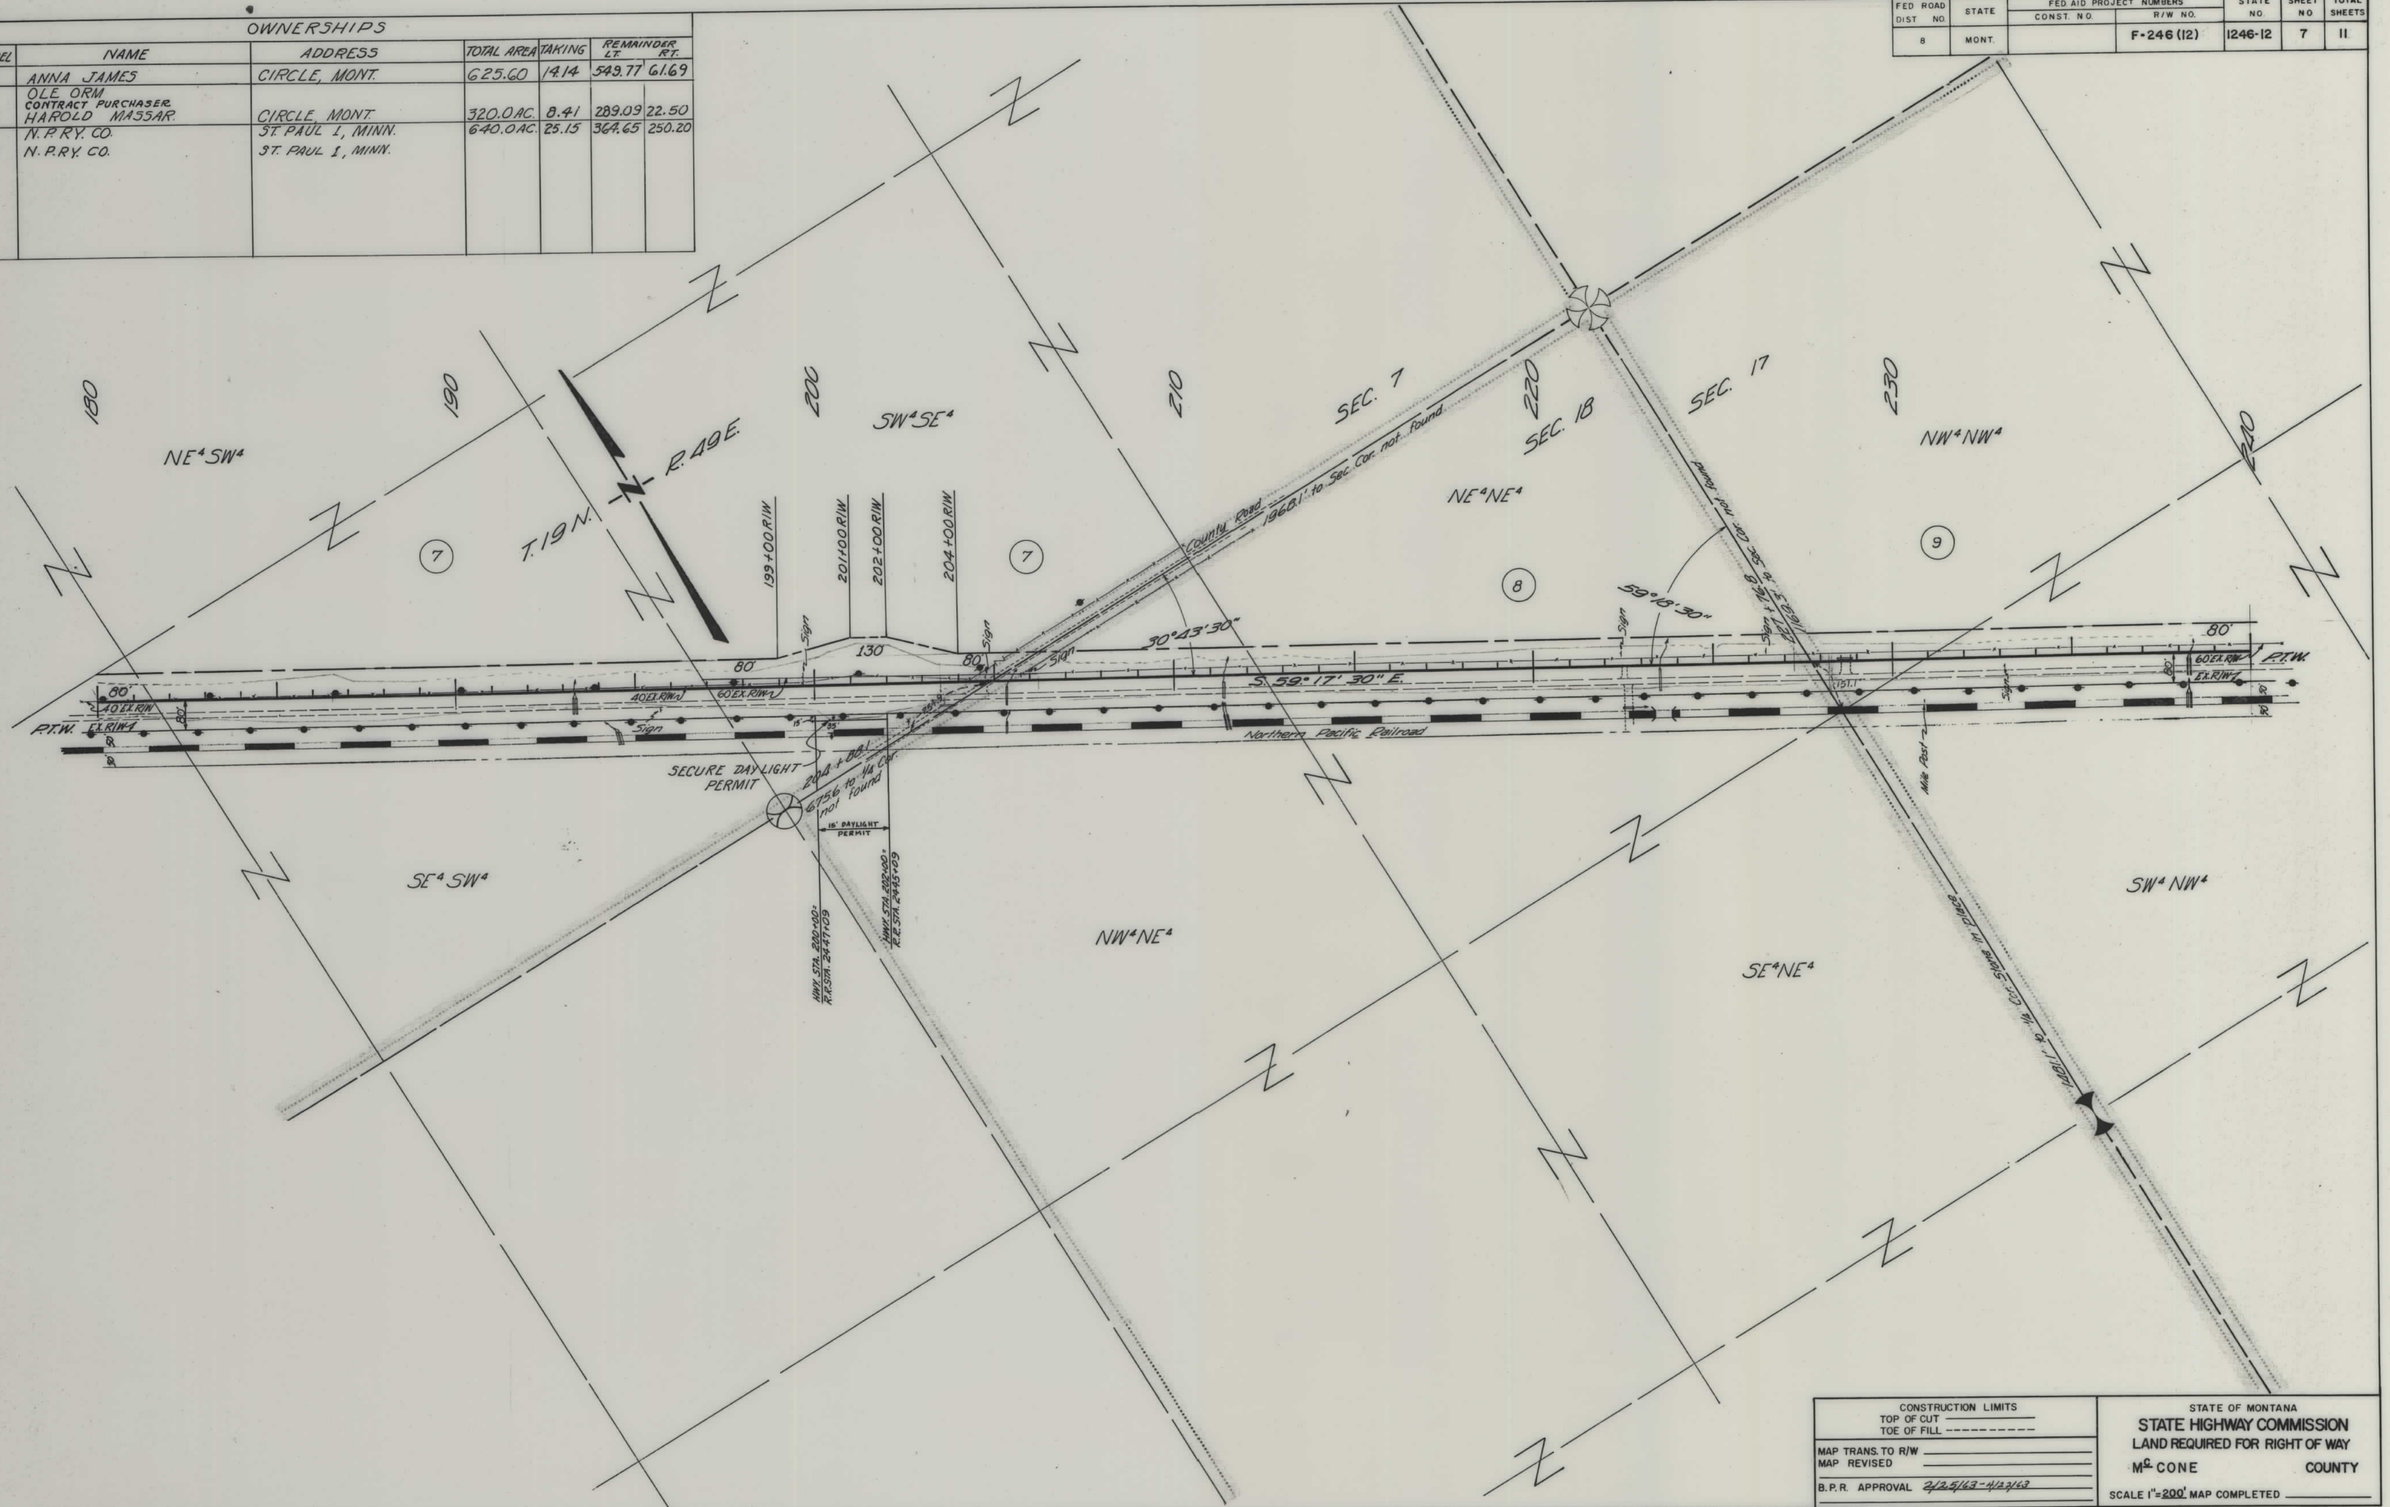

CONSTRUCTION LIMITS	STATE OF MONTANA
TOP OF CUT ———	STATE HIGHWAY COMMISSION
TOE OF FILL - - - - - -	LAND REQUIRED FOR RIGHT OF WAY
MAP TRANS. TO R/W ———	Mc CONE COUNTY
MAP REVISED ———	SCALE 1"=200' MAP COMPLETED ———
B.P.R. APPROVAL 2/25/63 - 4/23/63	

FED ROAD DIST NO	STATE	FED AID PROJECT NUMBERS CONST NO	FED AID PROJECT NUMBERS R # NO	STATE NO	SHEET NO	TOTAL SHEETS
8	MONT		F-246 (12)	1246-12	8	11

OWNERSHIPS

PARCEL	NAME	ADDRESS	TOTAL AREA	TAKING	REMAINDER LT	REMAINDER RT
9	N. P. RY. CO.	ST. PAUL 1, MINN.	640.0 AC.	25.15	364.65	250.20
10	STATE OF MONTANA.	HELENA, MONT.	640.0 AC.	3.12	636.88	0
11	JOSEPH F. WITTKOPP	CIRCLE, MONT.	1040.0 AC.	29.92	927.98	82.10
14	N.P. RY. CO.					

T. 19 N. - R. 49 E.

SW¼NE¼ NE¼SE¼ SW¼SW¼ SE¼NW¼ NW¼SE¼ SE¼SE¼ NE¼SW¼ SW¼NW¼ NW¼NW¼

210 250 260 270 280 290 300

Buffalo Springs Creek

Stock Watering Pit

270+20 R/W 271+00 R/W 277+00 R/W Pt. 277+92.3 277+80 R/W

Δ = 19°24'30" RT
D = 1°00'
T = 979.9'
L = 1940.8'
R = 5730.0'

100' 60' EX. R/W 100' 80' EX. R/W 80' 80' EX. R/W 80' 80' EX. R/W 80

FED. ROAD DIST. NO.	STATE	FED AID PROJECT NUMBERS CONST. NO.	FED AID PROJECT NUMBERS R/W NO.	STATE NO	SHEET NO	TOTAL SHEETS
8	MONT.		F-246(12)	1246-12	9	11

OWNERSHIPS

PARCEL	NAME	ADDRESS	TOTAL AREA	TAKING	REMAINDER LT	REMAINDER RT.
11	JOSEPH F. WITTKOPP	CIRCLE, MONT.	1040.0 AC.	29.92	927.98	82.10

SEC. 16 — SEC. 21 — SEC. 20 — SEC. 21 — SEC. 22 — SEC. 21 — SEC. 28

SW¼SW¼ — NE¼NW¼ — SE¼NW¼ — SW¼NW¼ (N.E. OF HWY.) STATE HWY. COMM. — NW¼NW¼ — SW¼NE¼ — NE¼SW¼ (N.E. OF HWY.) STATE HWY. COMM. — NW¼SE¼ — NE¼SE¼ — SW¼SE¼ (N.E. OF HWY.) STATE HWY. COMM.

300 — 310 — 320 — 330 — 340 — 350 — 360

(10) (11) (11)

R.49E. — T.19N.

Private Road

50°06'

S. 39° 53' E — S 62° 18' E

80' 80' 80' 120' 120' 80' 80' 120' 100' 100' 80' 80' 80' 80'

326+00 R/W — 327+60 R/W — 329+00 R/W — 329+80 R/W — P.C. 338 — 344+00 R/W — 344+80 R/W — P.C. 349+69.5

R/W 309+00 — R/W 310+20 — R/W 317+00 — R/W 318+20

EX. R/W — P.T.N. — Spring

Northern Pacific Railway

Discharge of Easement on Oct. 24, 1977

Abandon R/W 1-27-67

Δ = 22° 21' LT.
D = 1° 00'
T = 1131.9'
L = 2235.0'
R = 5730.0'

CONSTRUCTION LIMITS
TOP OF CUT ———
TOE OF FILL - - - - - -

MAP TRANS. TO R/W
MAP REVISED
B.P.R. APPROVAL 2/25/63

STATE OF MONTANA
STATE HIGHWAY COMMISSION
LAND REQUIRED FOR RIGHT OF WAY
McCONE COUNTY
SCALE 1"=200' MAP COMPLETED

OWNERSHIPS

PARCEL	NAME	ADDRESS	TOTAL AREA	TAKING	REMAINDER LT.	REMAINDER RT.
11	JOSEPH WITTKOPP	CIRCLE, MONT.	1040.0 AC.	29.92	927.98	82.10
12	FRANK WITTKOPP	CIRCLE, MONT.	1760.0 AC.	28.60	1107.97	1623.43

FED ROAD DIST NO	STATE	FED AID PROJECT NUMBERS CONST NO	FED AID PROJECT NUMBERS R/W NO.	STATE NO	SHEET NO	TOTAL SHEETS
8	MONT		F-246 (12)	1246-12	10	11

SE¼SW¼ SW¼SW¼ NE¼NW¼ NW¼NE¼ SE¼NE¼ SE¼SE¼ NW¼NW¼ SW¼NE¼

T. 19 N. R. 49 E.

11 12 22 21 28

360 370 380 390 400 410 420

Sect. Cor. Stone in place

1731.0' to ¼ Cor. Stone in place

Sect. Cor. Iron Pipe in place

2706.1' to Sec. Cor. Iron Pipe in place

4739 to Sec. Cor.

370+00.3

Pt. 360+69.6

392+60 R/W

393+00 R/W

407+00 R/W

407+40 R/W

Pt. 410+04.3

27.34

S 62°14' E.

62°16'30"

80' 90' 80'

Abandon R/W 1-27-67

Quit Claimed to Joseph & Elaine Wittkoff, husband & wife ½ Sept. 23, 1965

R.R. R/W = HWY R/W

HWY-R/W

Exist. 33' Easement

Northern Pacific Railroad

P.T.W.

Abandon R/W

CONSTRUCTION LIMITS
TOP OF CUT
TOE OF FILL

MAP TRANS. TO R/W
MAP REVISED
B.P.R. APPROVAL 2/25/63-4/23/63

STATE OF MONTANA
STATE HIGHWAY COMMISSION
LAND REQUIRED FOR RIGHT OF WAY
McCONE COUNTY
SCALE 1"=200' MAP COMPLETED

FED. ROAD DIST. NO.	STATE	FED. AID PROJECT NUMBERS		STATE NO.	SHEET NO.	TOTAL SHEETS
		CONST. NO.	R/W NO.			
8	MONT.		F-246 (12)	1246-12	11	11

OWNERSHIPS

PARCEL	NAME	ADDRESS	TOTAL AREA	TAKING	REMAINDER LT	REMAINDER RT.
13	JOSEPH WITTKOPP	CIRCLE, MONT	640.0 AC.	12.34	570.73	56.93
11 & 13	JOSEPH WITTKOPP	CIRCLE, MONT	1680.0	42.26	1498.71	139.03
15	N. P. RY.			0.46		

SW¼NW¼ NW¼SW¼ SE¼SW¼ NW¼NE¼ SW¼NE¼ SE¼NE¼ NE¼NW¼ NE¼SE¼ SW¼SW¼ SEC. 27 SEC. 26 SEC. 35 SEC. 34

T. 19 N. – R. 49 E.

420 430 440 450 460 470 480

(12) (13) (15)

Fd. B.L.M. between Sec. Cor. Sheep Mt. 1915 & Sec. Cor. 1 & 12 also 1 mile W. of P.I.

121.22' S.

Signs

42°58' 37°57'

S. 62°14' E.

80'

40' EX. R/W

R/W

P.T. W. R/W

Δ = 24°19' RT.
D = 1°00'
T = 1234.5'
L = 2431.7'
R = 57300'

R/W 428+53

430+22.5

P.T. 429+36.0

2401.3' between Sec. Cor. not found & P.O.C. 429+33.5

S. 37°55' E.

50' EX. R/W

52°10'

P.T. 462+92.4

R/W FROM STATION 462+92.4 TO STATION 475+08.0 ACQUIRED ON PROJ. F-246 (11)

475+08.0 END F-246(12) =
475+08.0 BEG. F-246(11) R/W ≙
478+17.5 ON FAP 246-C

150'

33' Northern Pacific Railroad

2002.7' "W" Sec. Cor. not found

CONSTRUCTION LIMITS	STATE OF MONTANA
TOP OF CUT ———	STATE HIGHWAY COMMISSION
TOE OF FILL - - - - - - - - -	LAND REQUIRED FOR RIGHT OF WAY
MAP TRANS. TO R/W ———	McCONE COUNTY
MAP REVISED ———	SCALE 1"=200' MAP COMPLETED ———
B.P.R. APPROVAL 2/25/63-4/22/63	