PLANS
NOT
TO
SCALE

STATE OF MONTANA	PROJECT NO.	SHEET NO.	TOTAL SHEETS
	RS-241-1(1)30	1	1

TURNER-CANADIAN LINE

PARCEL NO.	NAME	ADDRESS	CONST. PMT
1	LOUIE PETRIE RANCH	TURNER, MT	0.85 AC.

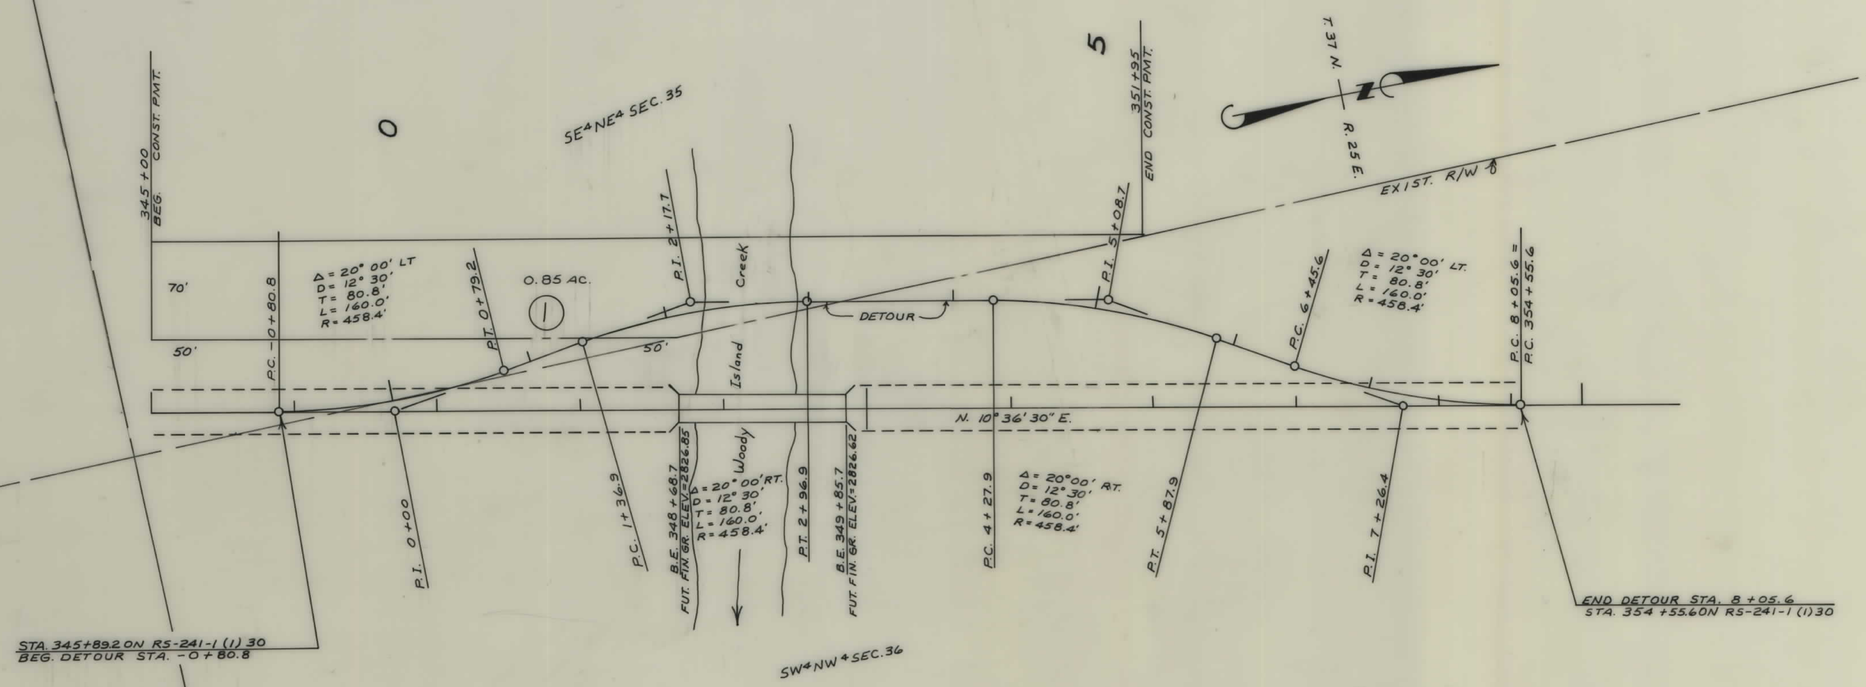

AUTH. FOR ACQ. 11-15-79