PLANS
NOT
TO
SCALE

FED. ROAD DIST. No.	STATE	FED. RD PROJ. NO.	R/W NO.	SHEET NO.	TOT. SHEETS
1	MONT.	FAGM 253-D		1	1

Scale:- 1" = 100'

Railroad Encroachment.

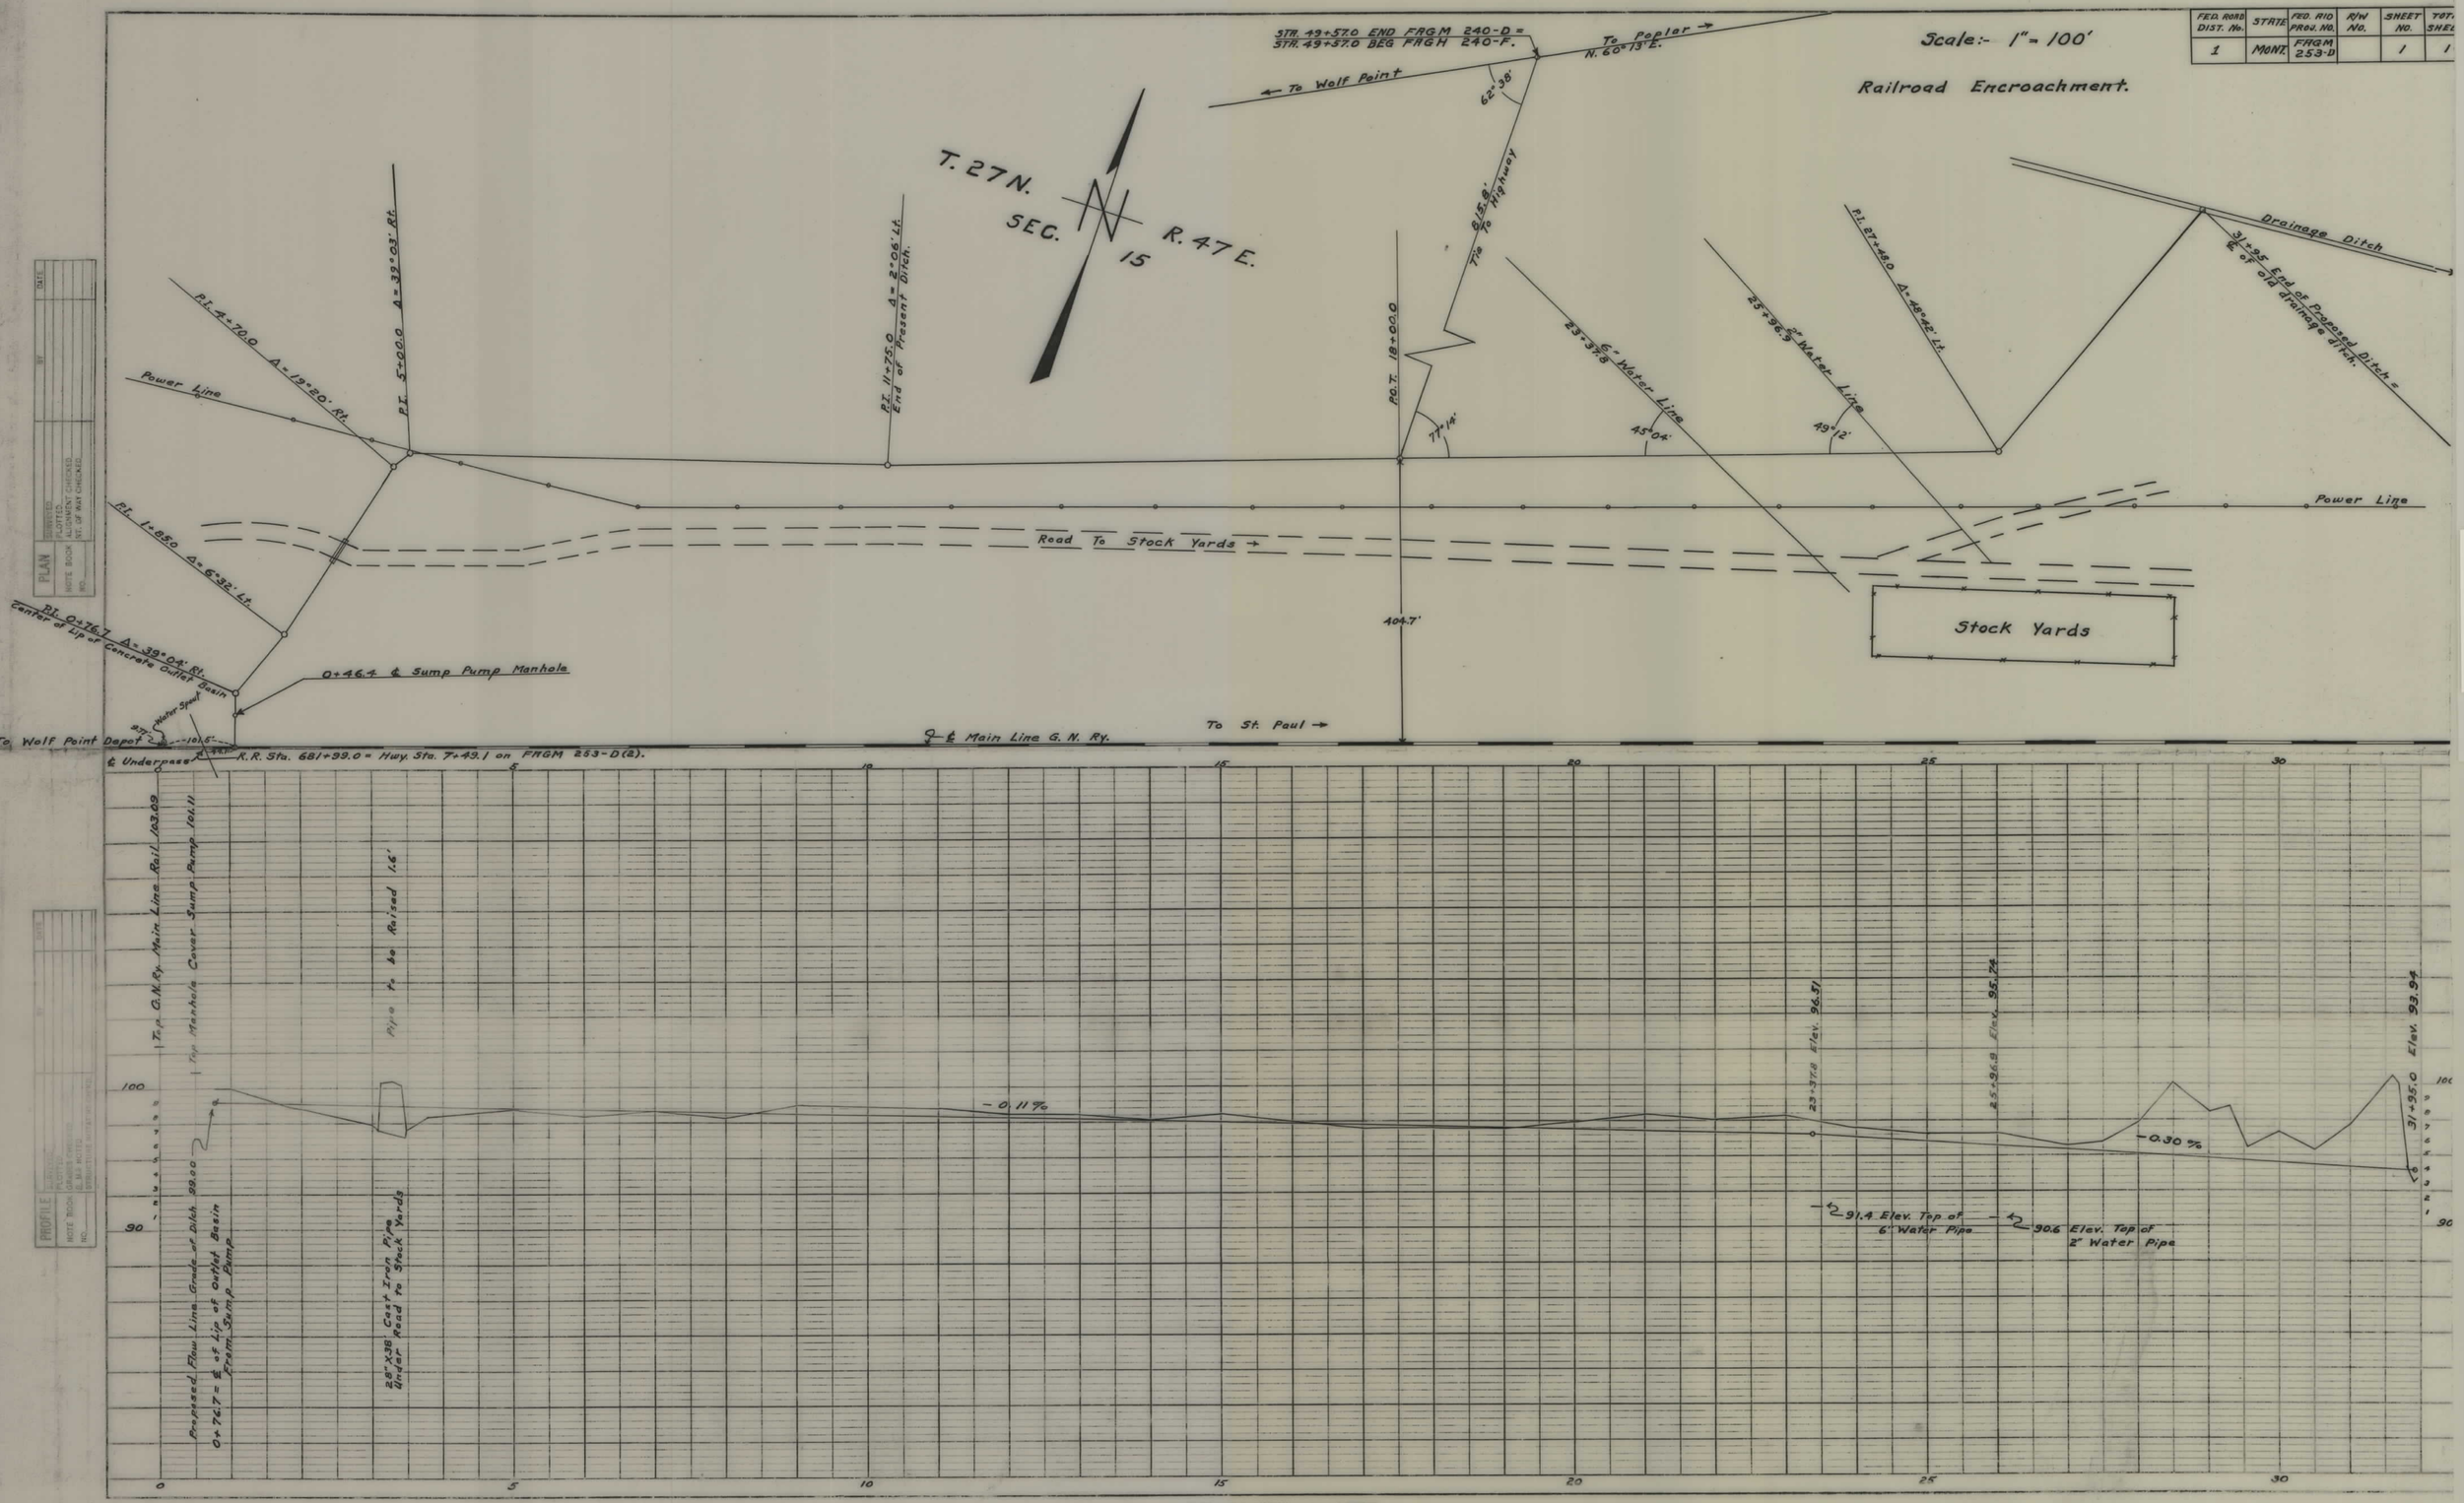

PLATE 1 - PLAN PROFILE G P R S R. R. STANDARD

FAGM 253D SHT 1 OF 1

4