PLANS
NOT
TO
SCALE

FED. ROAD DIST. NO.	STATE	FED. AID PROJ. NO.	FISCAL YEAR	SHEET NO.	TOTAL SHEETS
1	MONT.	252-F		1	1

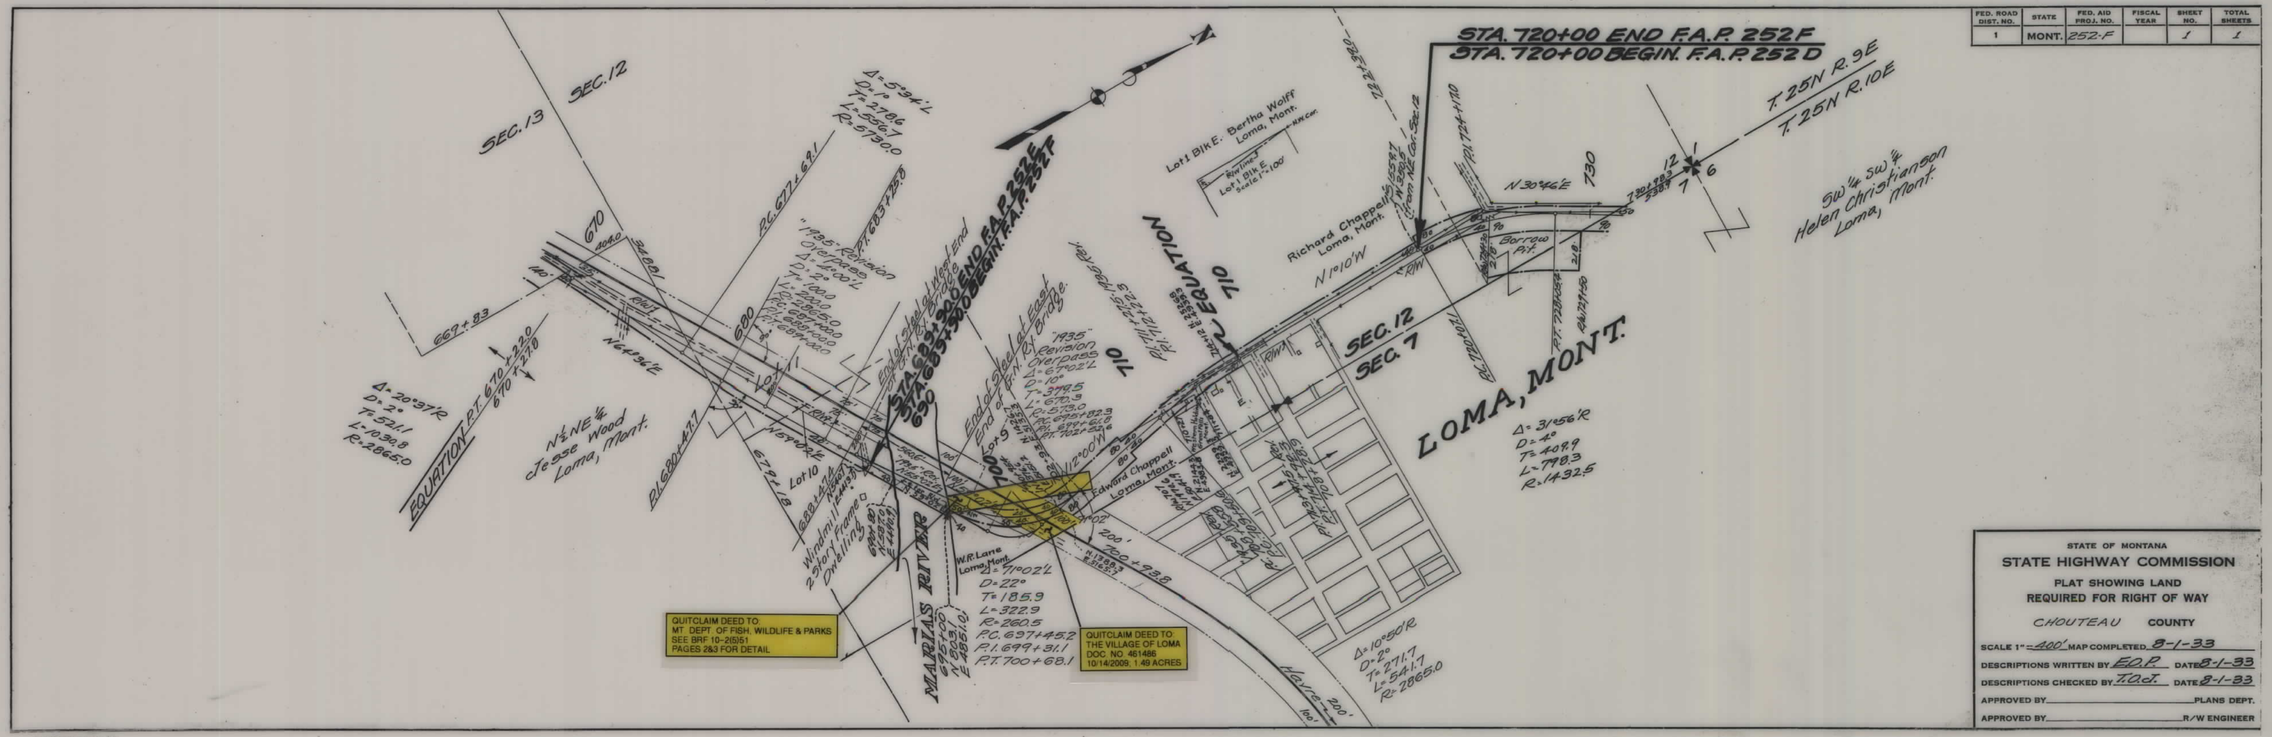

STATE OF MONTANA

STATE HIGHWAY COMMISSION

PLAT SHOWING LAND REQUIRED FOR RIGHT OF WAY

CHOUTEAU **COUNTY**

SCALE 1" = 200' MAP COMPLETED 8-1-33

DESCRIPTIONS WRITTEN BY E.O.R. DATE 8-1-33

DESCRIPTIONS CHECKED BY T.O.C. DATE 8-1-33

APPROVED BY _____ PLANS DEPT.

APPROVED BY _____ R/W ENGINEER

FAP 252F SHT 1 OF 1

4