PLANS
NOT
TO
SCALE

PLAN
SHEET
MISSING

DIST NO.	STATE	FED AID PROJ. NO.	SHEET NO.	TOTAL SHEETS
1	MONT.	278	2	2

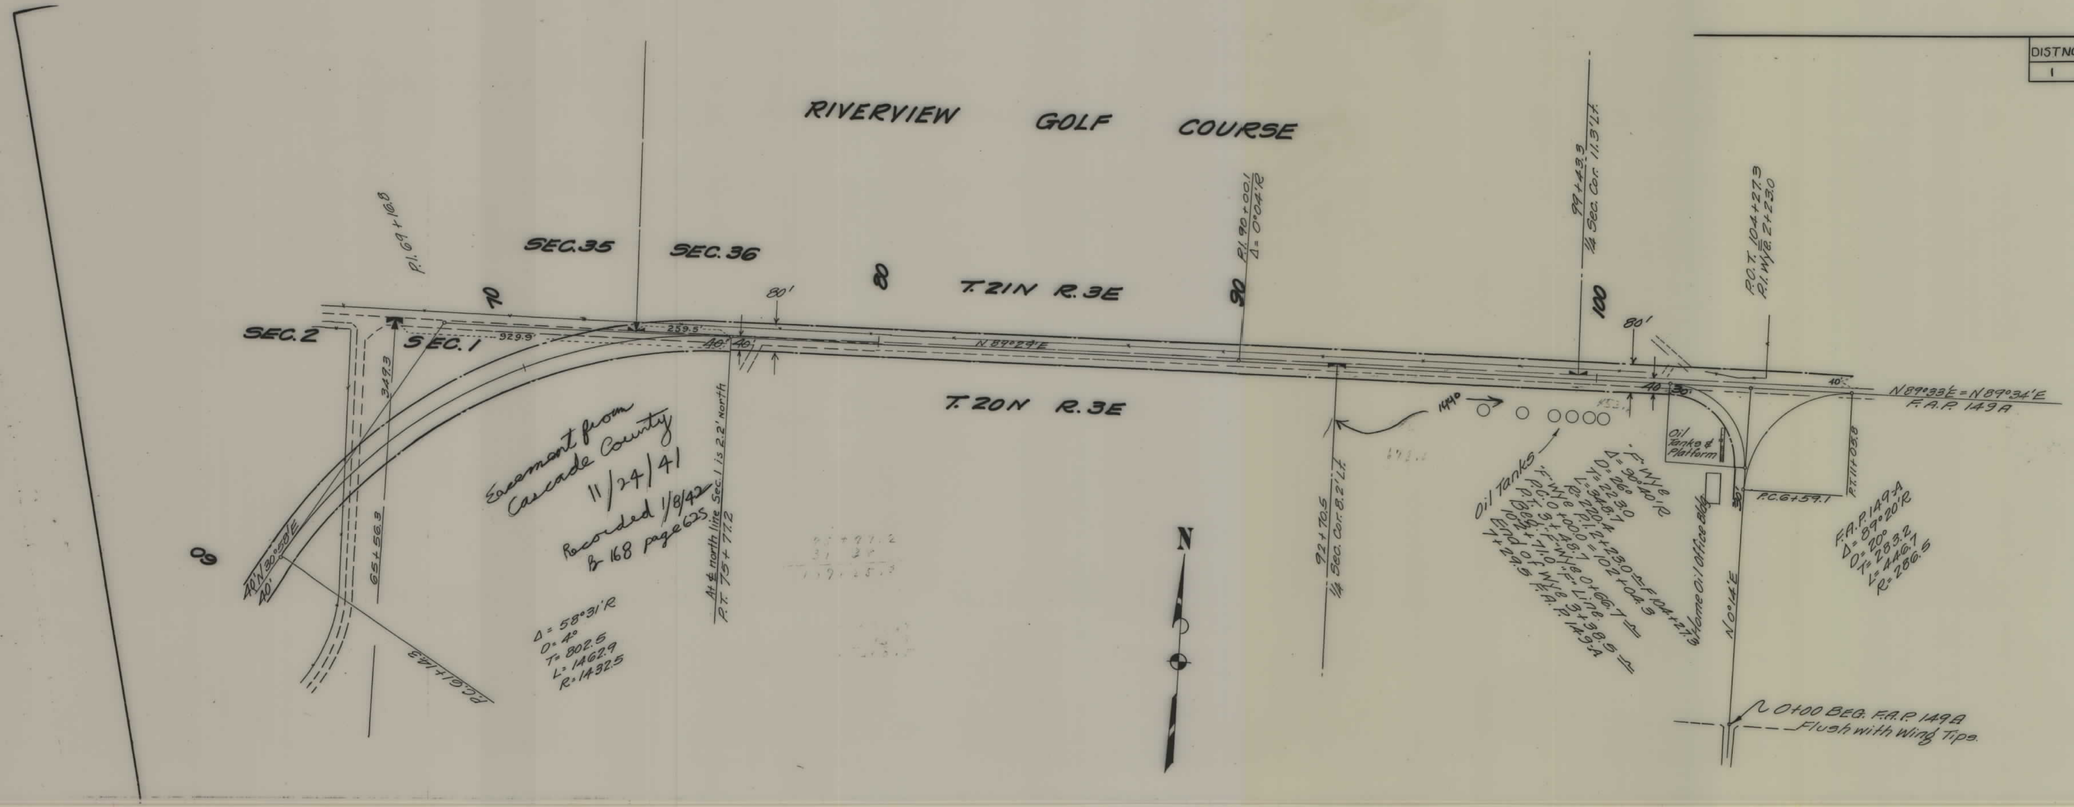

STATE OF MONTANA
STATE HIGHWAY COMMISSION
PLAT SHOWING LAND REQUIRED FOR HIGHWAY
CASCADE
SCALE 1" = 200' MAP COMPLETE
DESCRIPTIONS WRITTEN BY
DESCRIPTIONS CHECKED BY
APPROVED BY

FAP 278 SHT 2 OF 2

4