PLANS
NOT
TO
SCALE

FED. ROAD DIST. NO	STATE	FED. AID PROJ. NO.	R/W NO.	SHEET No	TOTAL SHEETS
8	MONT.	S-290(8) S6-290(9)	S290-08	1	1

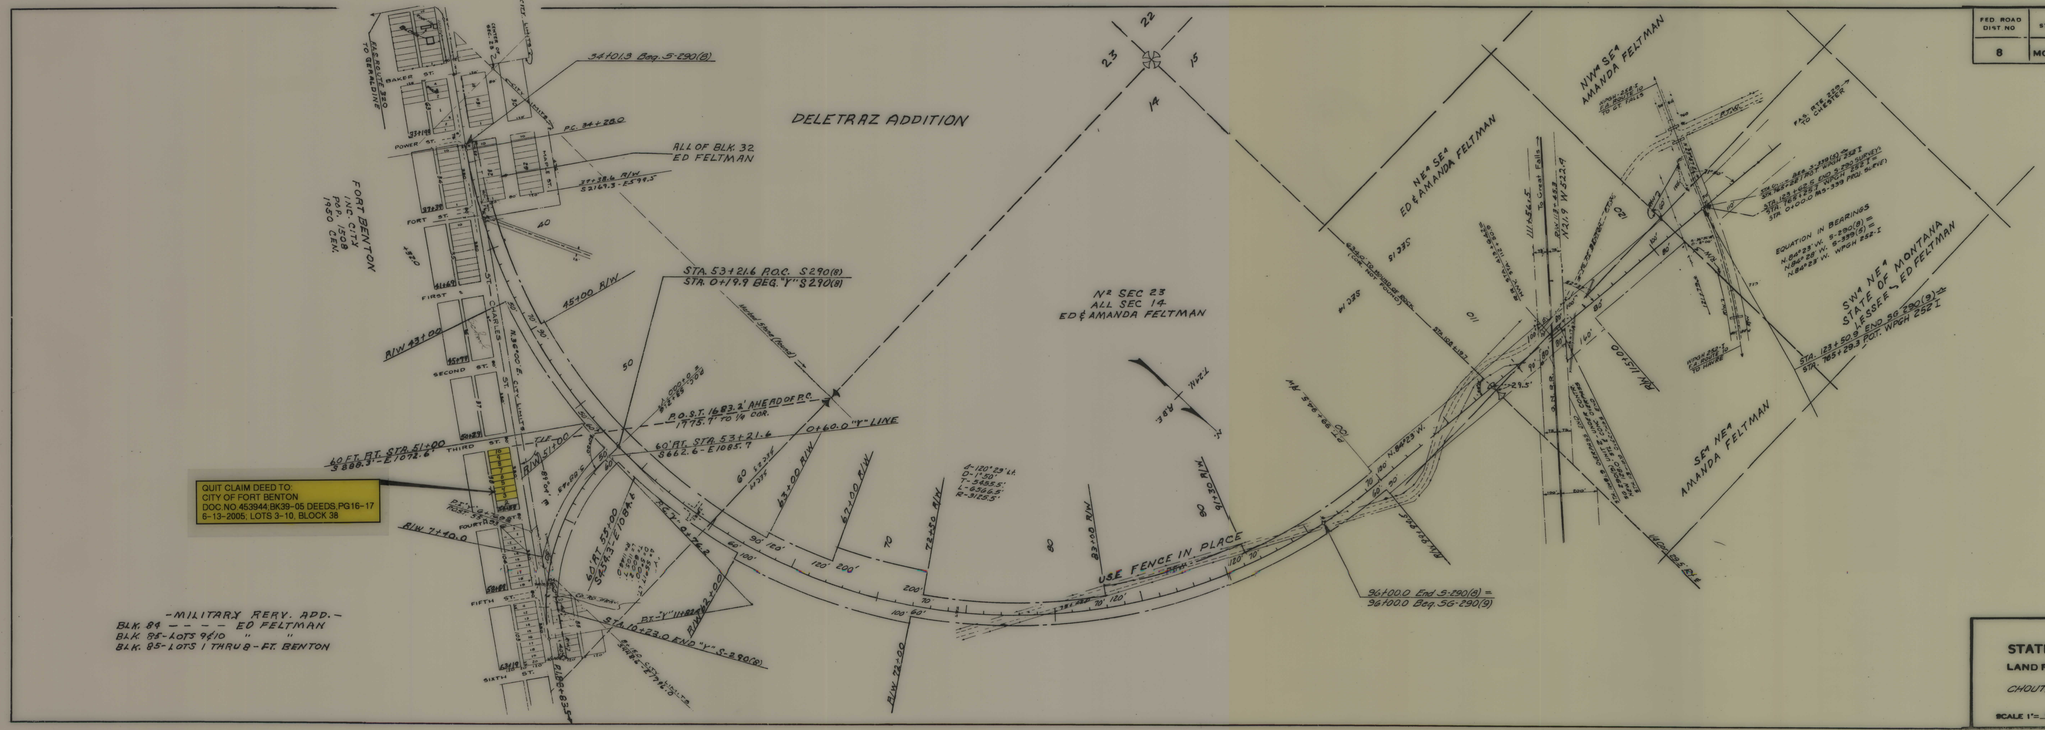

STATE OF MONTANA

STATE HIGHWAY COMMISSION

LAND REQUIRED FOR RIGHT OF WAY

CHOUTEAU COUNTY

SCALE 1" = 400' MAP COMPLETED 1-3-52

S 290(8) SHT 1 OF 1

4