PLANS
NOT
TO
SCALE

FED. ROAD DIST. NO.	STATE	FED. AID PROJ. NO.	FISCAL YEAR	SHEET NO.	TOTA SHEE
1	MONT.	307-B		1	2

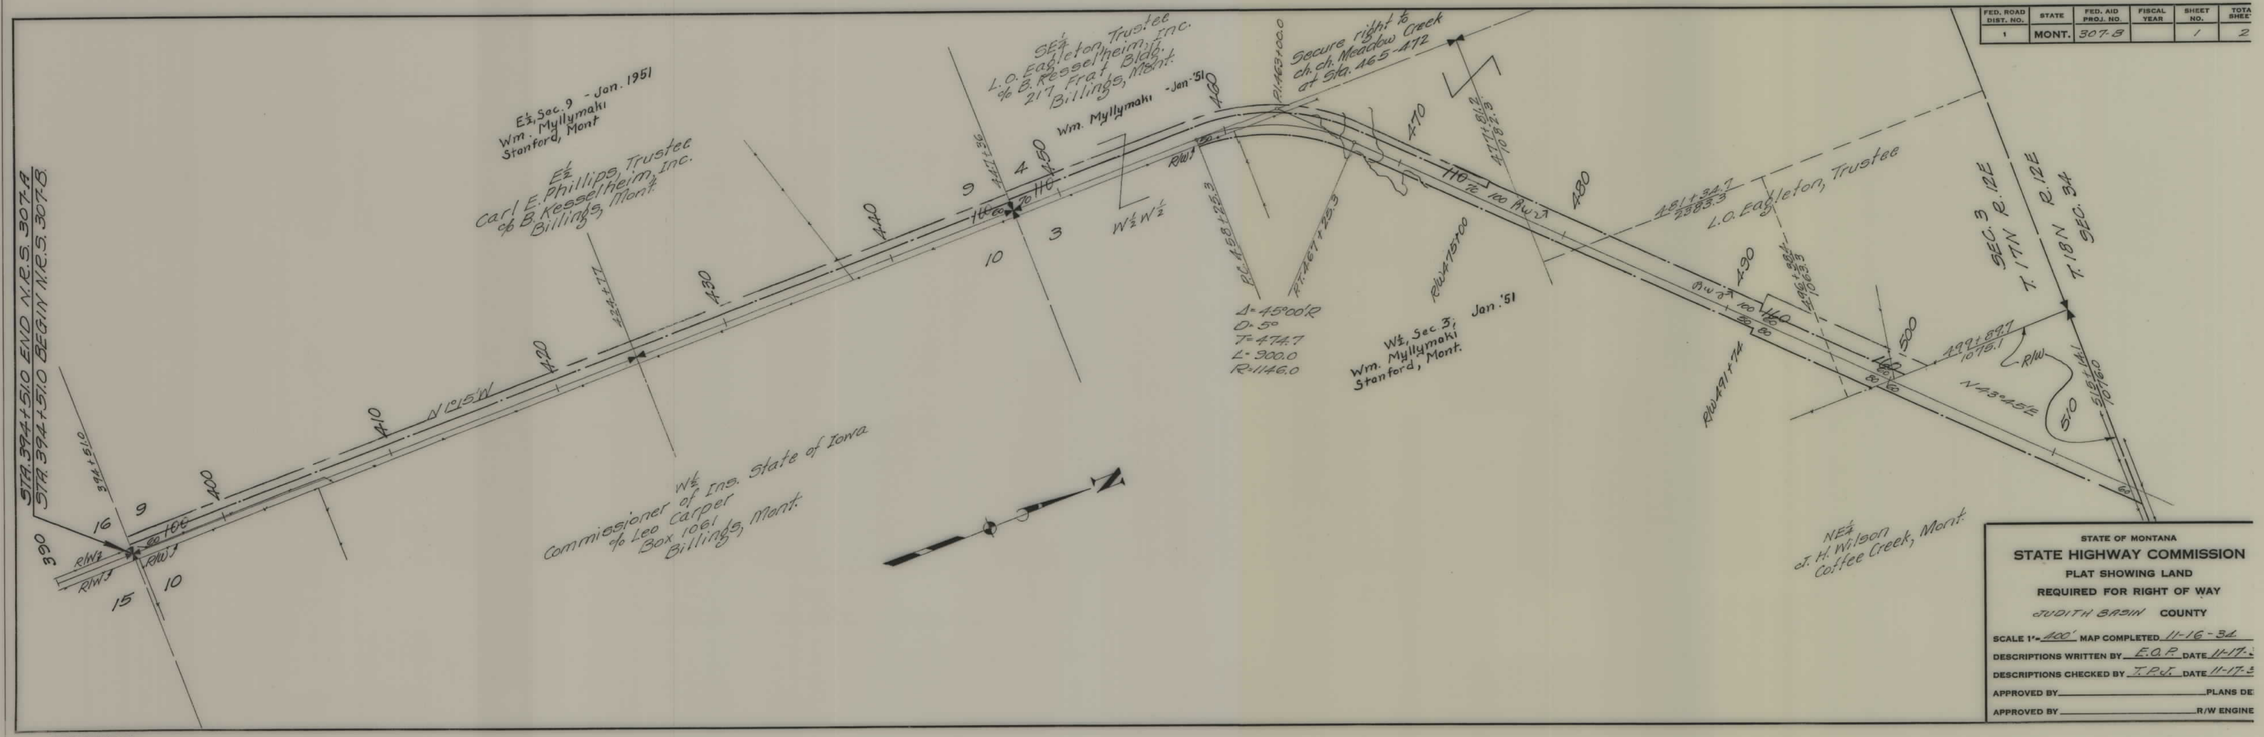

STATE OF MONTANA

STATE HIGHWAY COMMISSION

PLAT SHOWING LAND REQUIRED FOR RIGHT OF WAY

JUDITH BASIN COUNTY

SCALE 1"= 400' MAP COMPLETED 11-16-34

DESCRIPTIONS WRITTEN BY E.O.P. DATE 11-17-

DESCRIPTIONS CHECKED BY T.P.J. DATE 11-17-

APPROVED BY _____ PLANS DE

APPROVED BY _____ R/W ENGINE

FAP 307 B SHT 1 OF 2

FED. ROAD DIST. NO.	STATE	FED. AID PROJ. NO.	FISCAL YEAR	SHEET NO.	TOTAL SHEETS
1	MONT.	307-B		2	2

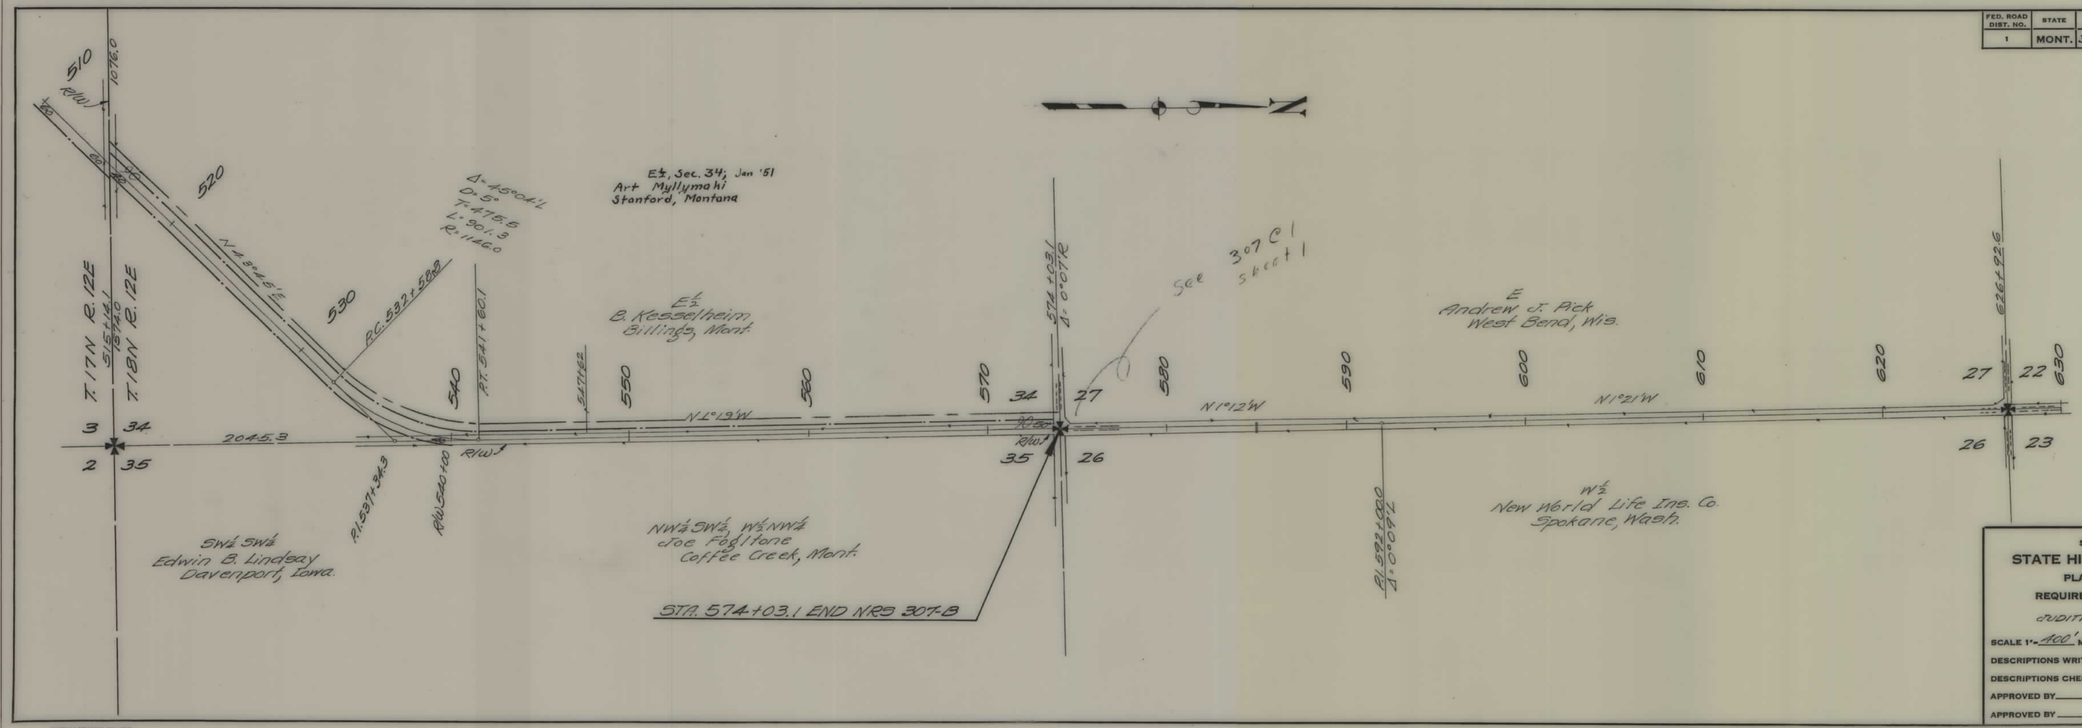

STATE OF MONTANA

STATE HIGHWAY COMMISSION

PLAT SHOWING LAND

REQUIRED FOR RIGHT OF WAY

JUDITH BASIN COUNTY

SCALE 1"= 400' MAP COMPLETED 11-16-34

DESCRIPTIONS WRITTEN BY E.O.P. DATE 11-17-5

DESCRIPTIONS CHECKED BY T.R.S. DATE 11-17-

APPROVED BY _____ PLANS DE

APPROVED BY _____ R/W ENGINE

FAP 307 B SHT 2 OF 2

4

CHARLES BRUSING CO., INC.