PLANS
NOT
TO
SCALE

FED. ROAD DIST. NO.	STATE	FED. AID PROJ. NO.	FISCAL YEAR	SHEET NO.	TOTA[L] SHEE[TS]
1	MONT.	316-B		1	3

STATE OF MONTANA

STATE HIGHWAY COMMISSION

PLAT SHOWING LAND

REQUIRED FOR RIGHT OF WAY

GLACIER COUNTY

SCALE 1"= 400' MAP COMPLETED 12-31-34

DESCRIPTIONS WRITTEN BY E.O.P. DATE 1-2-3[5]

DESCRIPTIONS CHECKED BY T.P.J. DATE 1-3-3[5]

APPROVED BY ________ PLANS DE[PT.]

APPROVED BY ________ R/W ENGIN[EER]

FAP 316B SHT 1 OF 3

FED. ROAD DIST. NO.	STATE	FED. AID PROJ. NO.	FISCAL YEAR	SHEET NO.	TOT SHE
1	MONT.	316-B		2	3

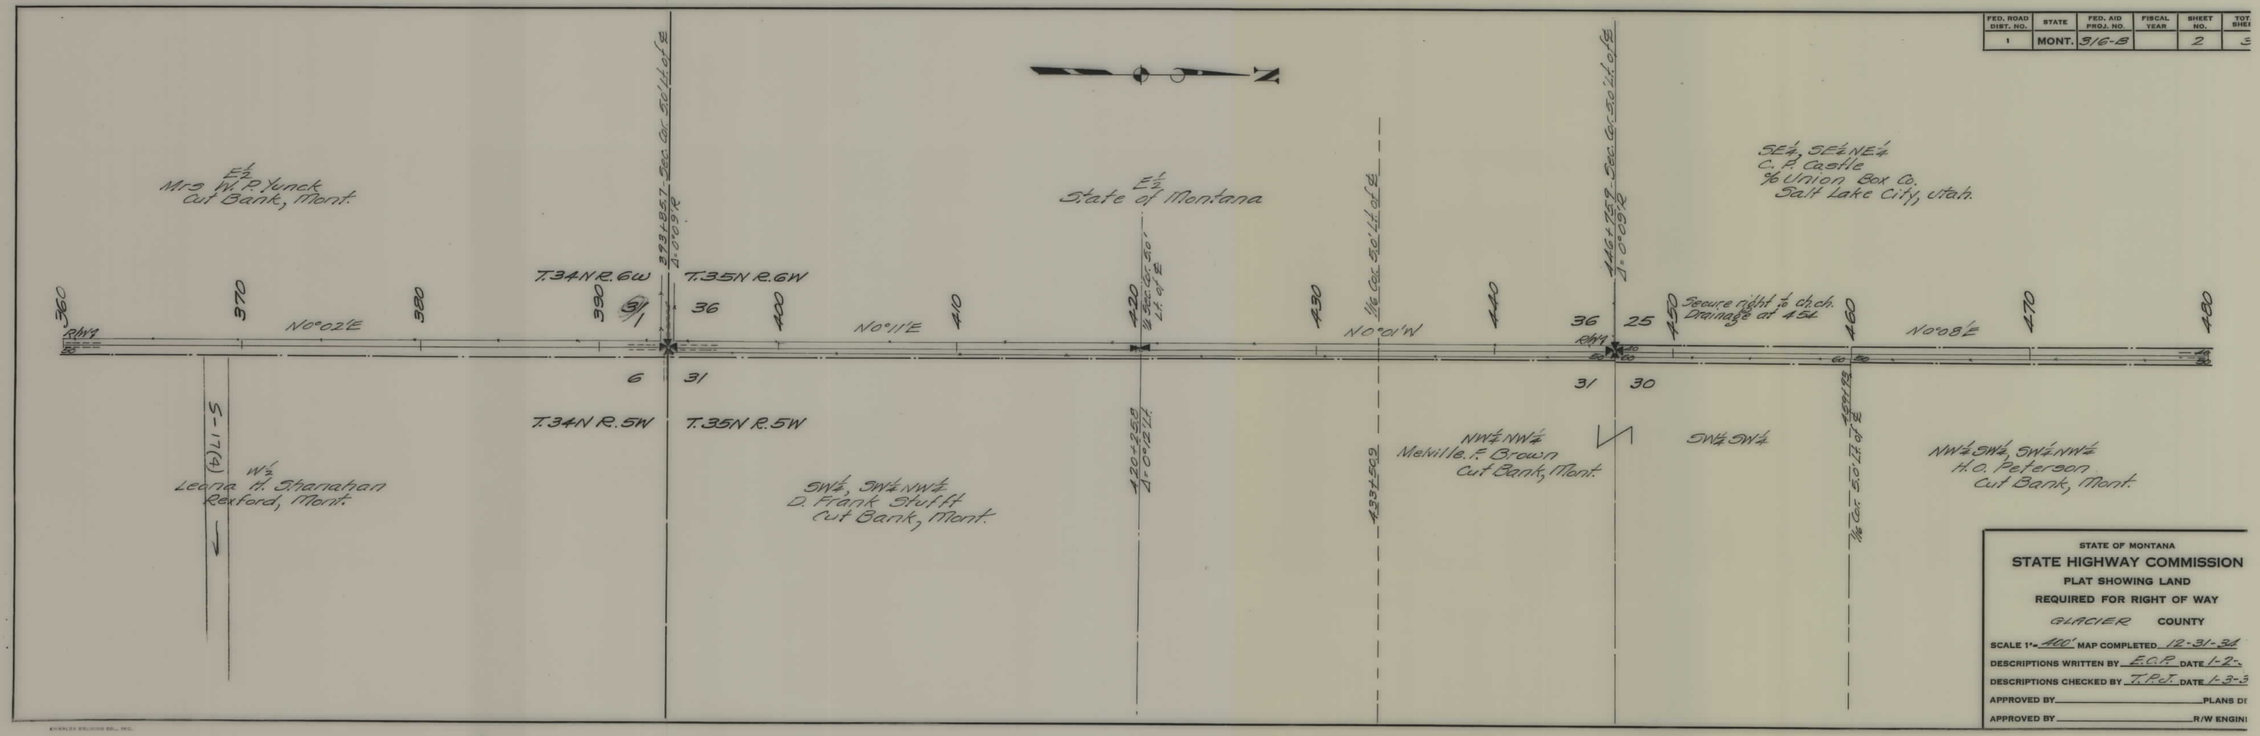

STATE OF MONTANA

STATE HIGHWAY COMMISSION

PLAT SHOWING LAND

REQUIRED FOR RIGHT OF WAY

GLACIER COUNTY

SCALE 1" = 100' MAP COMPLETED 12-31-34

DESCRIPTIONS WRITTEN BY E.C.P. DATE 1-2-

DESCRIPTIONS CHECKED BY T.P.J. DATE 1-3-3

APPROVED BY _____ PLANS DI

APPROVED BY _____ R/W ENGINI

FAP 316B SHT 2 OF 3

4

FED. ROAD DIST. NO.	STATE	FED. AID PROJ. NO.	FISCAL YEAR	SHEET NO.	TOT SHE
1	MONT.	316-B		3	3

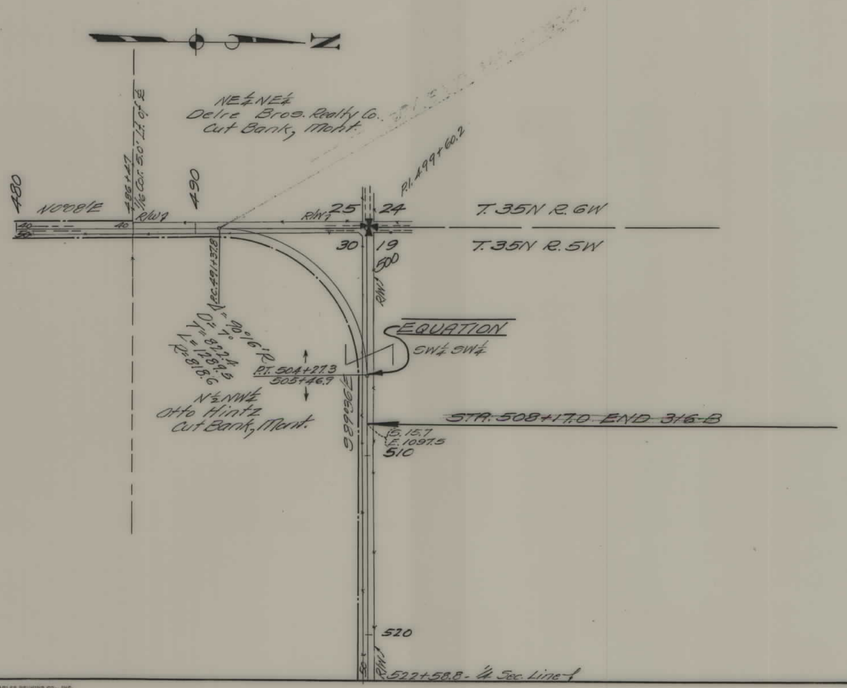

STATE OF MONTANA

STATE HIGHWAY COMMISSION

PLAT SHOWING LAND

REQUIRED FOR RIGHT OF WAY

GLACIER **COUNTY**

SCALE 1" = 400' MAP COMPLETED 12-31-34

DESCRIPTIONS WRITTEN BY E.O.P. DATE 1-2-3

DESCRIPTIONS CHECKED BY T.P.J. DATE 1-3-3

APPROVED BY _____ PLANS D

APPROVED BY _____ R/W ENGIN

FAP 316B SHT 3 OF 3

4